
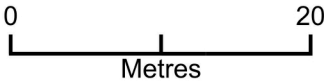


76 Six House Bank

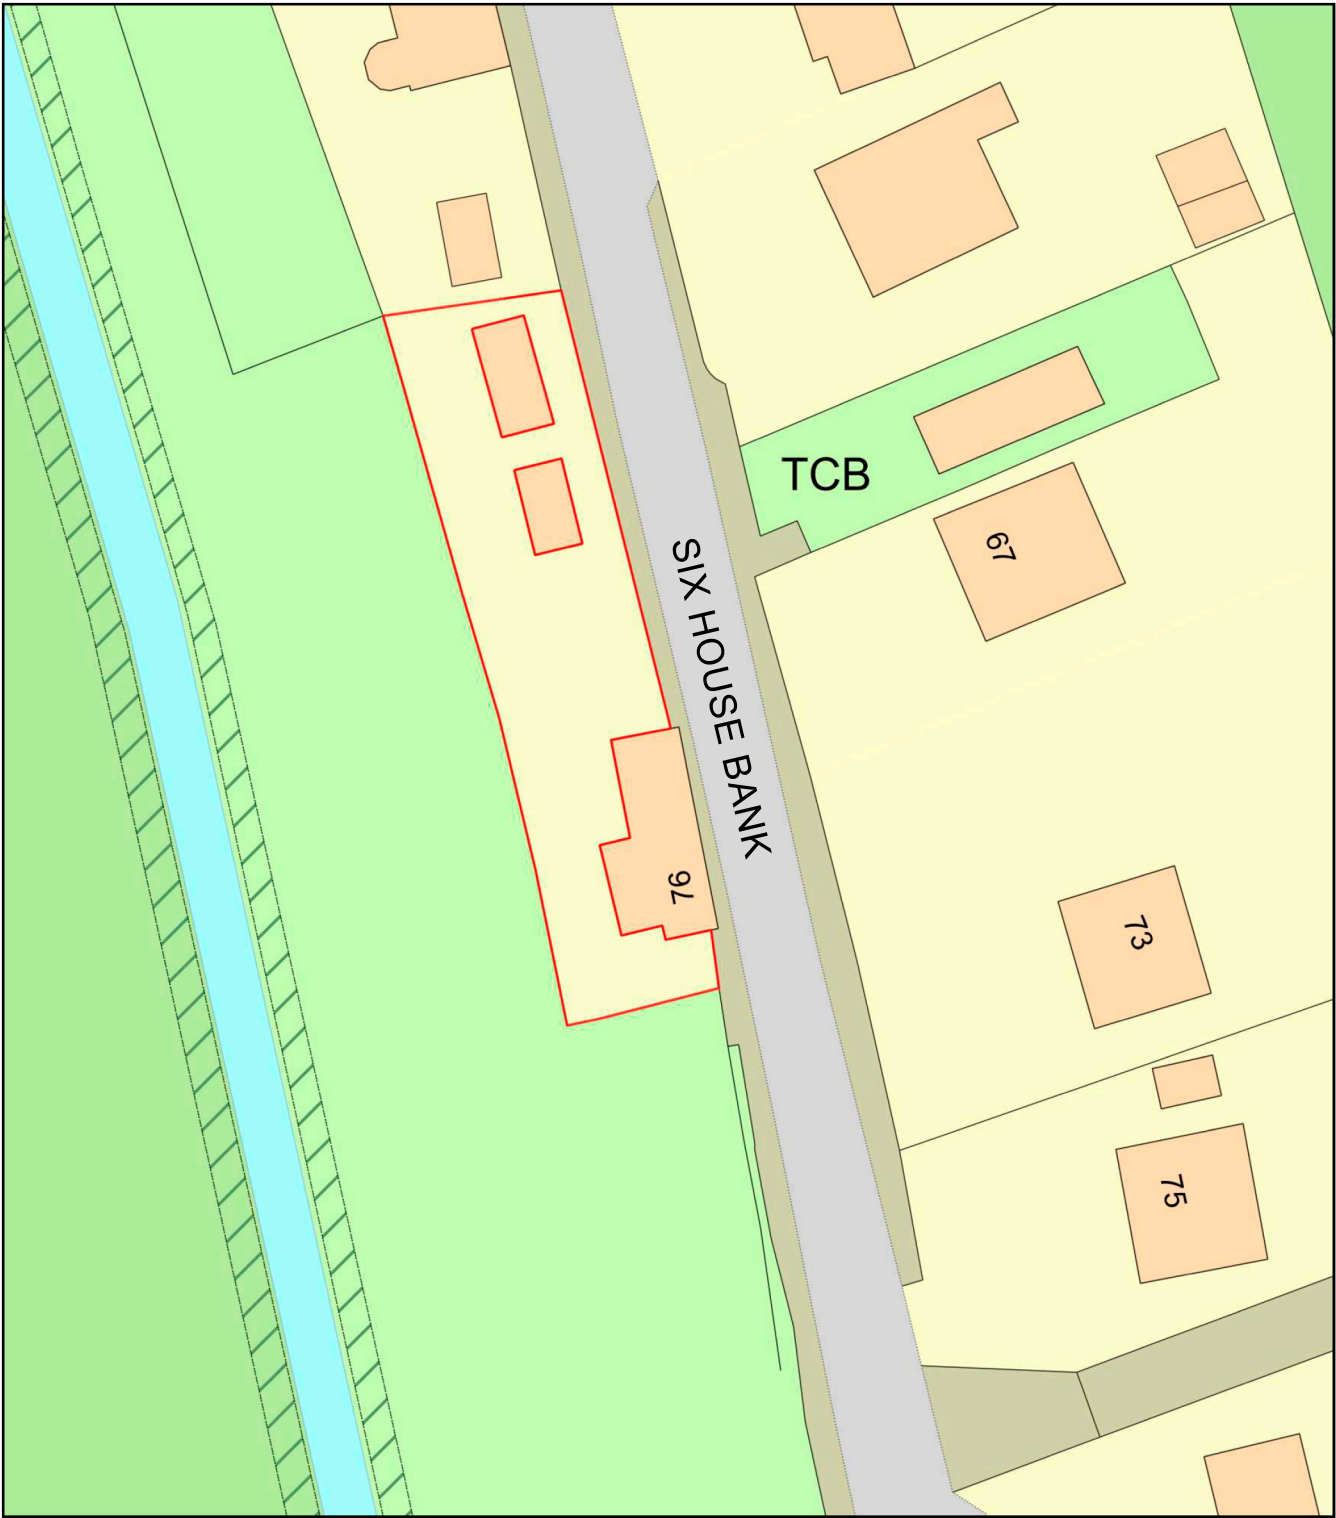

Plan Produced for: Mark simson
Date Produced: 07 Aug 2023
Plan Reference Number: TQRQM23219003925097
Scale: 1:500 @ A4