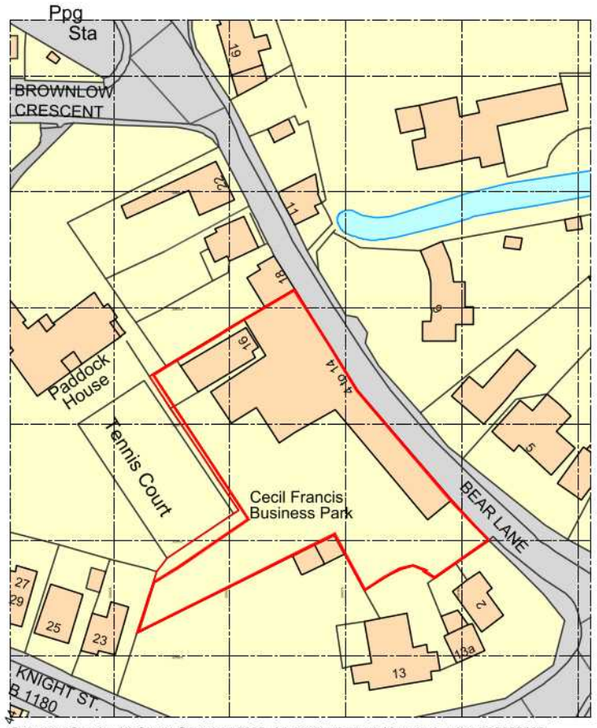


Ordnance Survey, (c) Crown Copyright 2022. All rights reserved. Licence number 100022432


Site Location Plan

Scale 1:1250 @ A3

Site of proposal outlined in red.

SCALE 1 : 1250 — 0m 10m 20m 40m 60m 80m 100m 120m

SCALE 1 : 1 — 0m 8mm 16mm 40mm 56mm 80mm 100mm

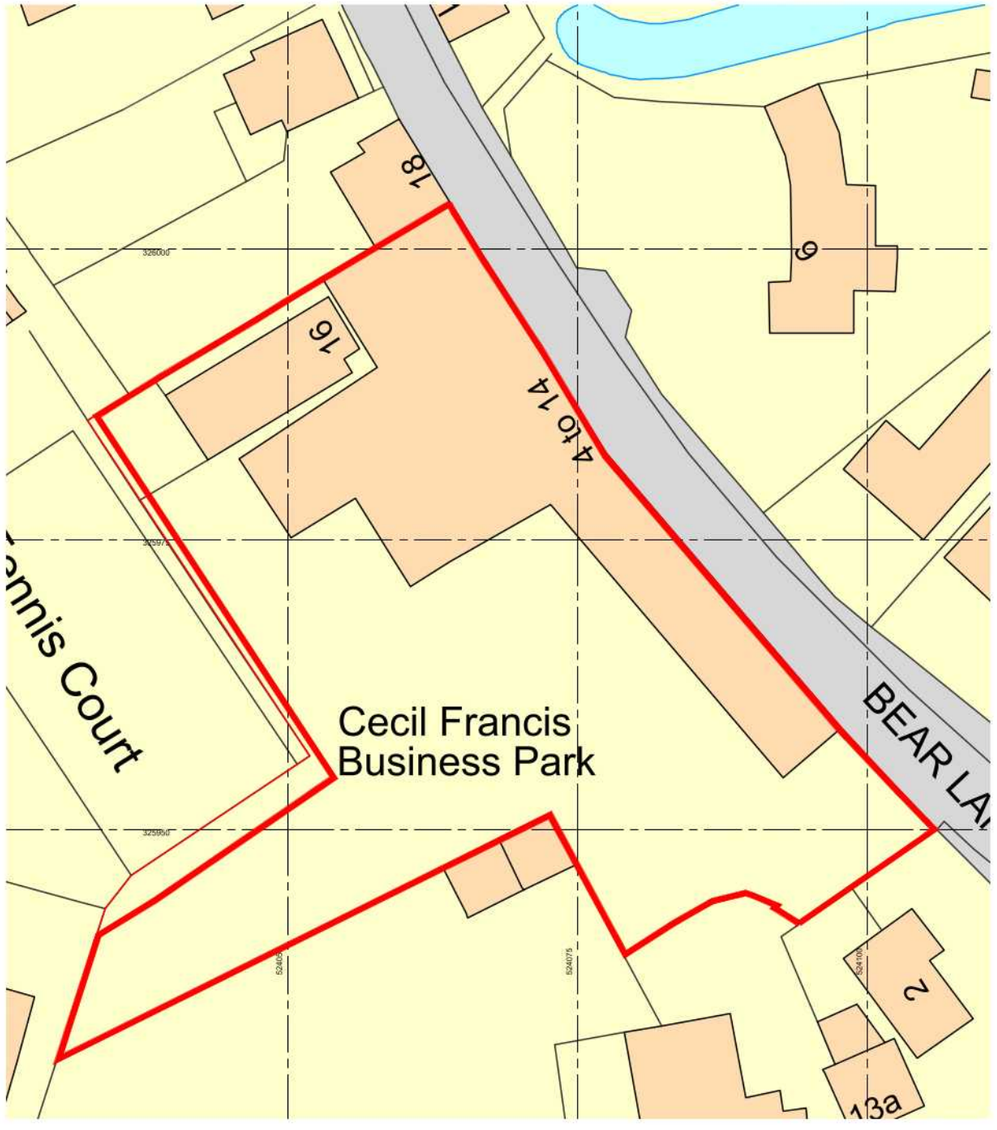

Site Block Plan as existing

Scale 1:500 @ A3

Site of change of use proposal outlined in red.

SCALE 1 : 500 — 0m 5m 10m 20m 30m 40m 50m

SCALE 1 : 1 — 0m 10mm 20mm 40mm 60mm 80mm 100mm

Client: **Cecil Frances Ltd**	Project: Proposed Residential Development, Bear Lane, Pinchbeck, Lincolnshire, PE11 3XA	Date: May 2021	Scale: as shown
		Drawn by: CAD	Checked by: AJO
	Drawing No.: A1534-01	Rev: **P1**	

DO NOT SCALE THIS DRAWING. THE CONTRACTOR IS DEEMED TO HAVE CHECKED ALL DIMENSIONS ON SITE AND REPORT ANY DISCREPANCIES TO OGLESBY & LIMB LTD.
THE CONTENTS OF THIS DRAWING ARE COVERED BY COPYRIGHT AND REMAIN THE PROPERTY OF OGLESBY & LIMB LTD. WRITTEN APPROVAL MUST BE OBTAINED FROM OGLESBY & LIMB LTD PRIOR TO DUPLICATION OR REPRODUCTION OF THIS DRAWING OR ITS CONTENTS.
ANY DIMENSIONS NOT SHOWN ARE TO BE CHECKED AND AGREED WITH OGLESBY & LIMB LTD.

Drawing Title: **Site Location & Block Plan as existing.**

PLANNING APPLICATION

Oglesby & Limb Ltd
Chartered Architect
Suites 1, Market Chambers
12 Market Place, Spalding
PE11 1SL
T: 01775 761196
e-mail: design@o-l-ltd.co.uk