



ELEVATIONS

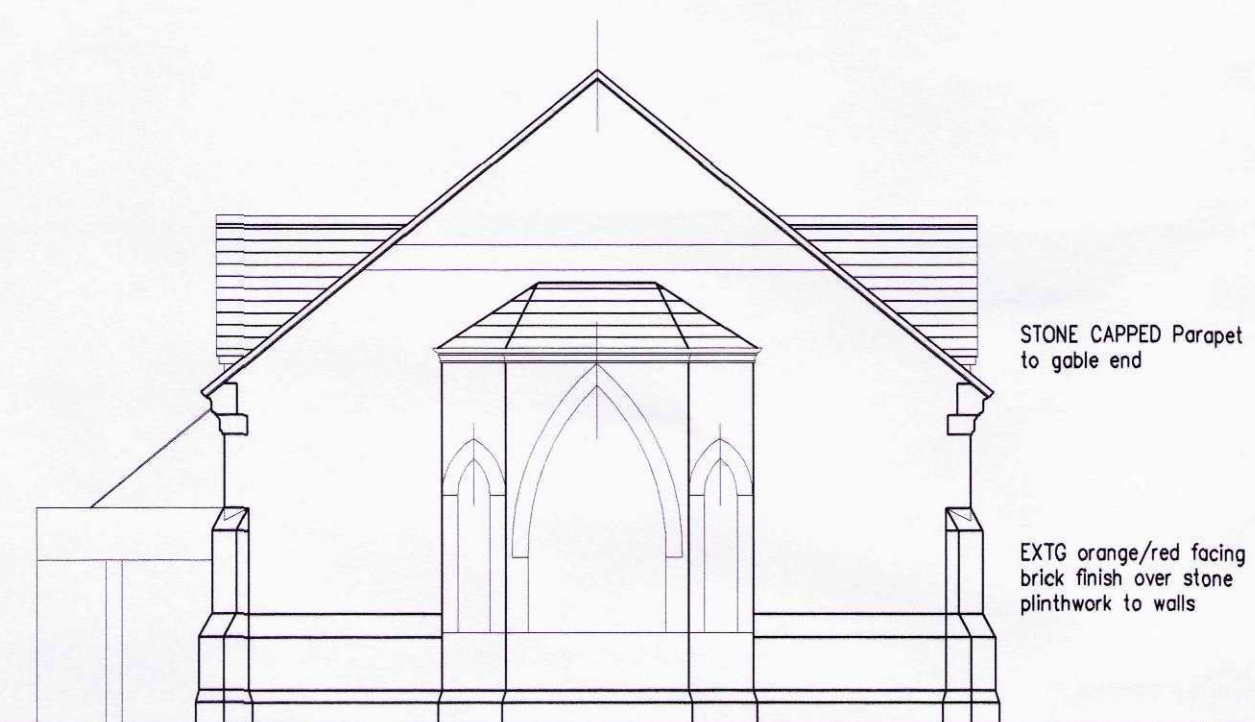

rear

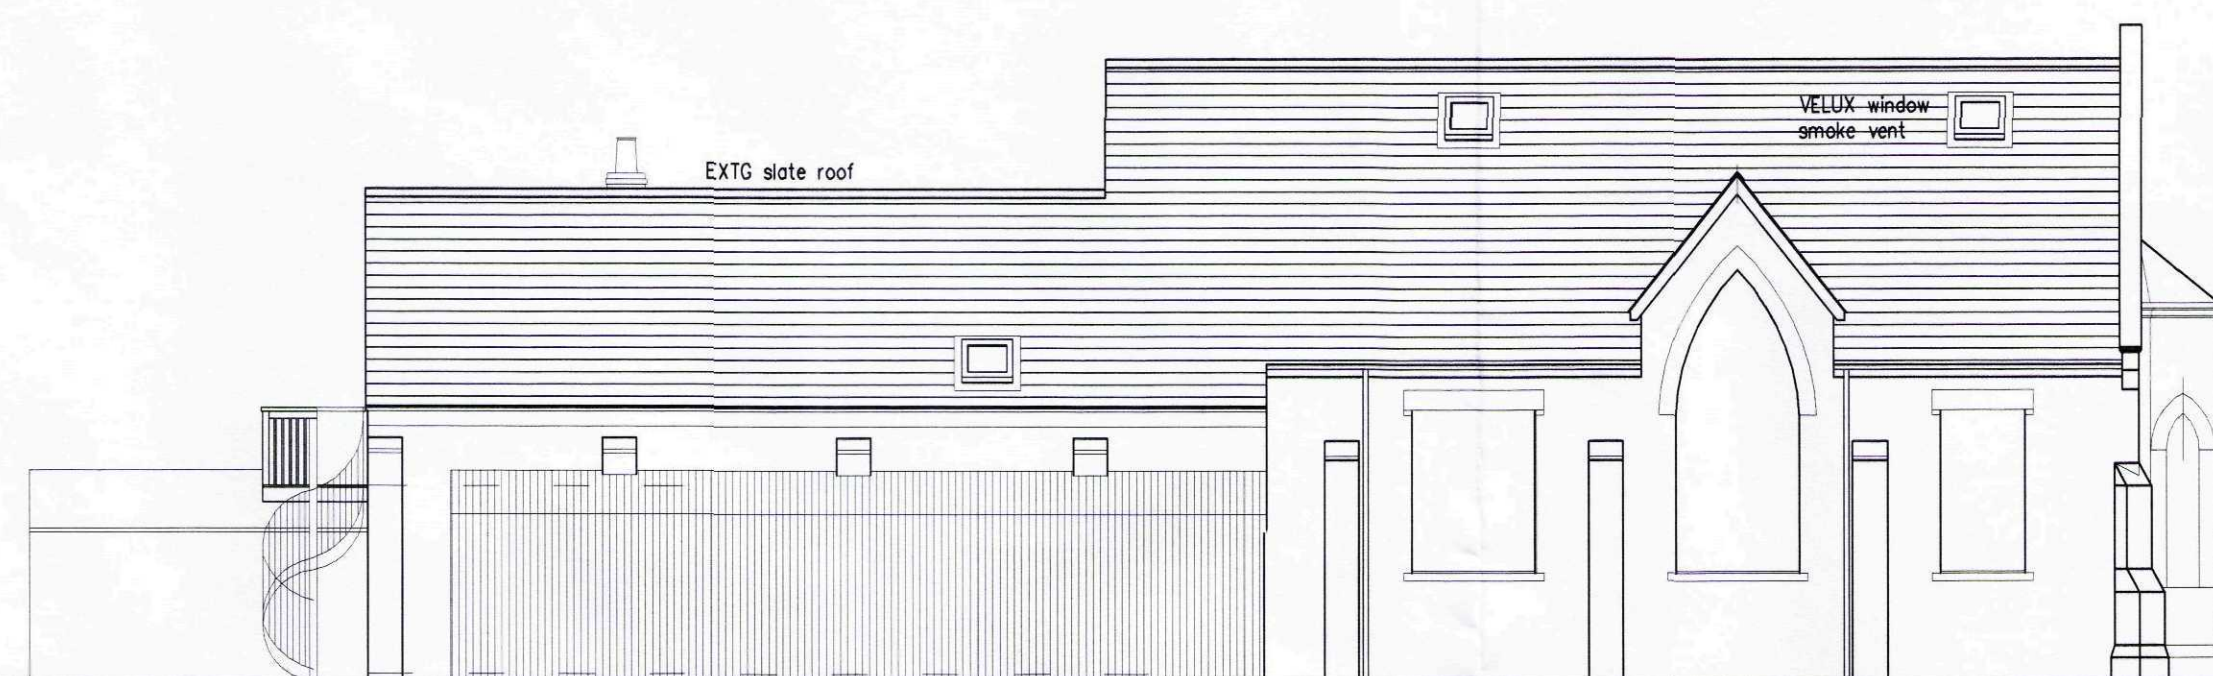

side





rear



side



Reproduced from the Ordnance Survey 1/1250 scale map with the permission of the Controller of Her Majesty's Stationery Office
Crown copyright reserved
Plan for identification purposes only

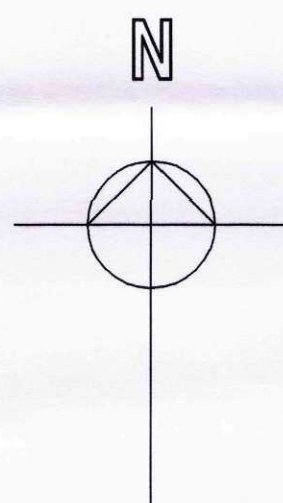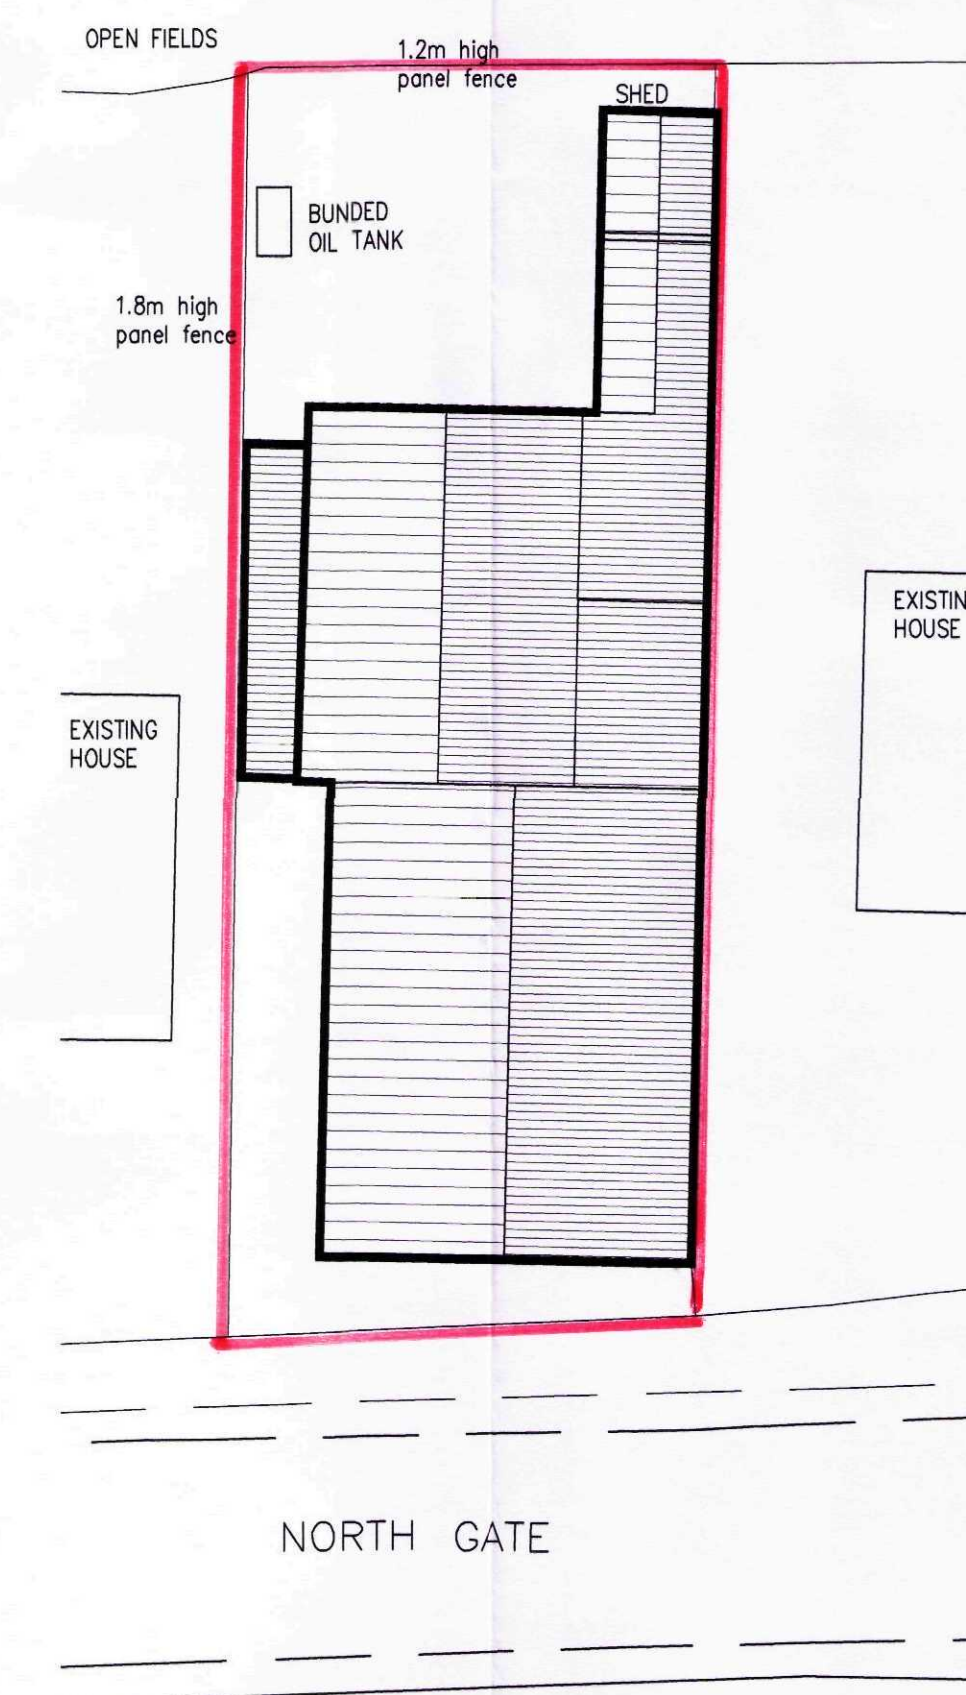

SHDC
Planning & Development
12 SEP 2011
Ref: 0707-11

L. A. Building Design
Architectural and Surveying Practice
55 Hannam Boulevard
Spalding
Lincolnshire PE11 1LB
Telephone/Fax: Spalding: (01775) 711437

Peter S Lithgow MCIOB MCAT

Member of the Chartered Institute of Building and
Member of the Chartered Institute of Architectural Technologists

project
Proposed CHANGE OF USE of Existing CONVERTED CHAPEL
ANJELI CHAPEL, Northgate, West Pinchbeck,
SPALDING, Lincolnshire, PE11 3TB.

client
MS J CHAPTER + MS A CHAPTER

drawing
PLANNING DRAWING
GENERAL ARRANGEMENT
ELEVATIONS, SITE AND BLOCK PLANS

date	scale(s)
FEBRUARY 2011	1:100 1:200 1:1250
drawn by	checked
Peter Lithgow	PSL
job no	drawing no
11/01	03