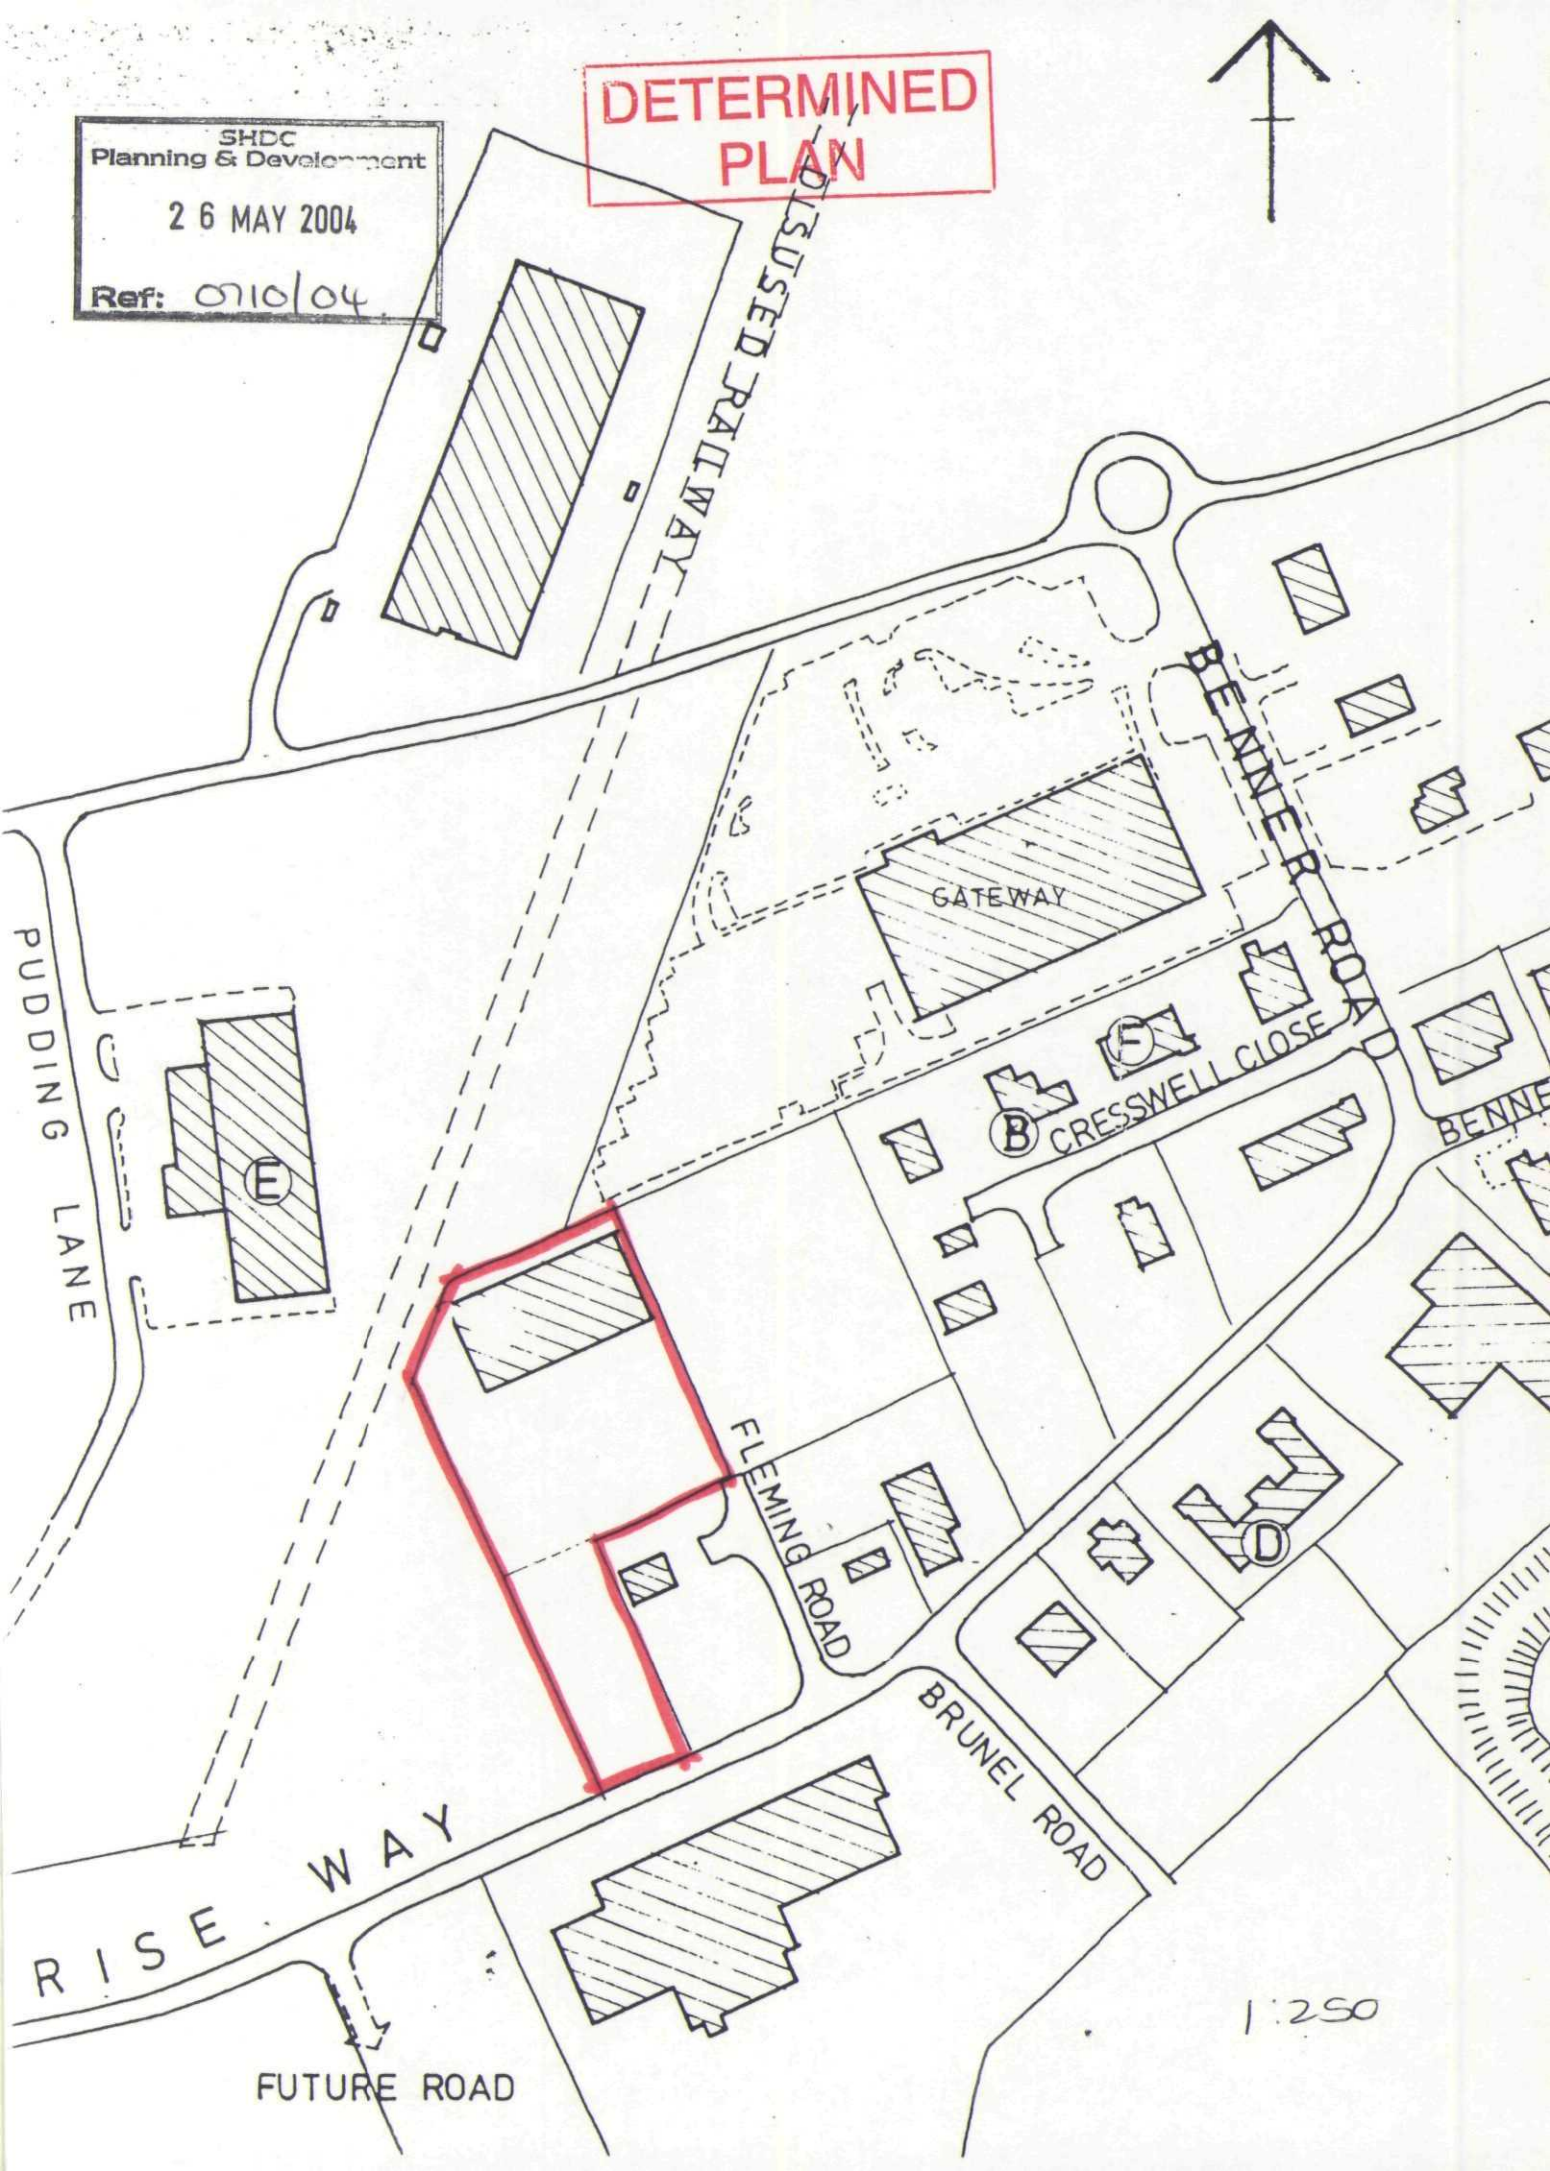

SHDC
Planning & Development
26 MAY 2004
Ref: 0710/04
DETERMINED PLAN
DISUSED RAILWAY
BENNETT ROAD
GATEWAY
CRESSWELL CLOSE
PUDDING LANE
FLEMING ROAD
BRUNEL ROAD
RISE WAY
FUTURE ROAD
A
B
D
E
F
1:250