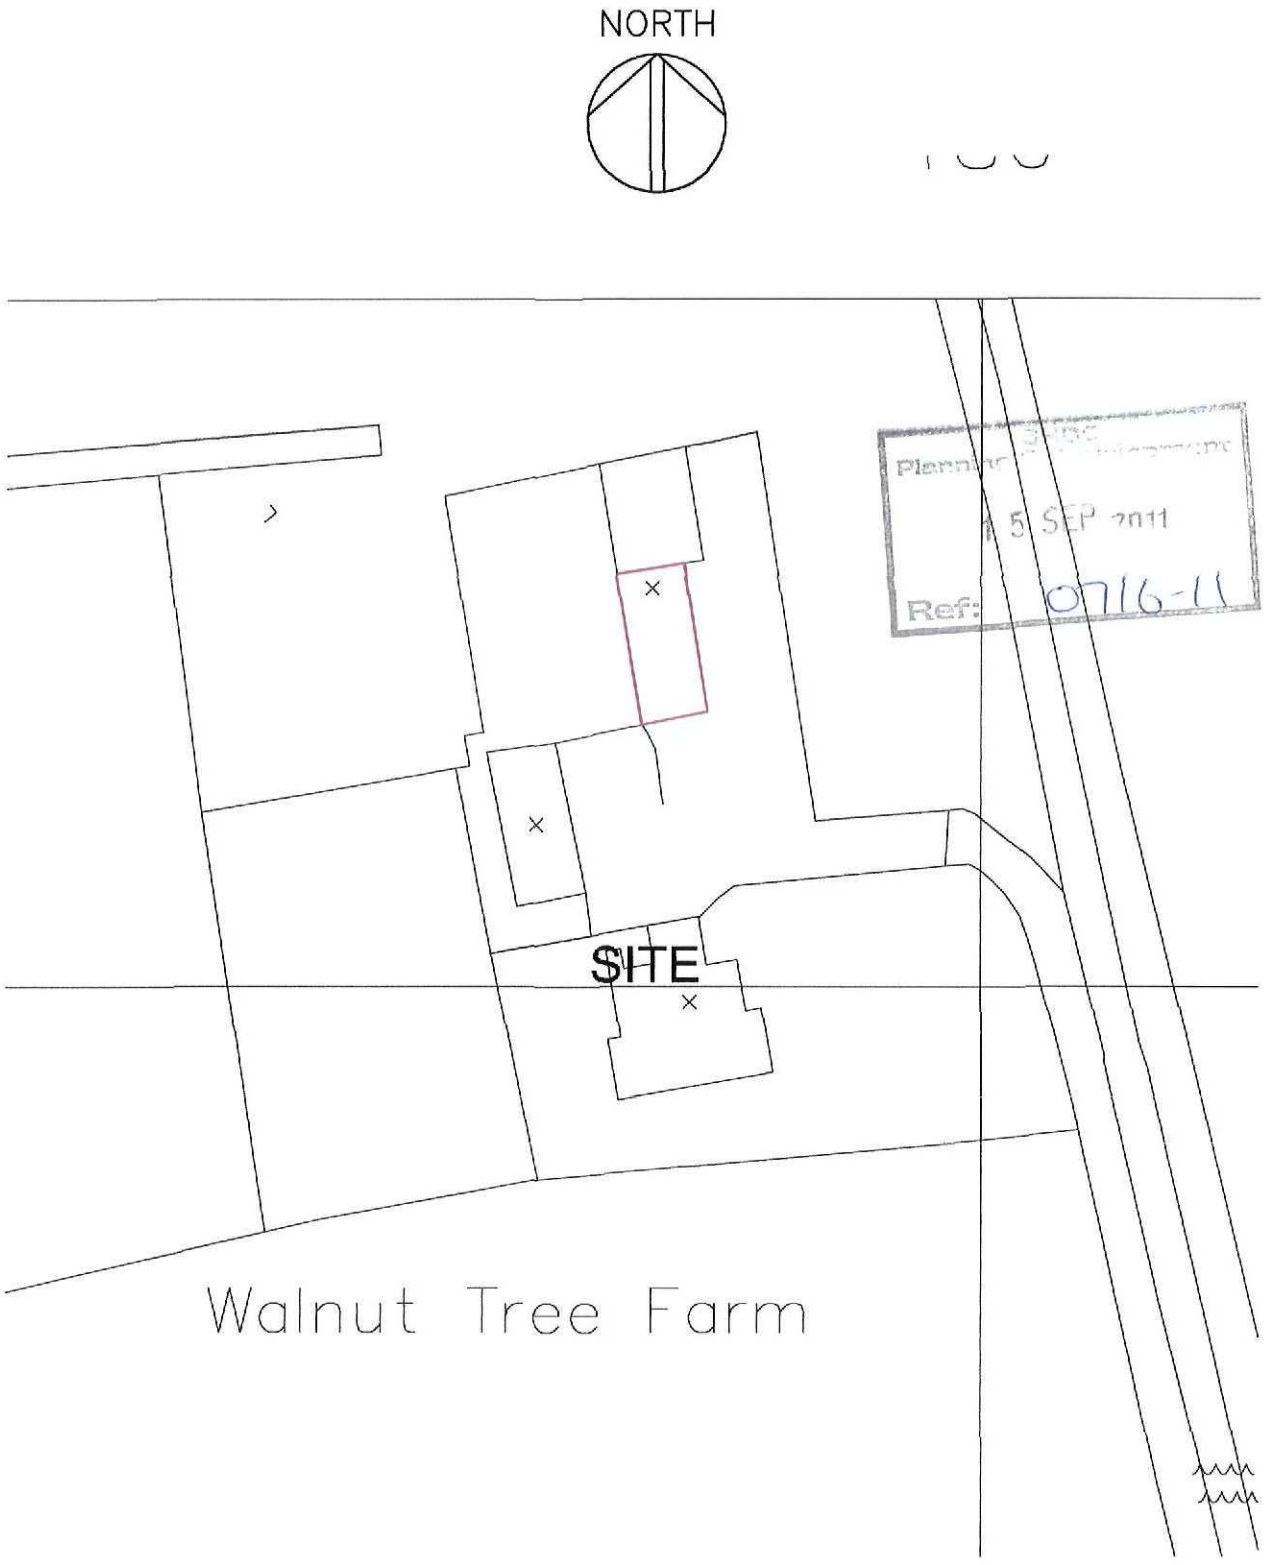


	PROJECT Walnut Tree Farm Leaveslake Drove West Pinchbeck	drawn *wmf*	check
		scale 1:500	date July 2011
	DRAWING Block Plan	ref number rev 04-KL-11	