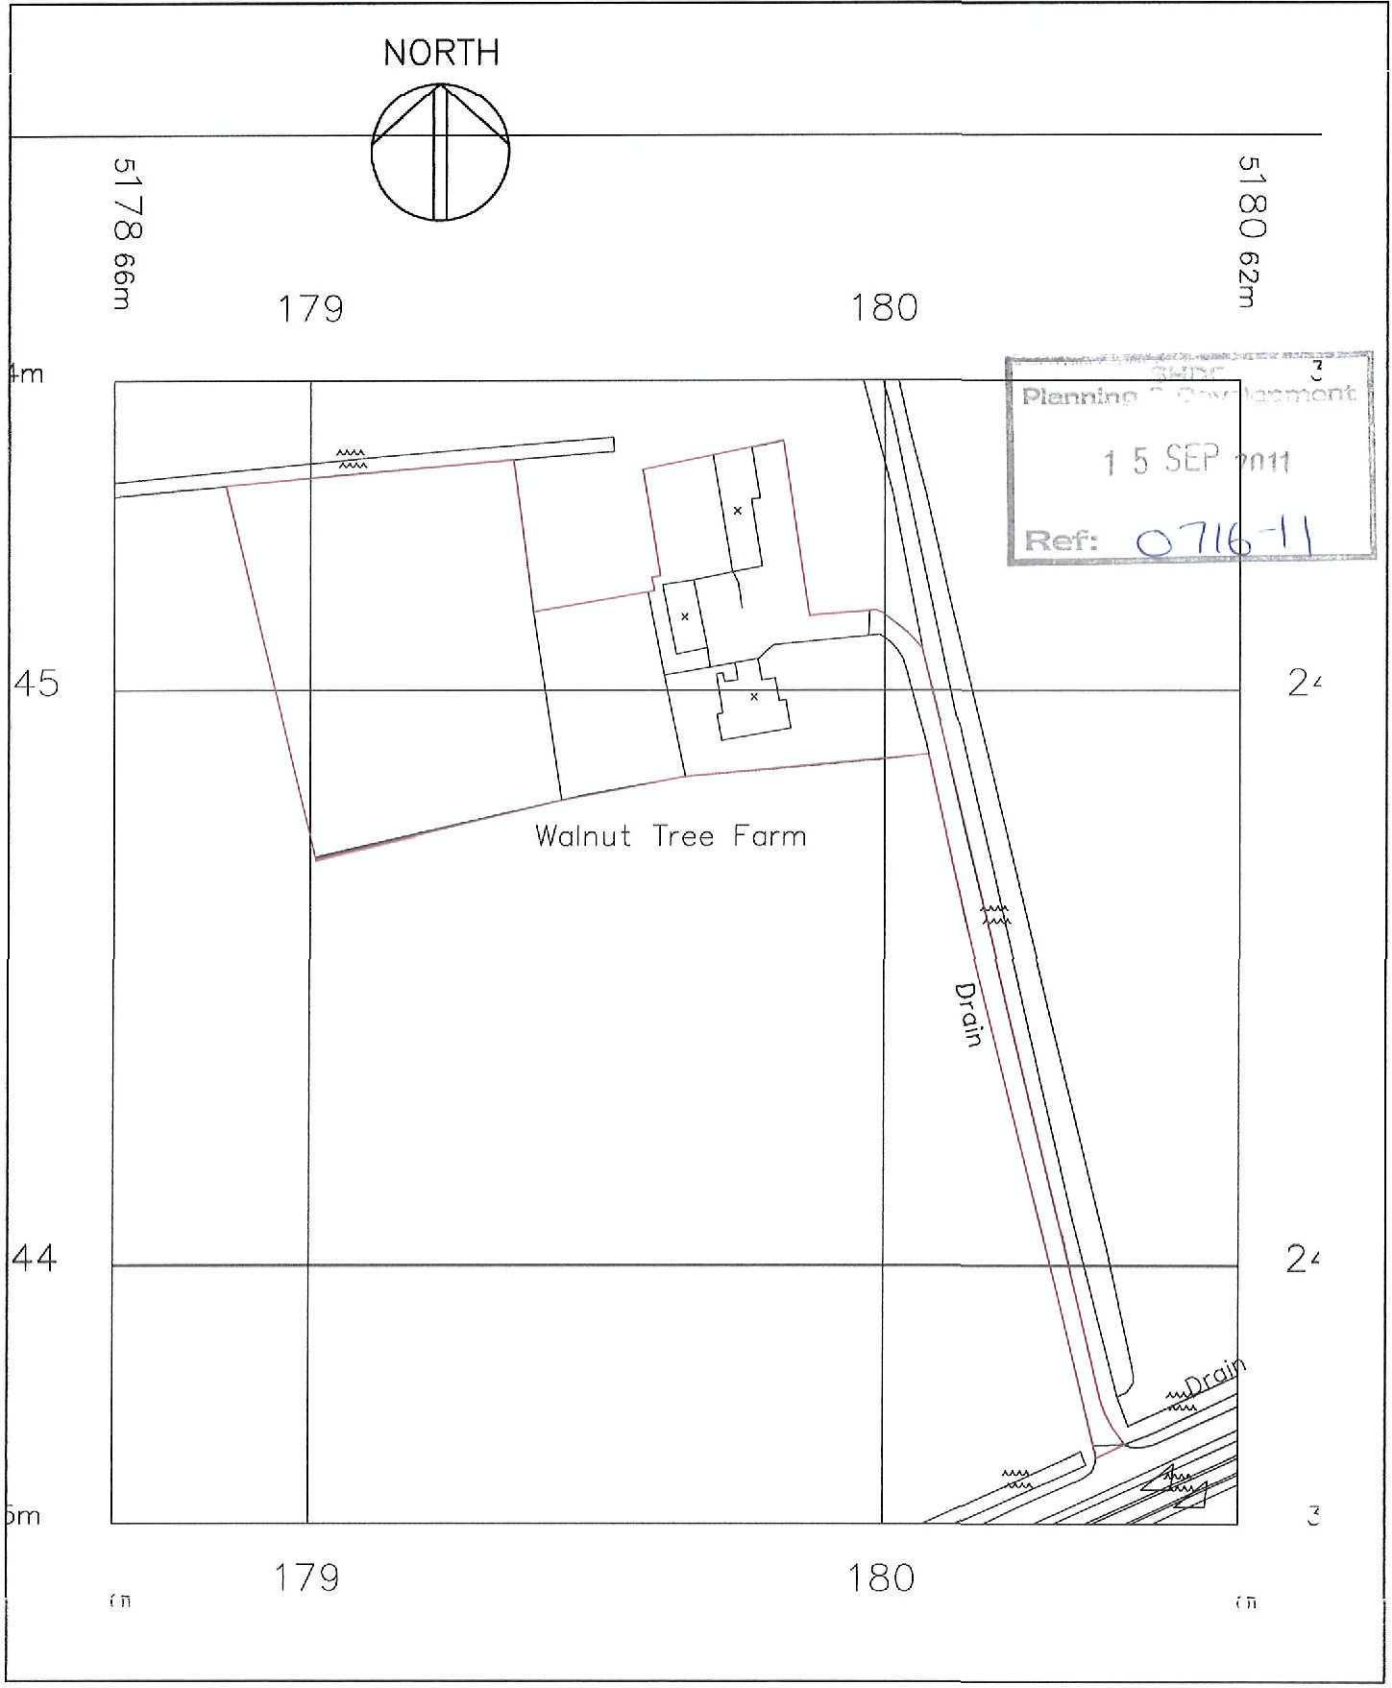


Planning & Development
15 SEP 2011
Ref: 0716-11

	PROJECT Walnut Tree Farm Leaveslake Drove West Pinchbeck	drawn *wmf*	check
		scale 1:1250	date July 2011
	DRAWING Location Plan	ref number rev 05-KL-11	