
PROPOSED SITE PLAN

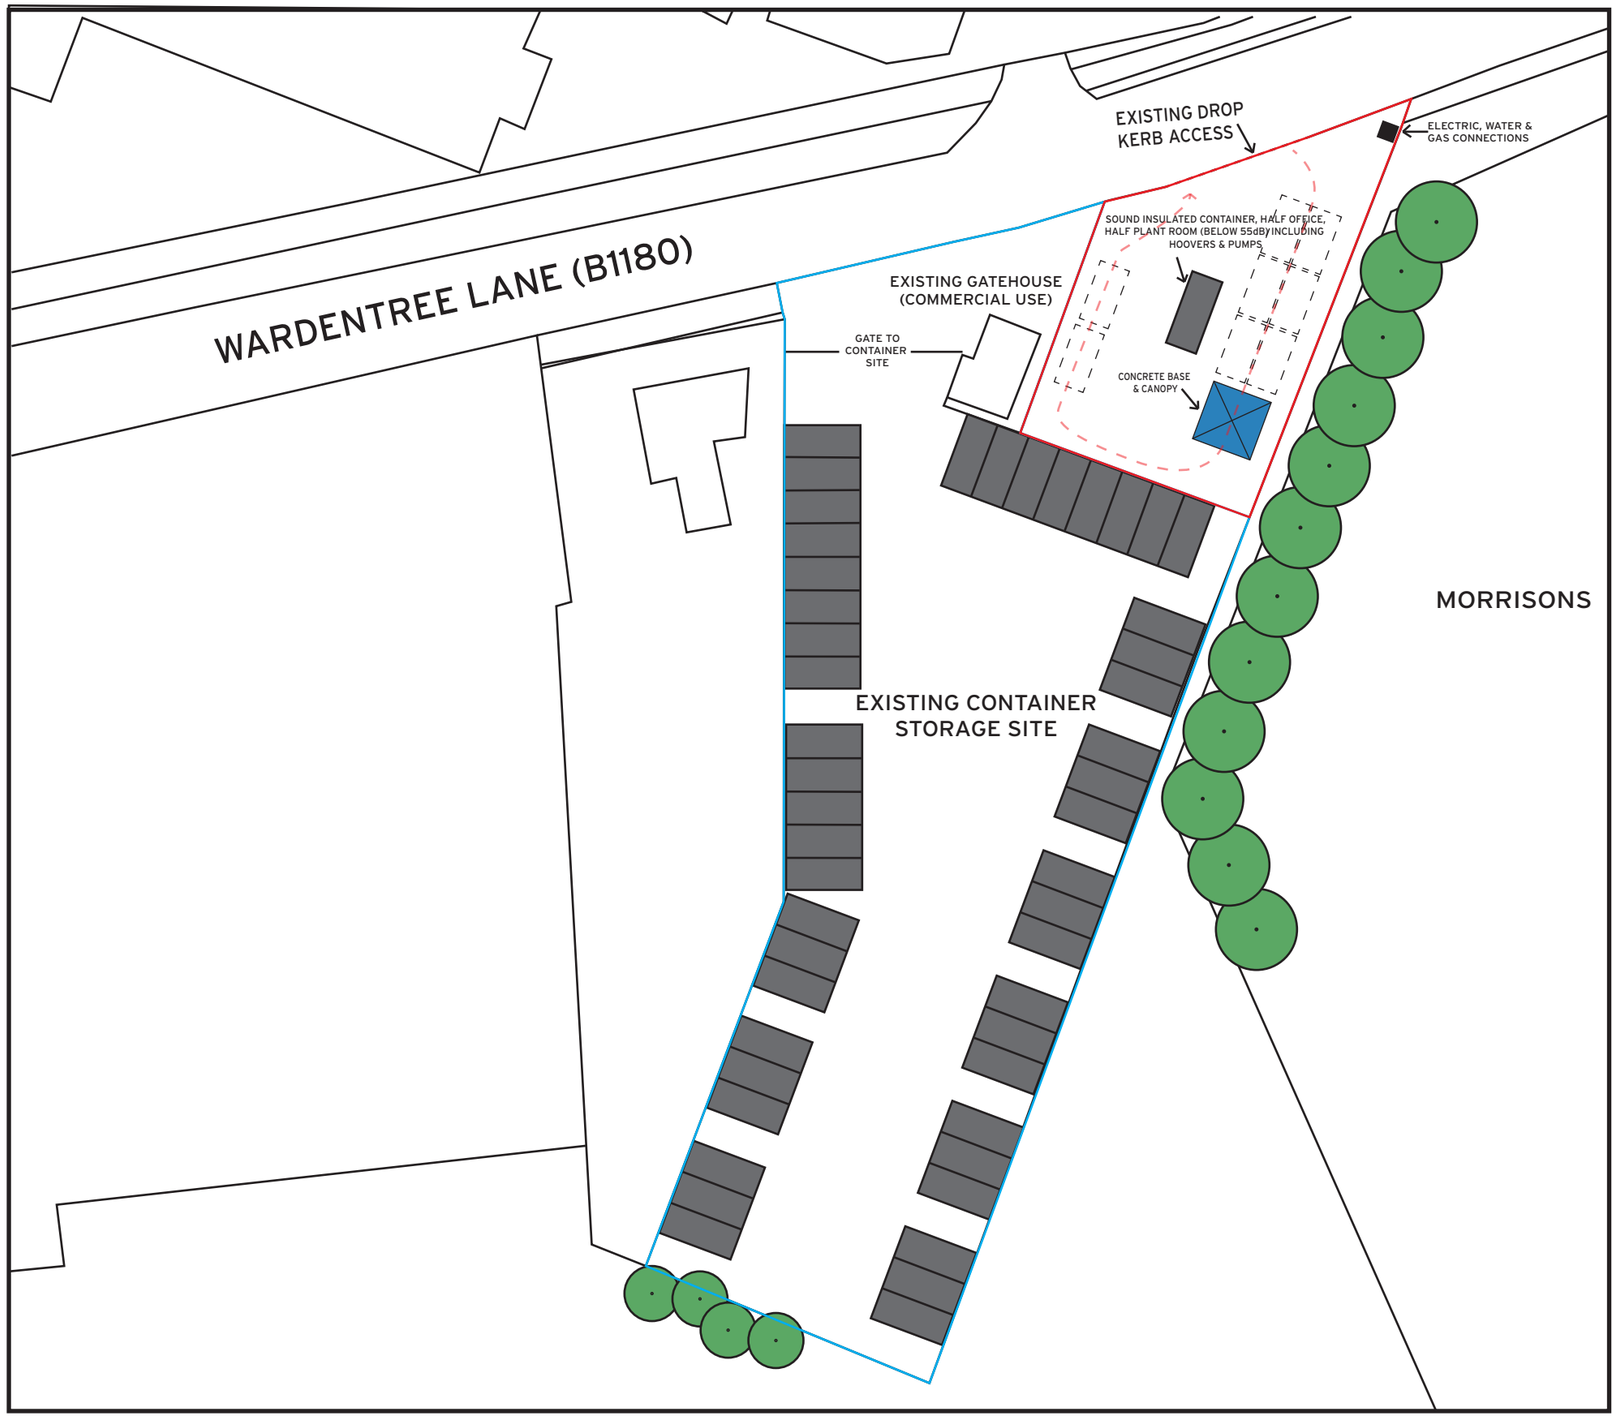

N

KEY

- PROPOSED VEHICLE ROUTING
- PARKING SPACES (2.5M X 5M)
- CARWASH CANOPY (5M X 10M)
- OFFICE / PLANT ROOM

1:500

10m 0 10m 20m 30m 40m 50m

1:500 @ A3