


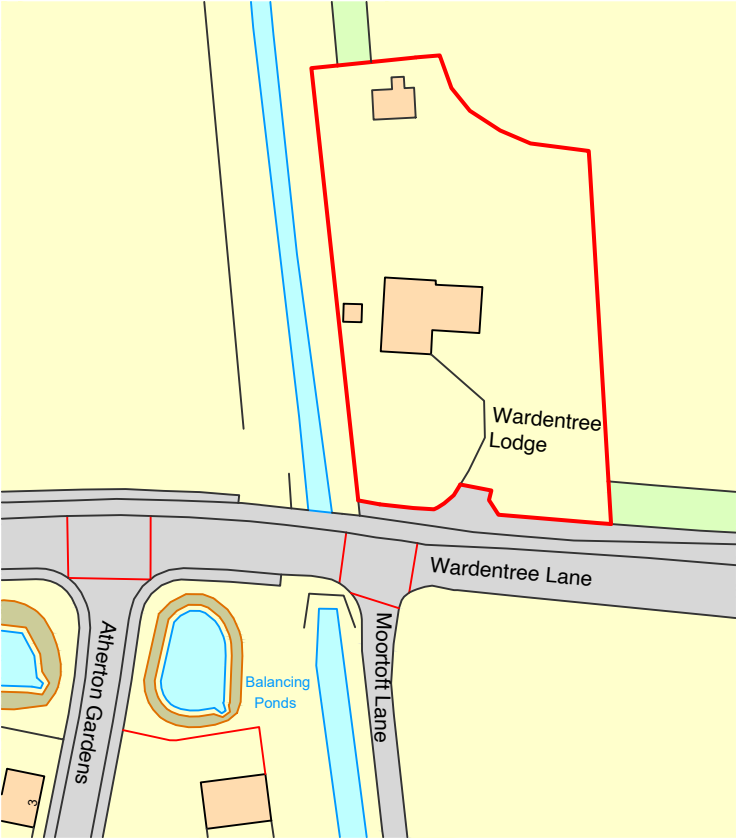

Location Plan @ 1:1250

Block Plan @ 1:500

0 10 20 30 40 50 60 70

Metres @ 1 : 1250 Scale

0 10 20 30


Metres @ 1 : 500 Scale

0 1 2 3 4 5 6

Metres @ 1 : 100 Scale

0 1 2 3

Metres @ 1 : 50 Scale

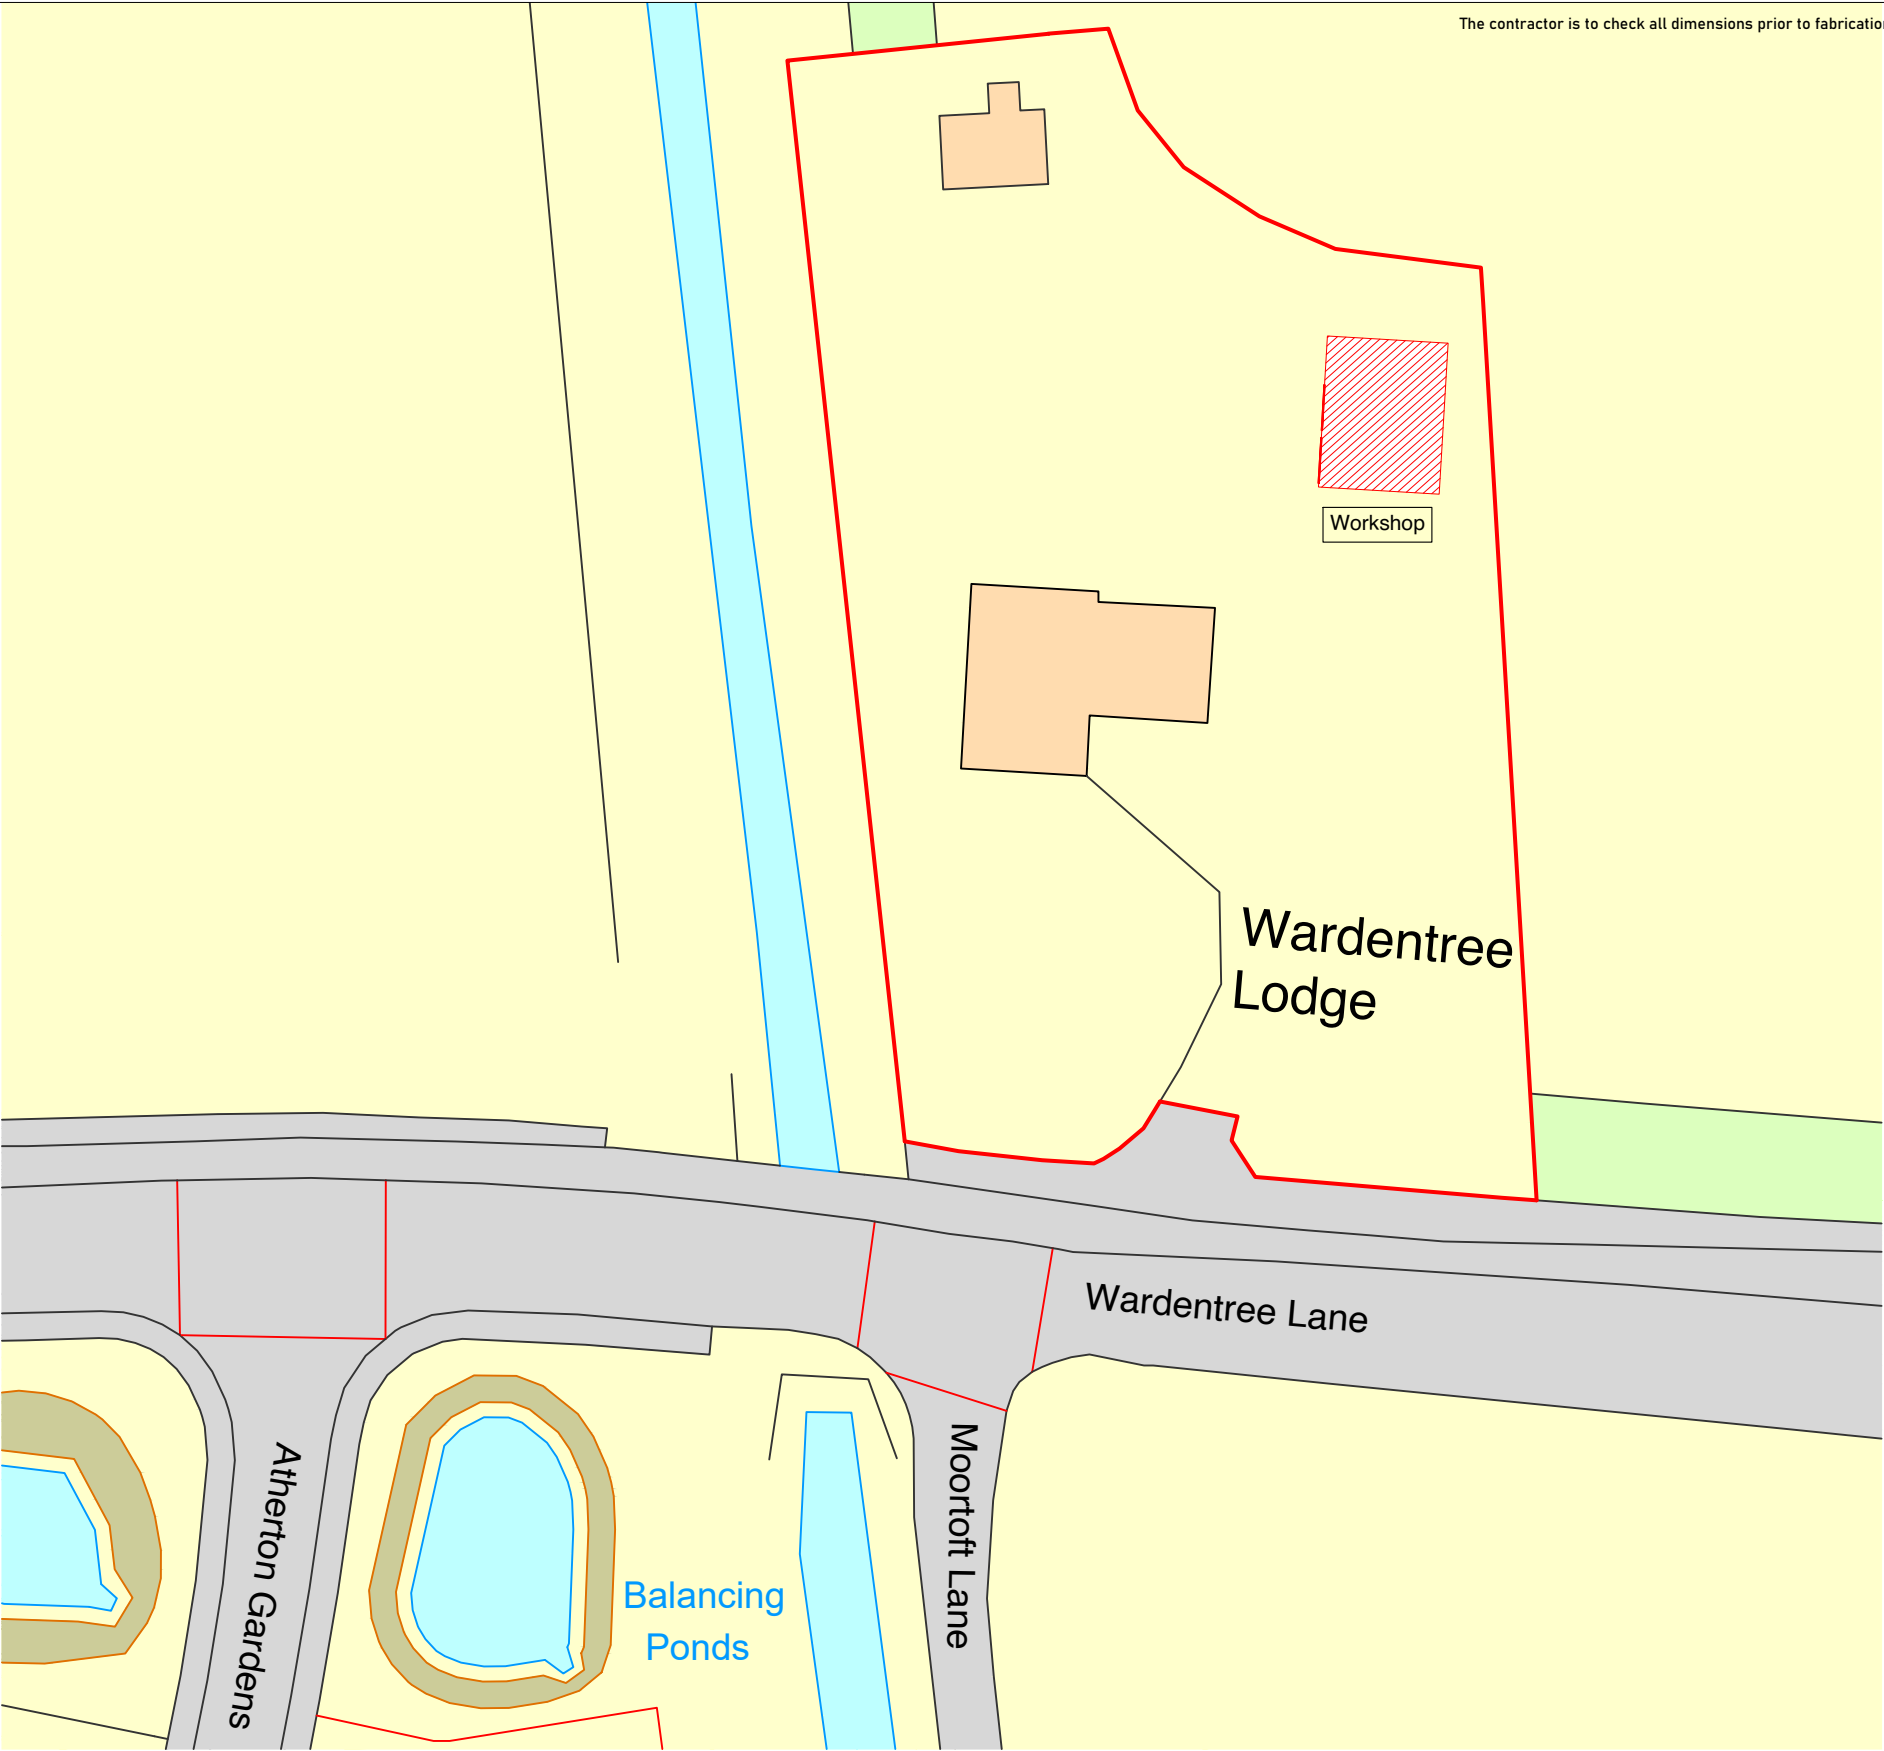

Site:
Wardentree Lodge, Wardentree Lane, Pinchbeck, PE11 3UF

Drawing Title:
Location Plan & Block Plan

Client:
Miss Sophieanna Morgan

Employer:
Fieldfisher LLP

Drawing Type:
Planning

Project Number:
5922

Drawing Number:
PW01

Scale:
Various

Date:
10.08.23

Revision:

Drawn By:
CS



Paper Size: A3

Rev:

Description:

Date:



4 Carters Row, Hatfield Park, Hatfield, Herts, AL9 5NB

www.adaptationdesign.co.uk
office@adaptationdesign.co.uk
020 8492 1617