

This drawing is the Copyright of Adaptation Design Limited.

The contractor is to check all dimensions prior to fabrication or construction on site.

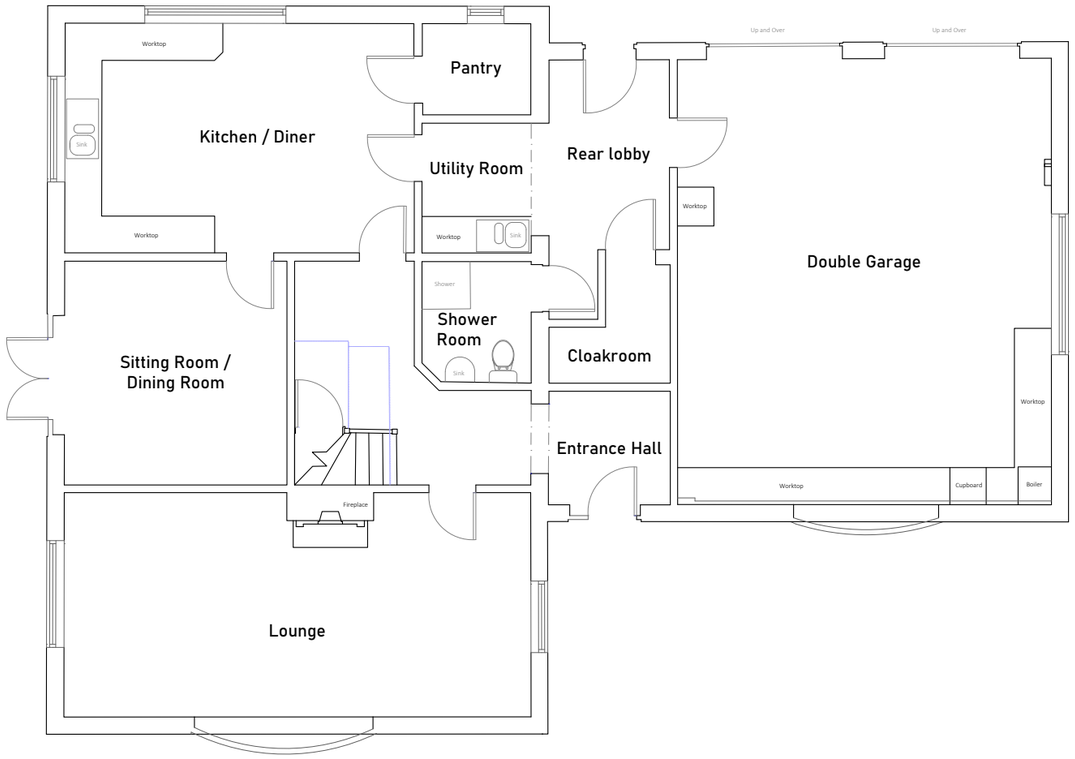

Existing Layout

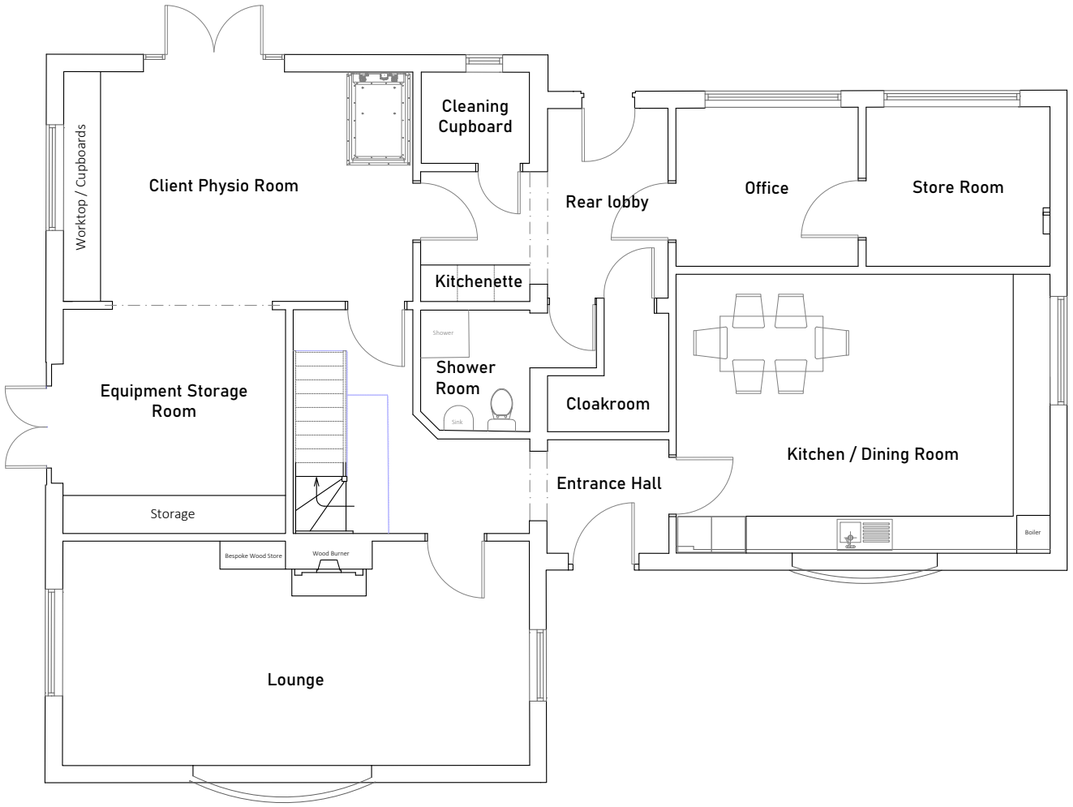

Proposed Layout

Site:	Wardentree Lodge, Wardentree Lane, Pinchbeck, PE11 3UF
Drawing Title:	Existing & Proposed Ground Floor Layout
Client:	Miss Sophieanna Morgan
Employer:	Fieldfisher LLP

Drawing Type:	Planning	
Project Number: 5922	Drawing Number: P02	
Scale: 1:100	Date: 20.06.23	
Revision:	Drawn By: CS	Paper Size: A3

Rev:	Description:	Date:

adaptation design
4 Carters Row, Hatfield Park, Hatfield, Herts, AL9 5NB
www.adaptationdesign.co.uk
office@adaptationdesign.co.uk
020 8492 1617