

This drawing is the Copyright of Adaptation Design Limited.

The contractor is to check all dimensions prior to fabrication or construction on site.

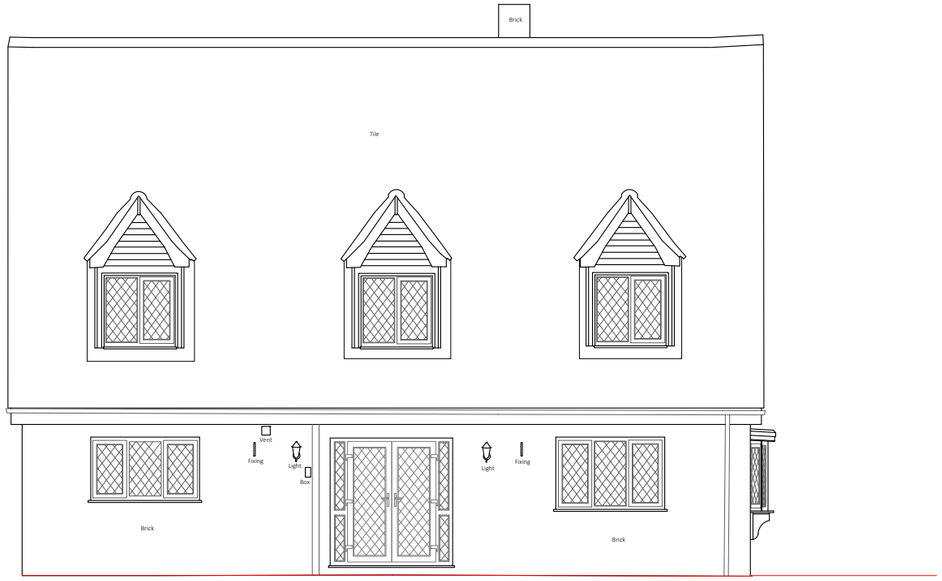

Existing Side Elevation (Elevation Two)

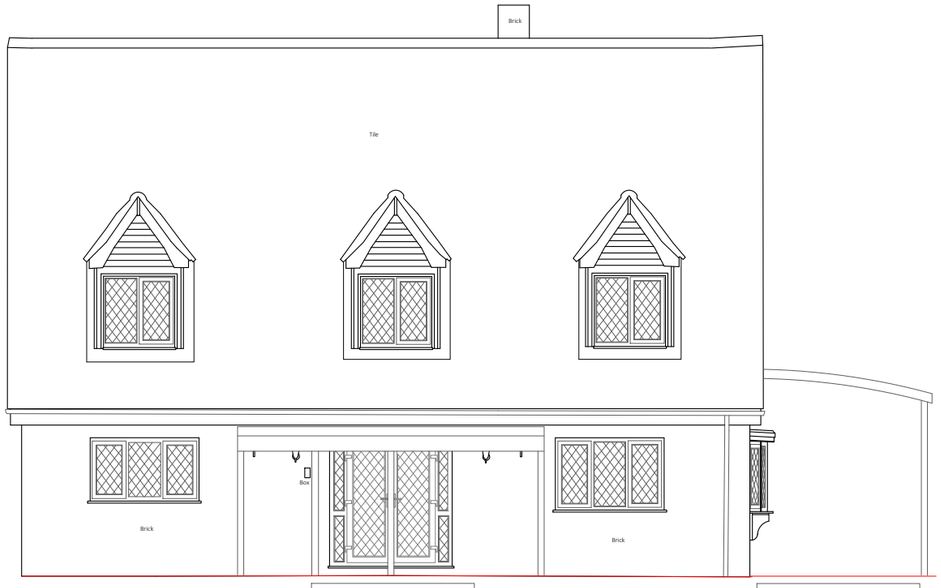

8856 — Ridge Line

3386 — Carport Roof Height


2427 — Patio Canopy Roof Height

Ground Level

Proposed Side Elevation (Elevation Two)

Site: Wardentree Lodge, Wardentree Lane, Pinchbeck, PE11 3UF	
Drawing Title: Existing and Proposed Side Elevation (Elevation Two)	
Client: Miss Sophieanna Morgan	
Employer: Fieldfisher LLP	

Drawing Type: Planning	
Project Number: 5922	Drawing Number: P07
Scale: 1:100	Date: 20.06.23
Revision:	Drawn By: CS

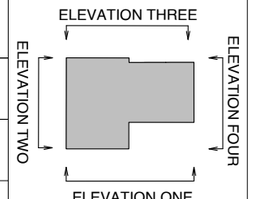

Paper Size: A3

Rev:	Description:	Date:

adaptation design

4 Carters Row, Hatfield Park, Hatfield, Herts, AL9 5NB

www.adaptationdesign.co.uk
office@adaptationdesign.co.uk
020 8492 1617