

This drawing is the Copyright of Adaptation Design Limited.

The contractor is to check all dimensions prior to fabrication or construction on site.

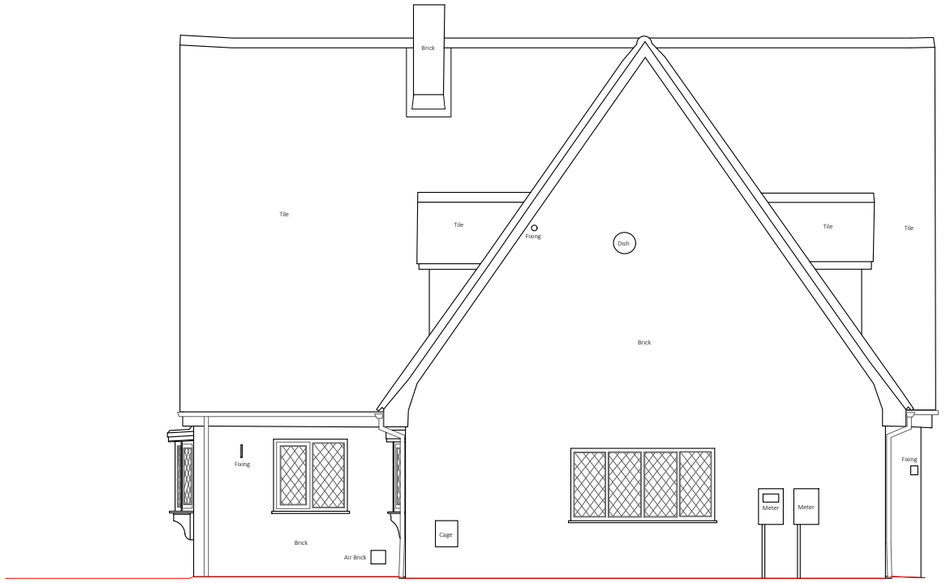

Existing Side Elevation (Elevation Four)

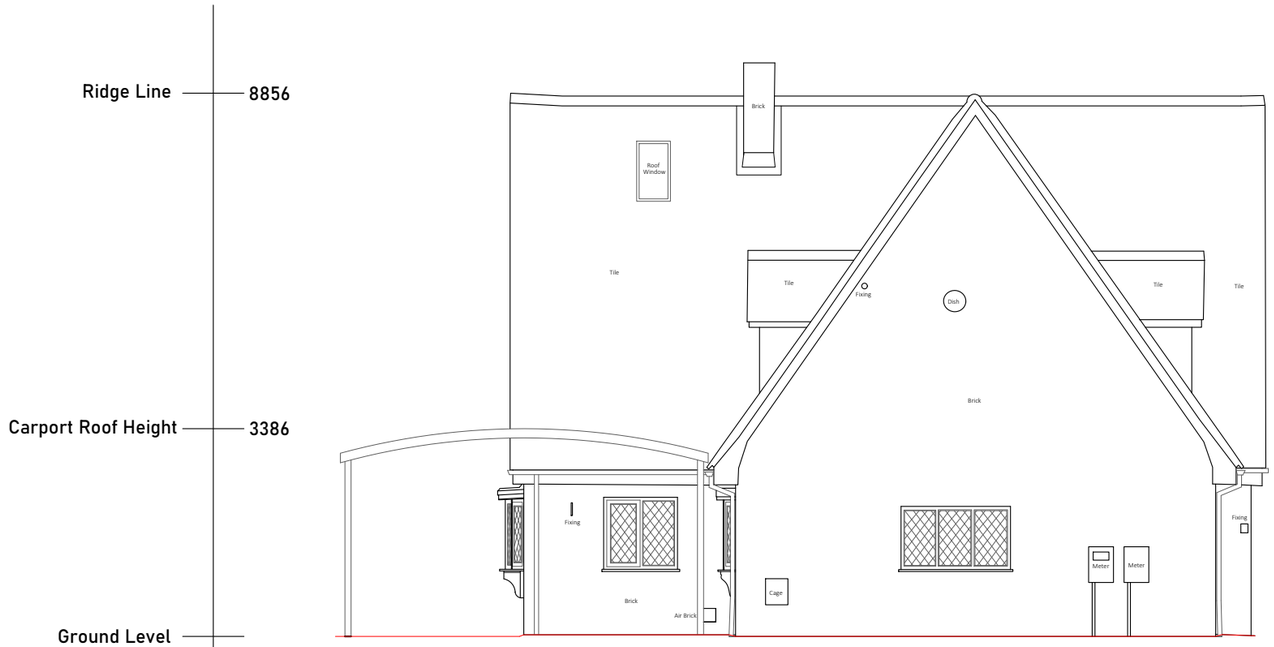

Proposed Side Elevation (Elevation Four)

Site:	Wardentree Lodge, Wardentree Lane, Pinchbeck, PE11 3UF
Drawing Title:	Existing and Proposed Side Elevation (Elevation Four)
Client:	Miss Sophieanna Morgan
Employer:	Fieldfisher LLP

Drawing Type:	Planning
Project Number: 5922	Drawing Number: P10
Scale: 1:100	Date: 20.06.23
Revision:	Drawn By: CS



Paper Size: A3

Rev:	Description:	Date:

adaptation design

4 Carters Row, Hatfield Park, Hatfield, Herts, AL9 5NB

www.adaptationdesign.co.uk
office@adaptationdesign.co.uk
020 8492 1617