



Ordnance Survey © Crown Copyright 2010. All rights reserved.
Licence number 100020449. Photod Scale - 1:500



SHDC
Planning & Development

- 3 SEP 2010

Ref: 0731-10



Front Aspect scale 1:50




Rear Aspect




West Aspect



East Aspect

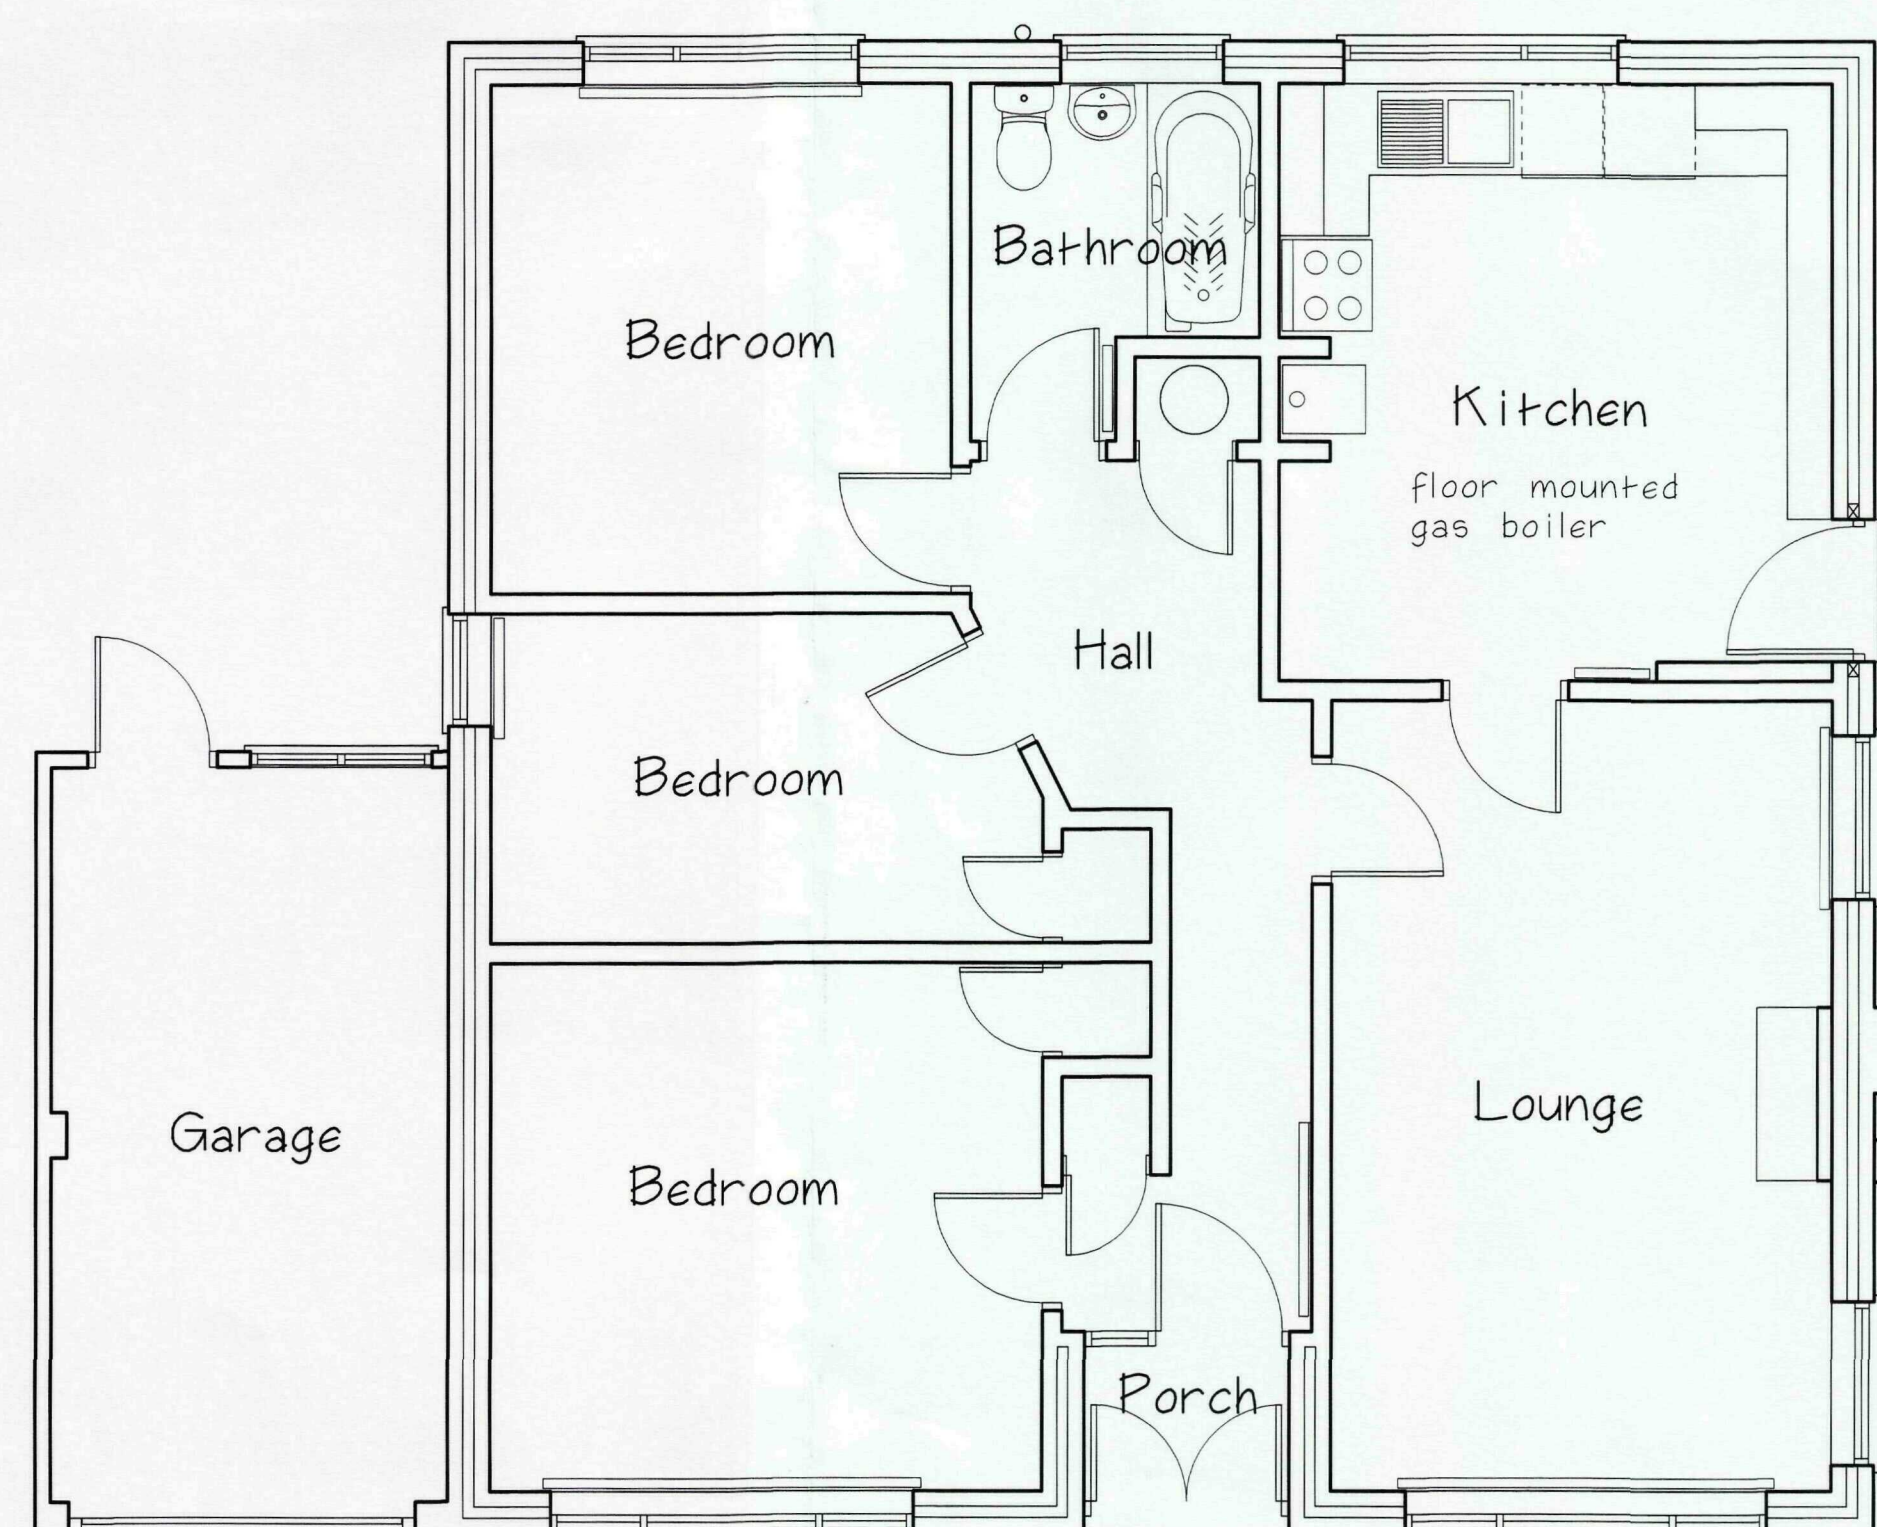

Floor Layout scale 1:50

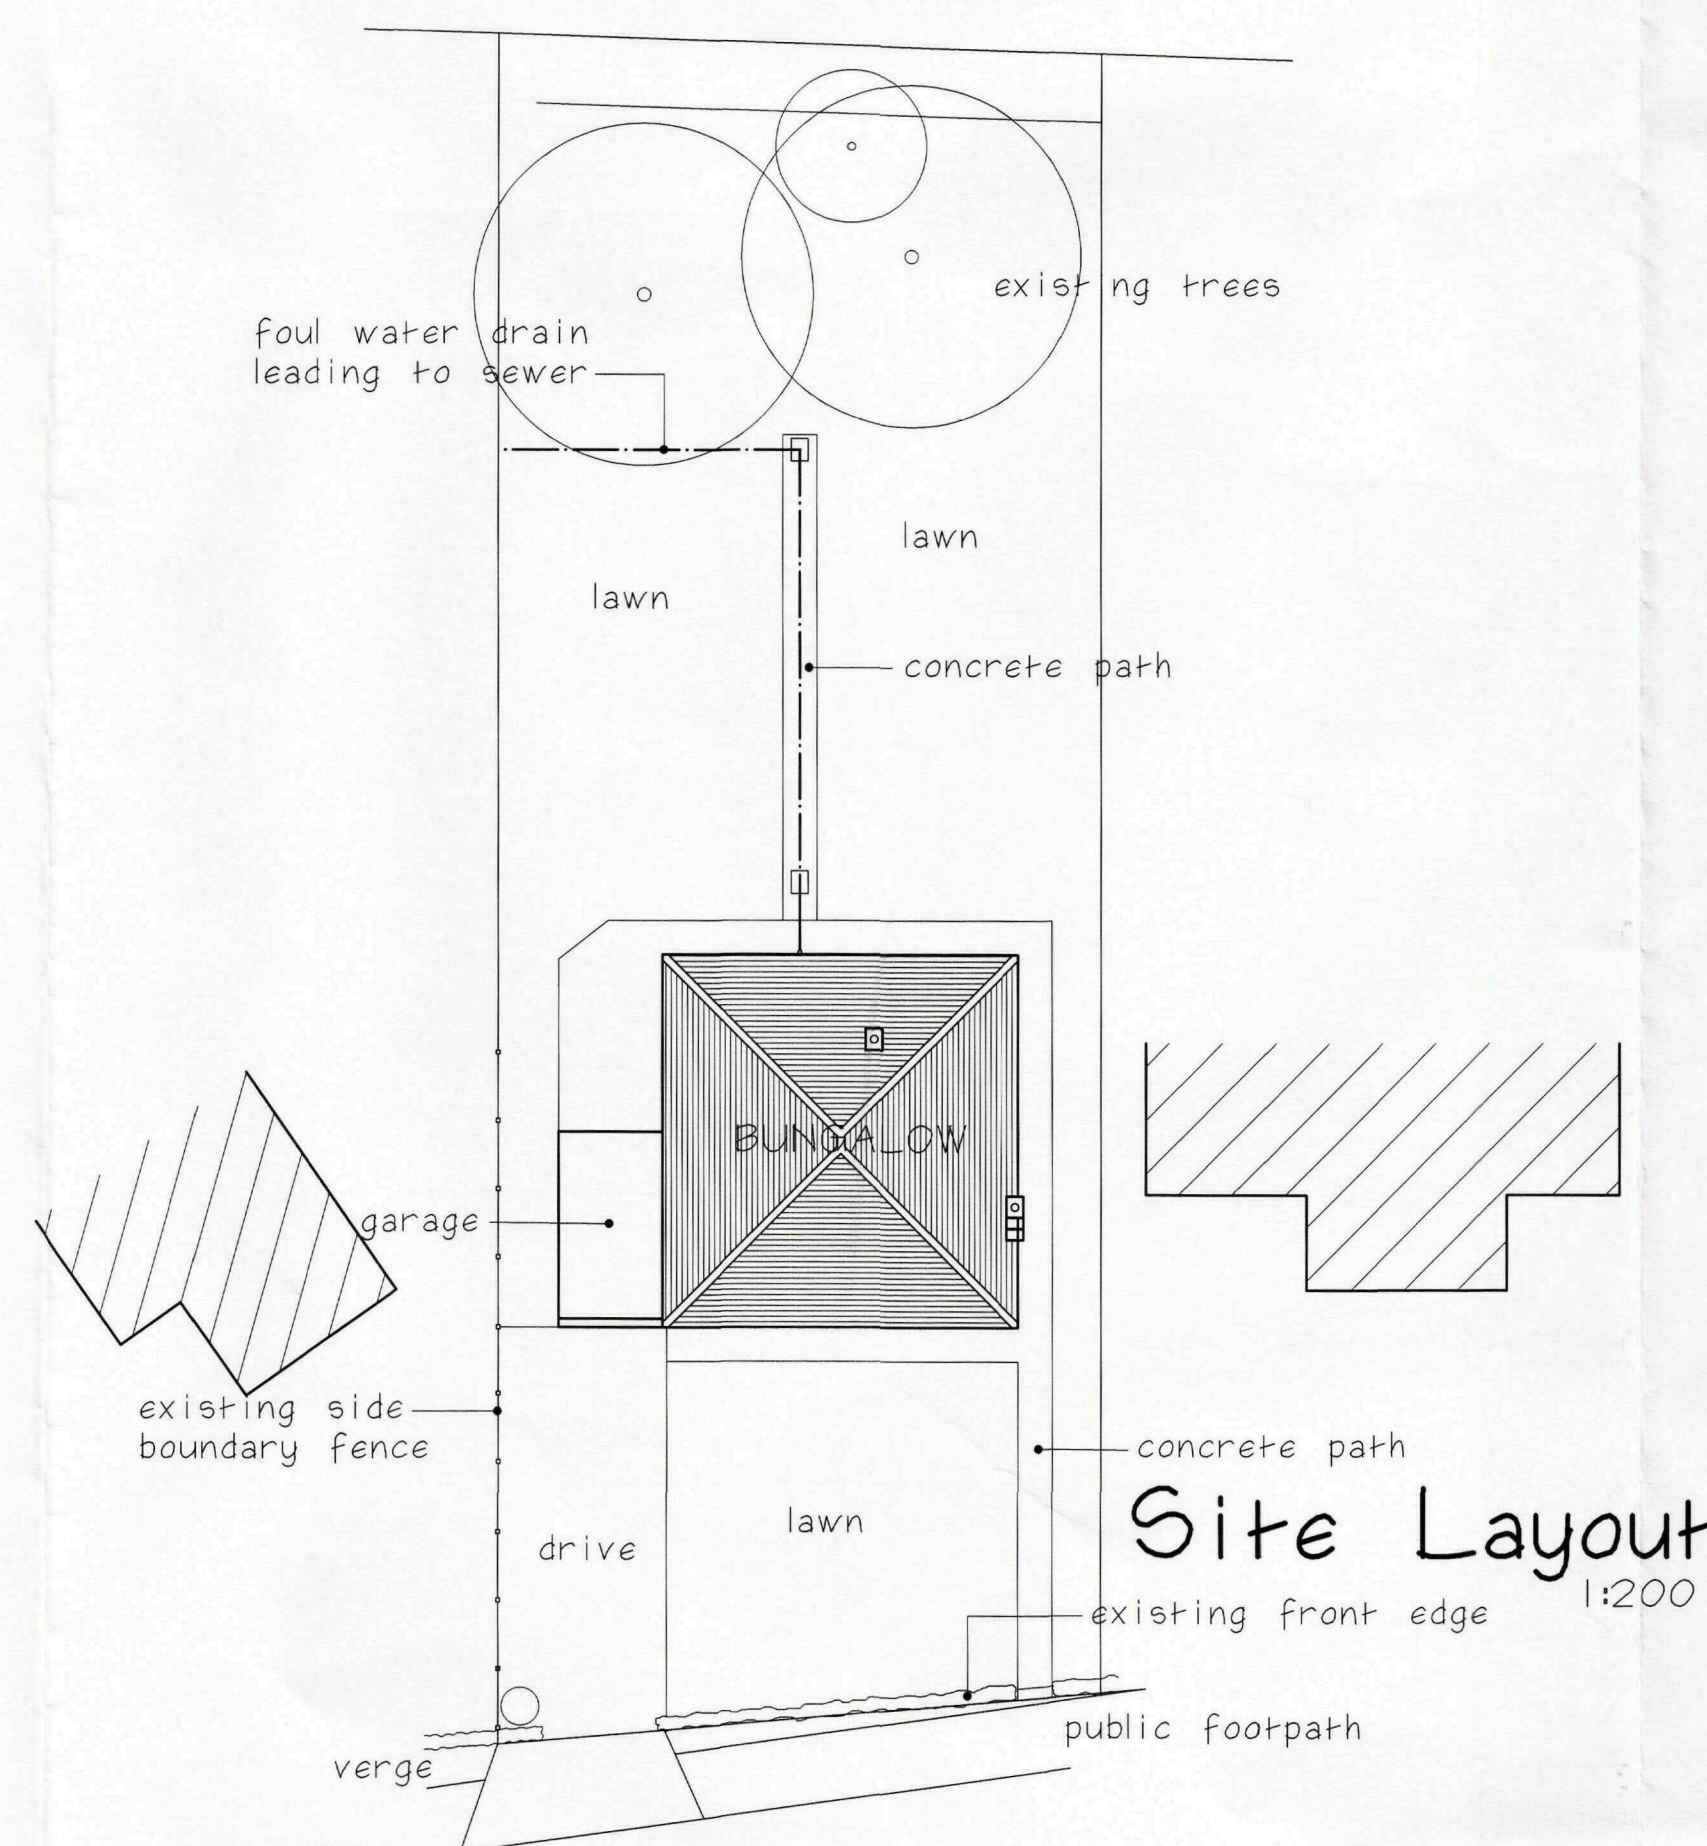

Site Layout 1:200

SHDC
Planning & Development
- 3 SEP 2010
Ref: 0731-10



FILE COPY

Client
Mr & Mrs A North

Project
**Existing layout and
elevations of
16 Cherry Holt Lane
Pinchbeck
Spalding
Lincs**

Drawing No
TS.NBP.2010.01


Scale
1:50. 1:200

Date
6.8.2010



Tel: (01205) 366531 Fax: (01205) 367482


Drawing: T. Sykes MCIQB, FFB

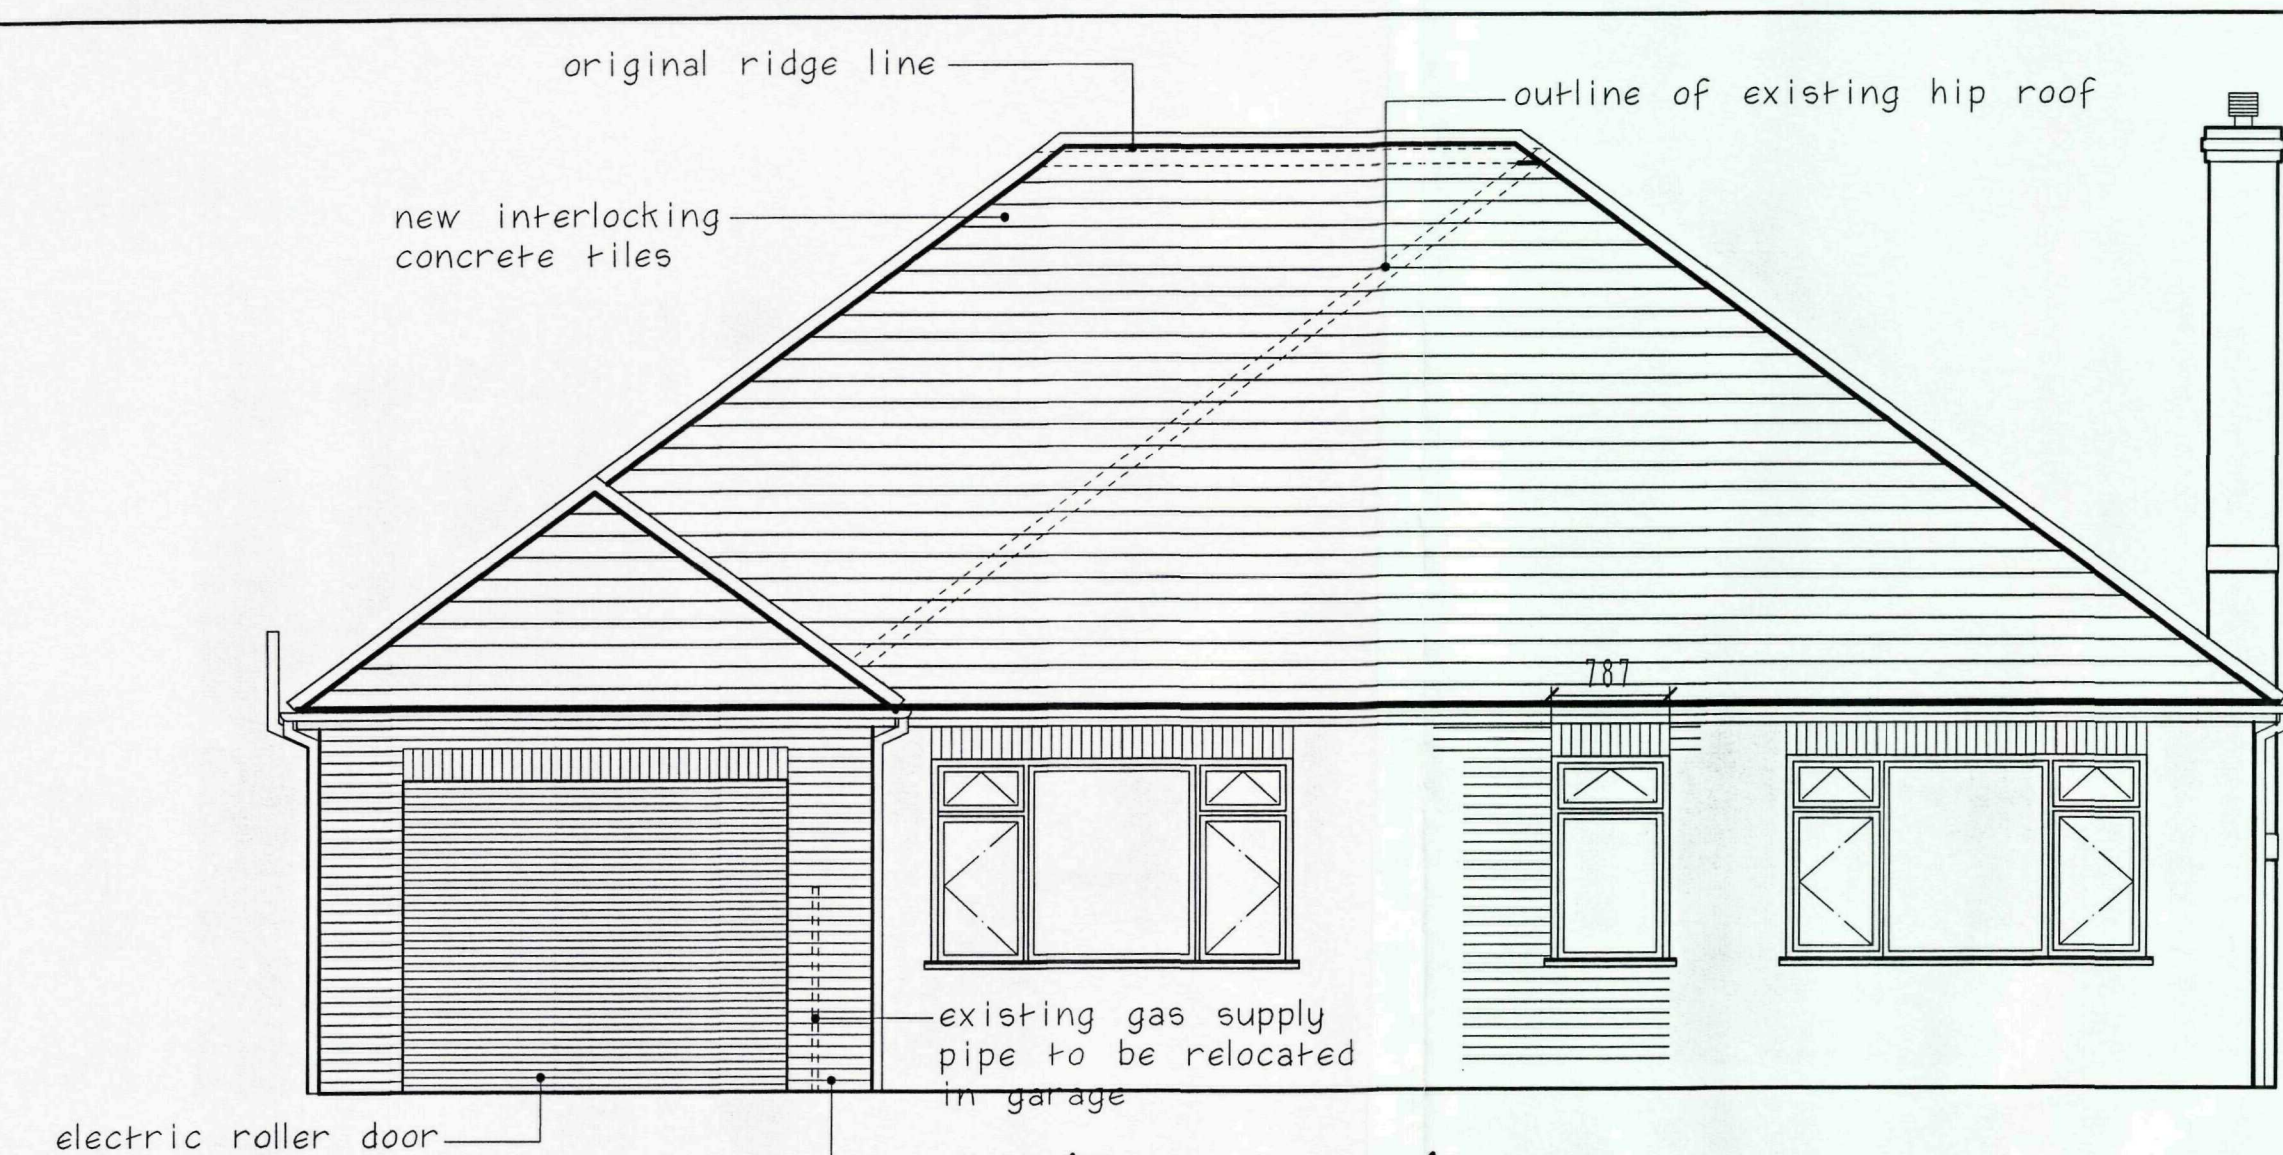


Front Aspect scale 1:50



Rear Aspect

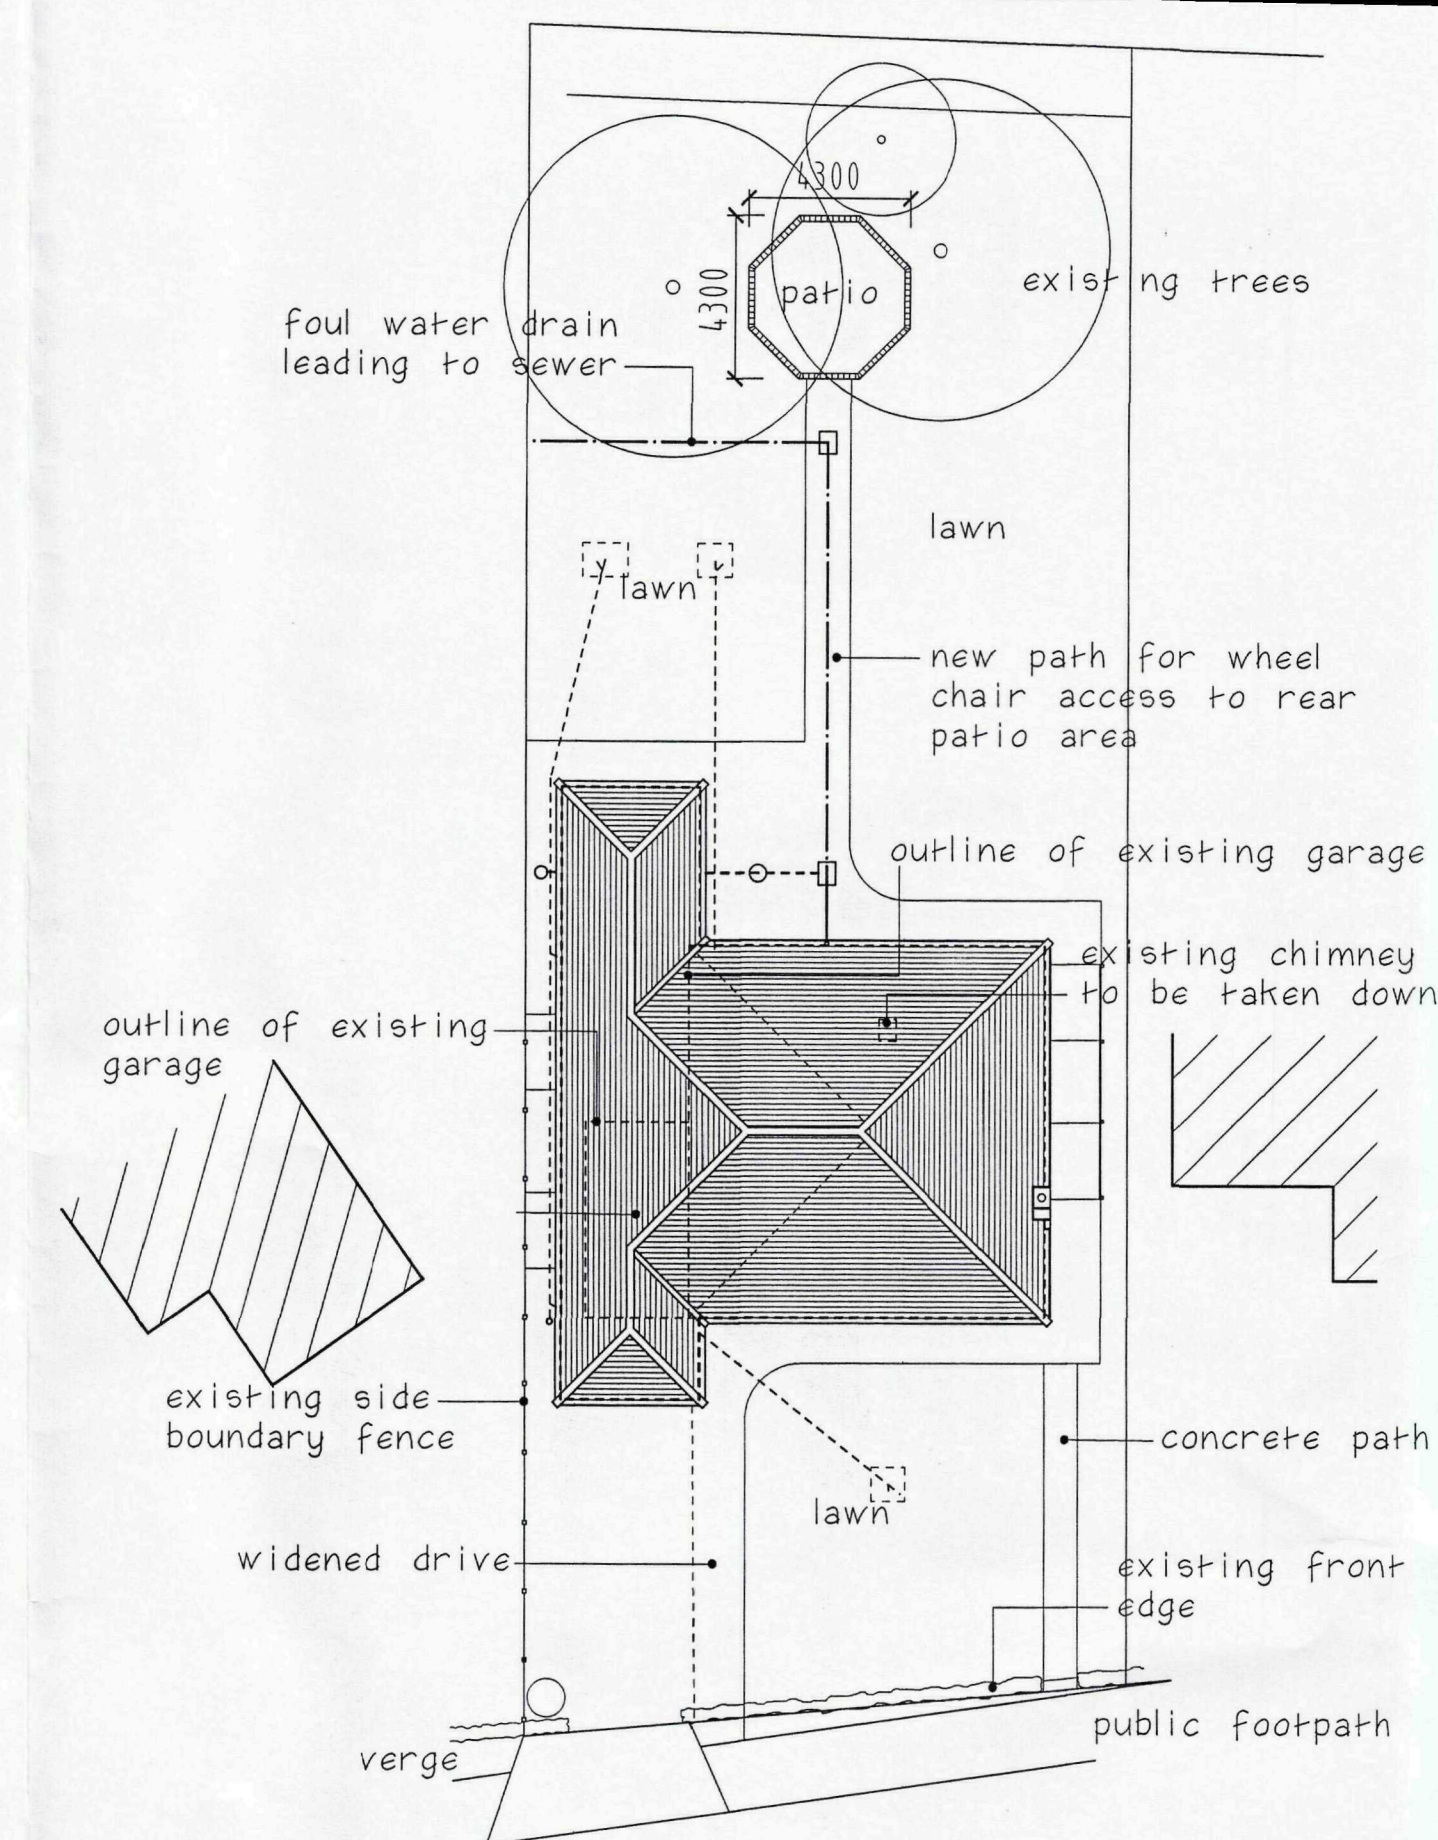

Site Layout 1:200

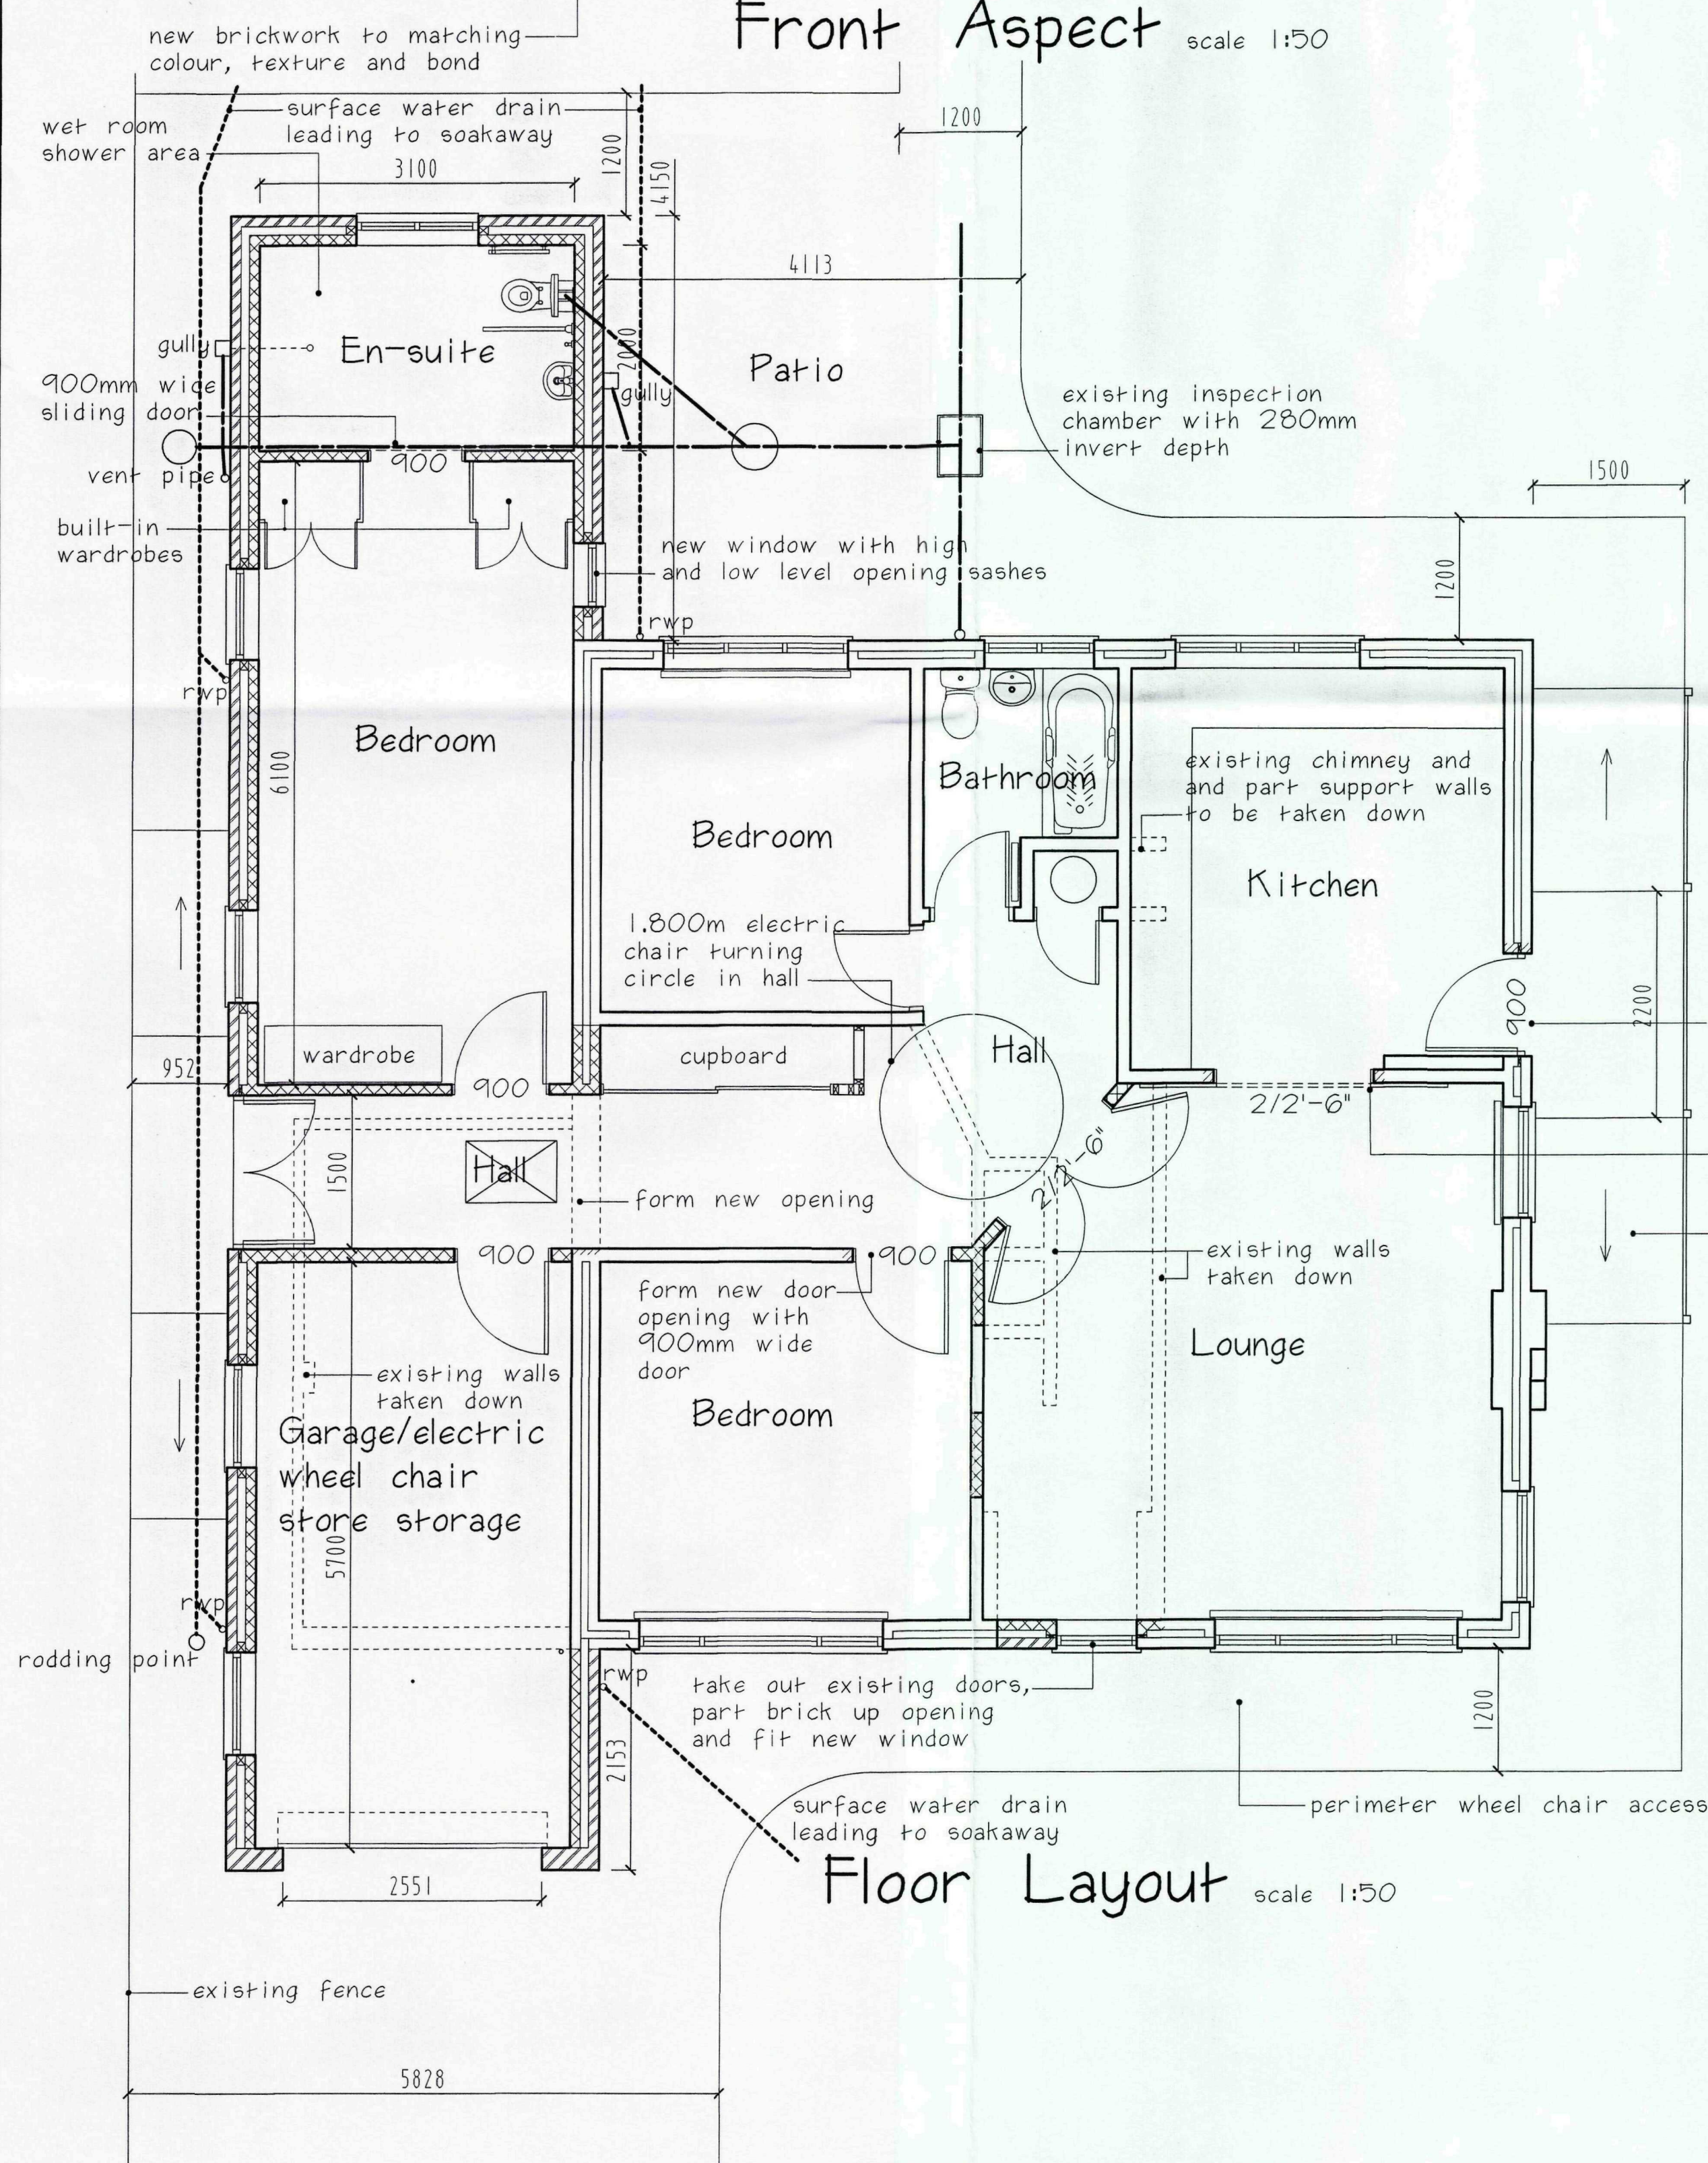

Floor Layout scale 1:50



West Aspect



East Aspect

SHDC
Planning & Development
- 3 SEP 2010
Ref: 0731-10

FILE COPY

Client
Mr & Mrs A North

Project
Proposed extension and alterations to 16 Cherry Holt Lane Pinchbeck Spalding Lincs

Drawing No
TS.NBP.2010.02

Scale
1:50, 1:200

Date
14.8.2010



Tel: (01205) 366831

Fax: (01205) 367482

Drawing: T. Sykes MCIQB, FFB