
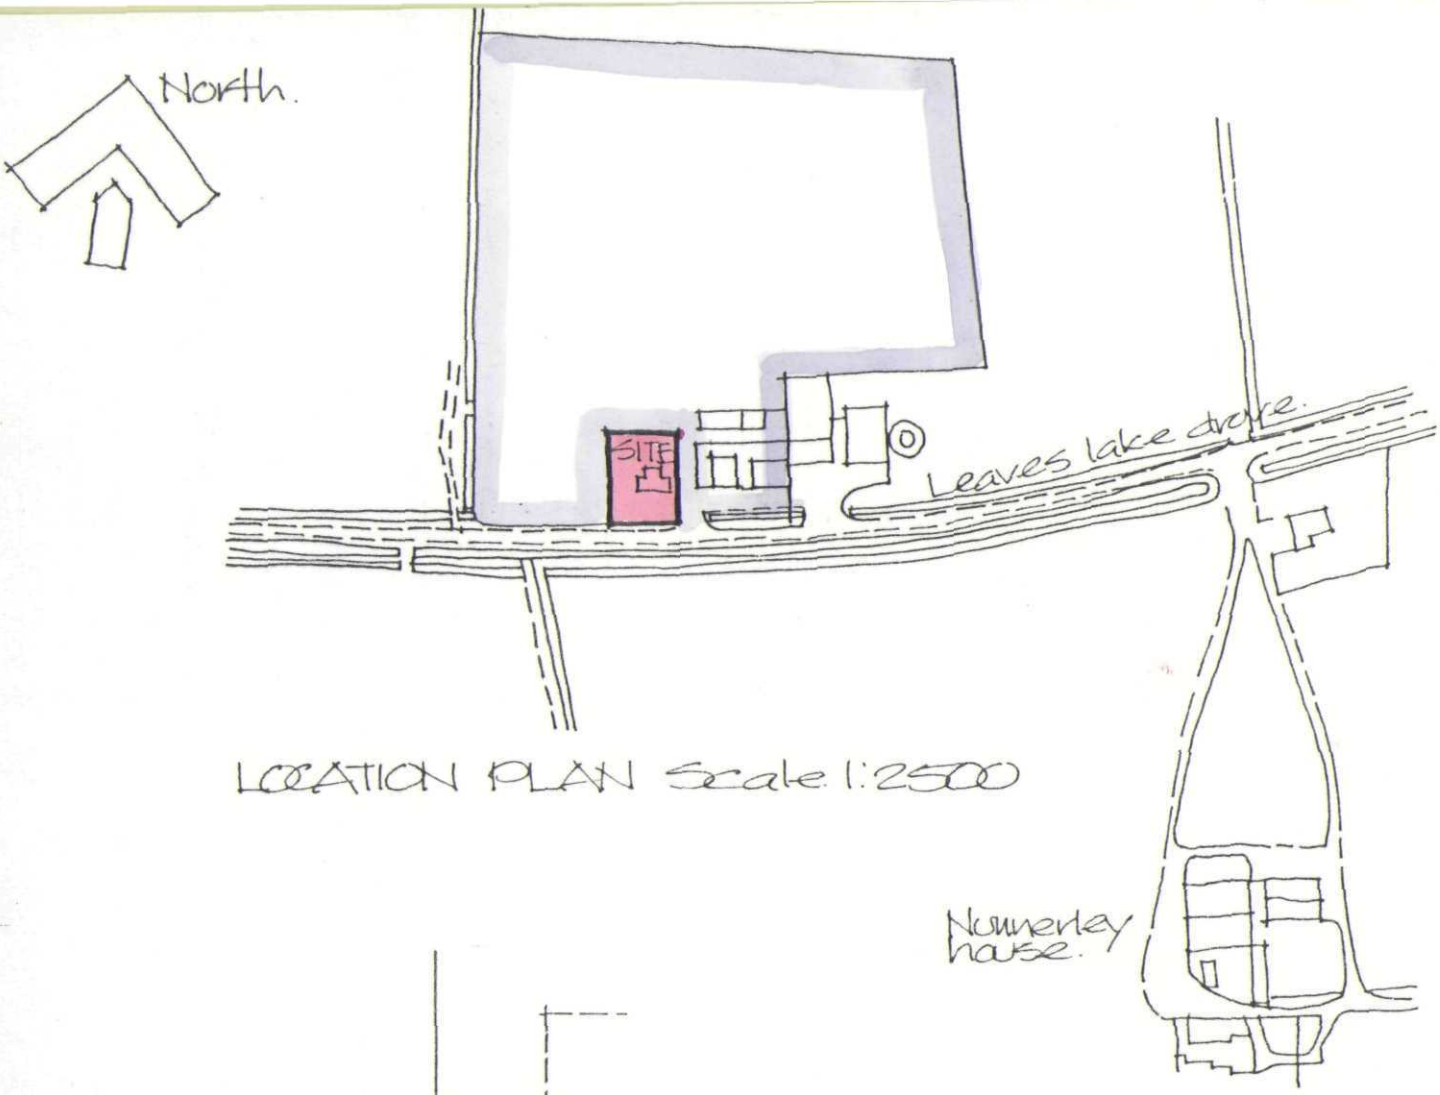


LOCATION PLAN Scale 1:2500

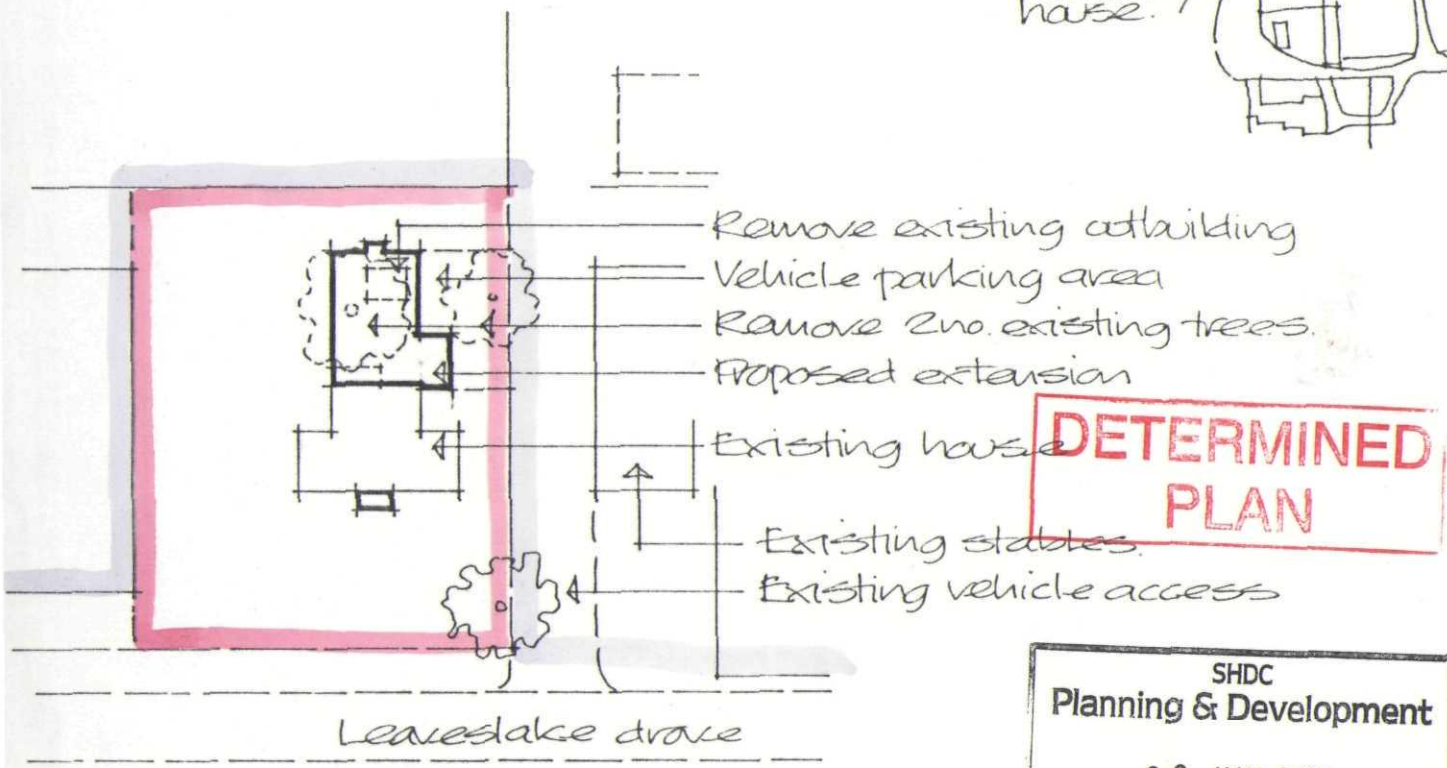

DETERMINED PLAN

SHDC
Planning & Development
0 2 JUN 2004
Ref: 732/04

BLOCK PLAN Scale 1:500

PROPOSED EXTENSIONS
TO EXISTING HOUSE
LEAVESLAKE DROVE,
WEST PINCHBECK,
SPALDING.

Dg. no. 04/03/02
March 04.

Alan Hornsby
Architectural Services Ltd
Little Acre, Peak Hill, Cowbit,
Spalding, Lincs. PE12 6AW
Tel: Holbeach (01406) 380591