
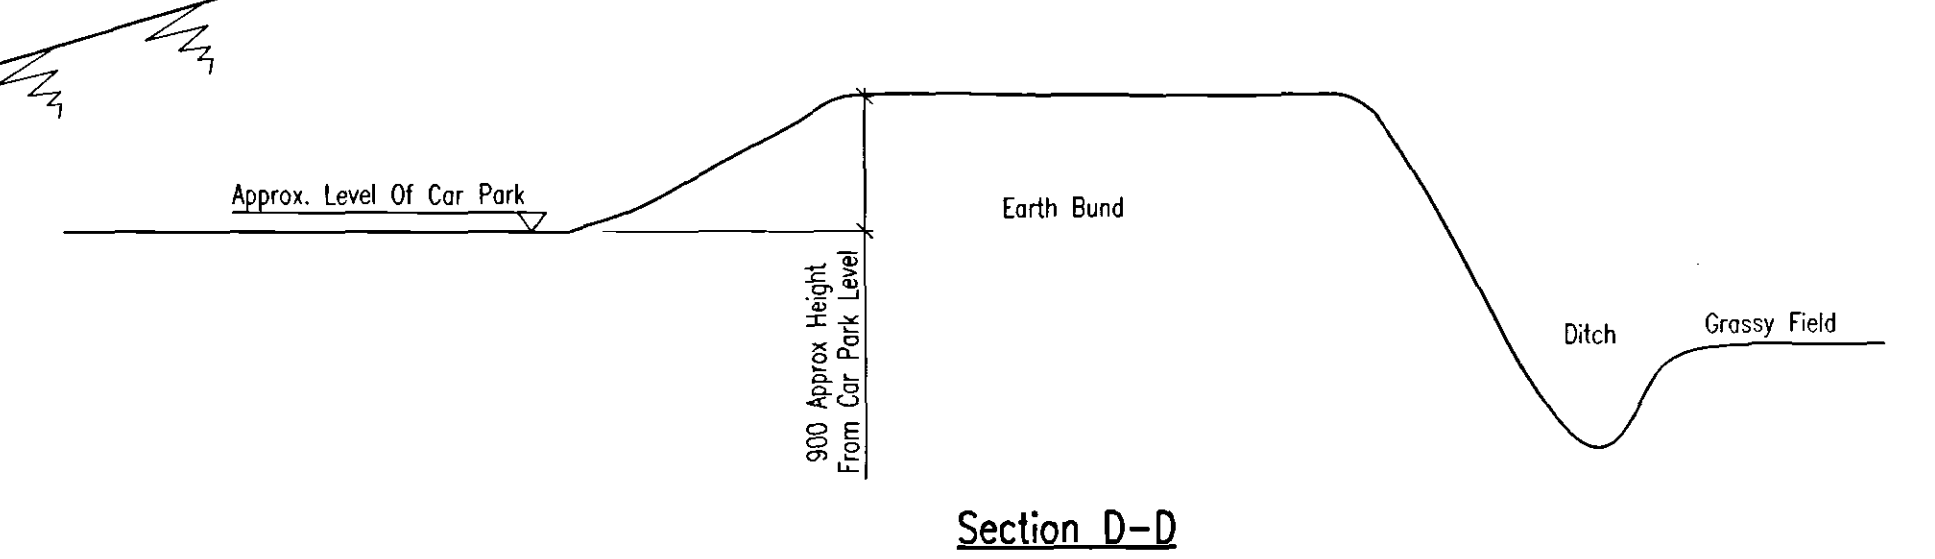
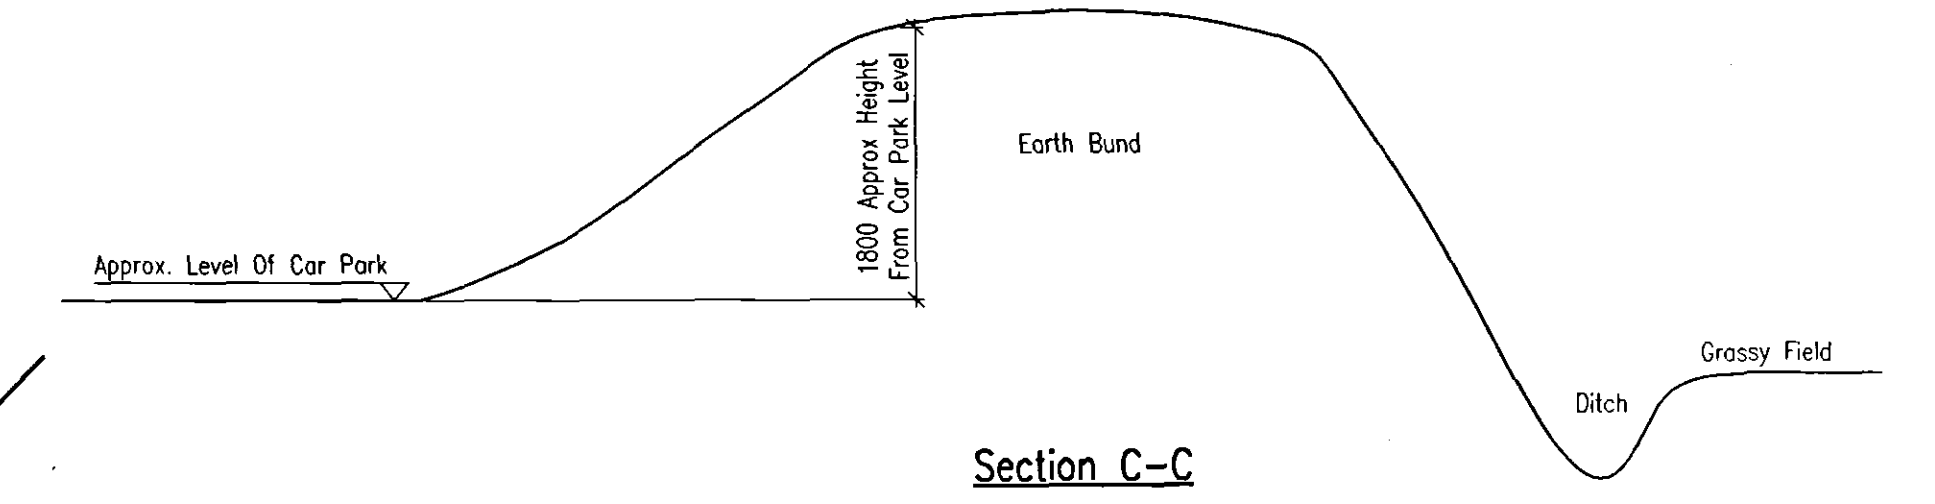
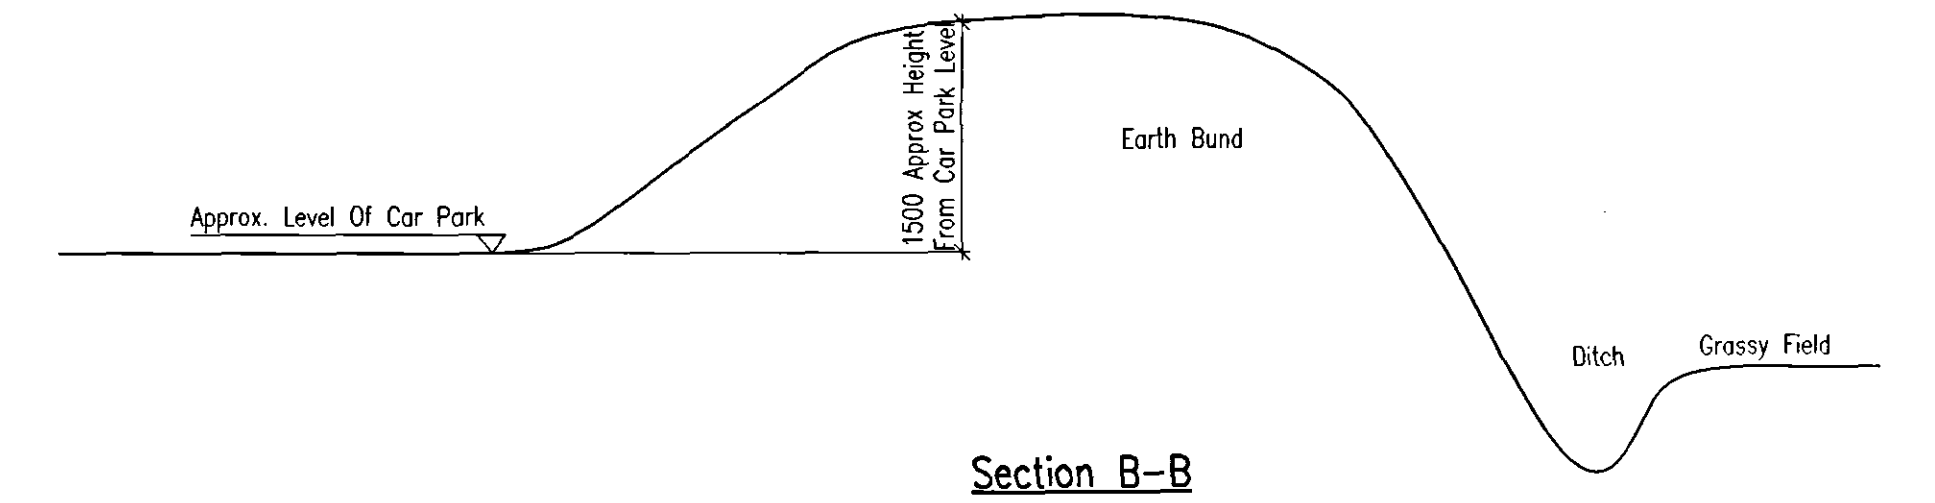
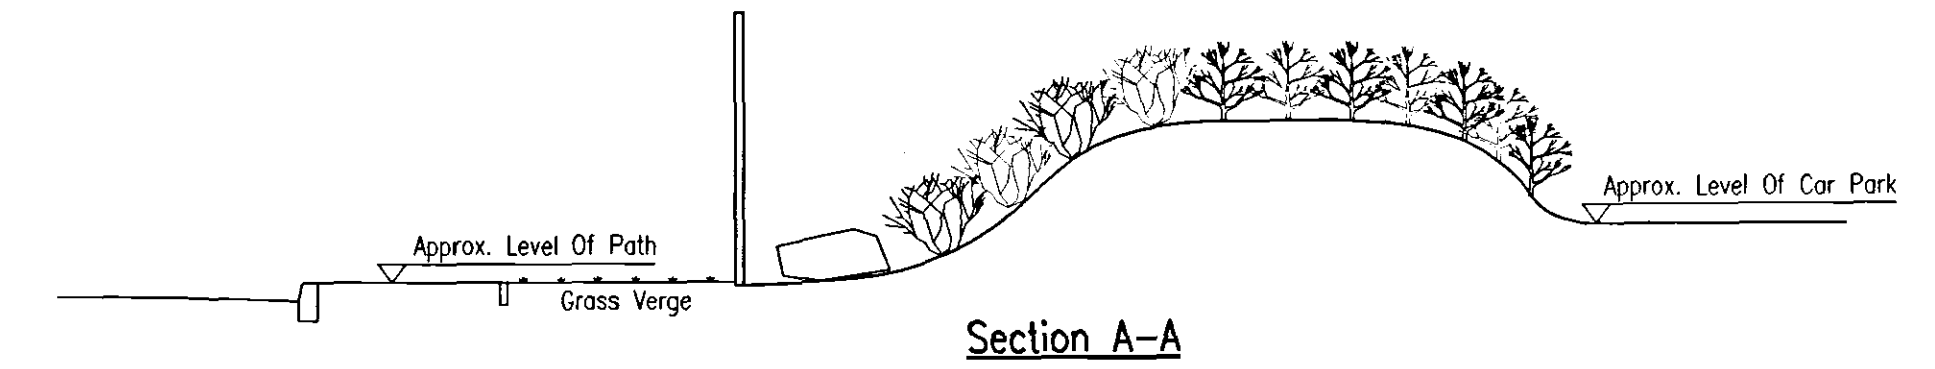


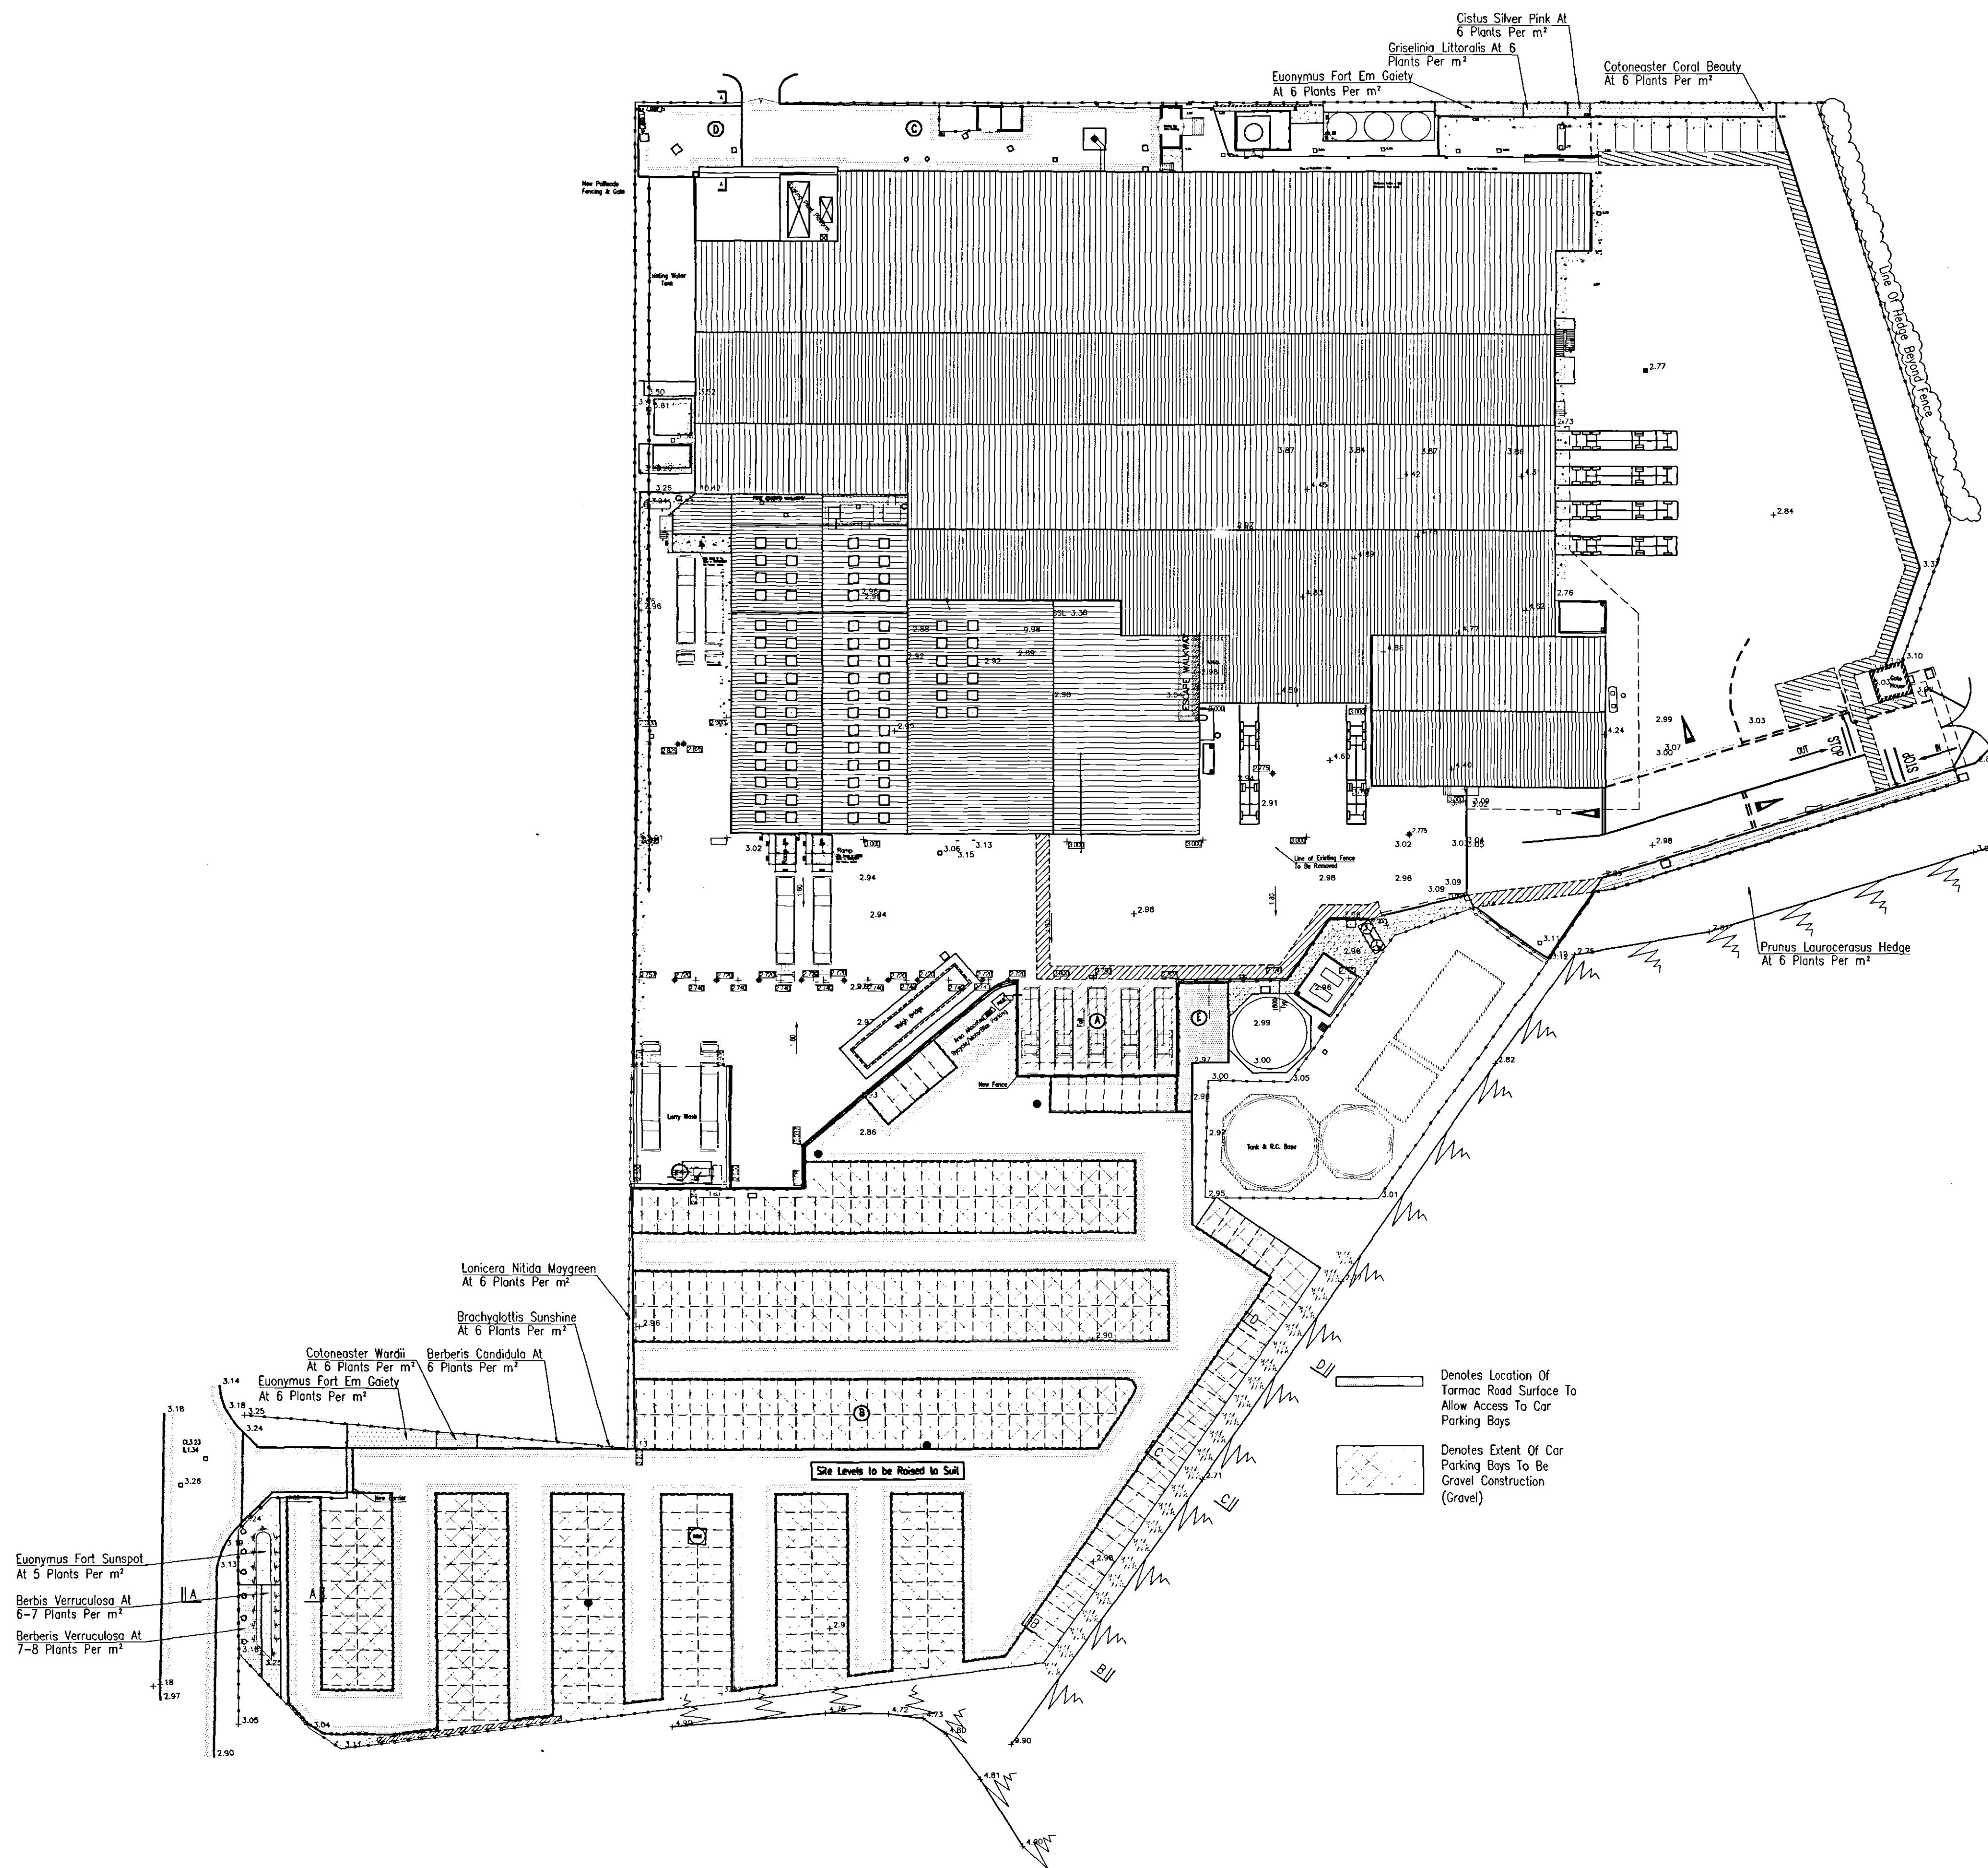

Planning Ref: 1126108

05 NOV 2008

REV	DATE	REMARKS
STATUS PRELIMINARY		
SRC SIDEBOTTOM RICHARDSON CHENG LTD CONSULTING STRUCTURAL AND CIVIL ENGINEERS 15 HIGH STREET, SPALDING, Lincs. PE11 1TW TEL: (01775) 712660 FAX: (01775) 712635 E-MAIL: src@src-c.co.uk		
PROJECT Proposed Extension To Meat Processing Plant Spalding, Lincolnshire for Woodhead Brothers		
TITLE Landscaping Details		
DATE	July 08	SCALE 1:500
DRAWN	BJ	CHECKED
DESIGN		FILENAME 37506-603
DRG No.37506/603		REV