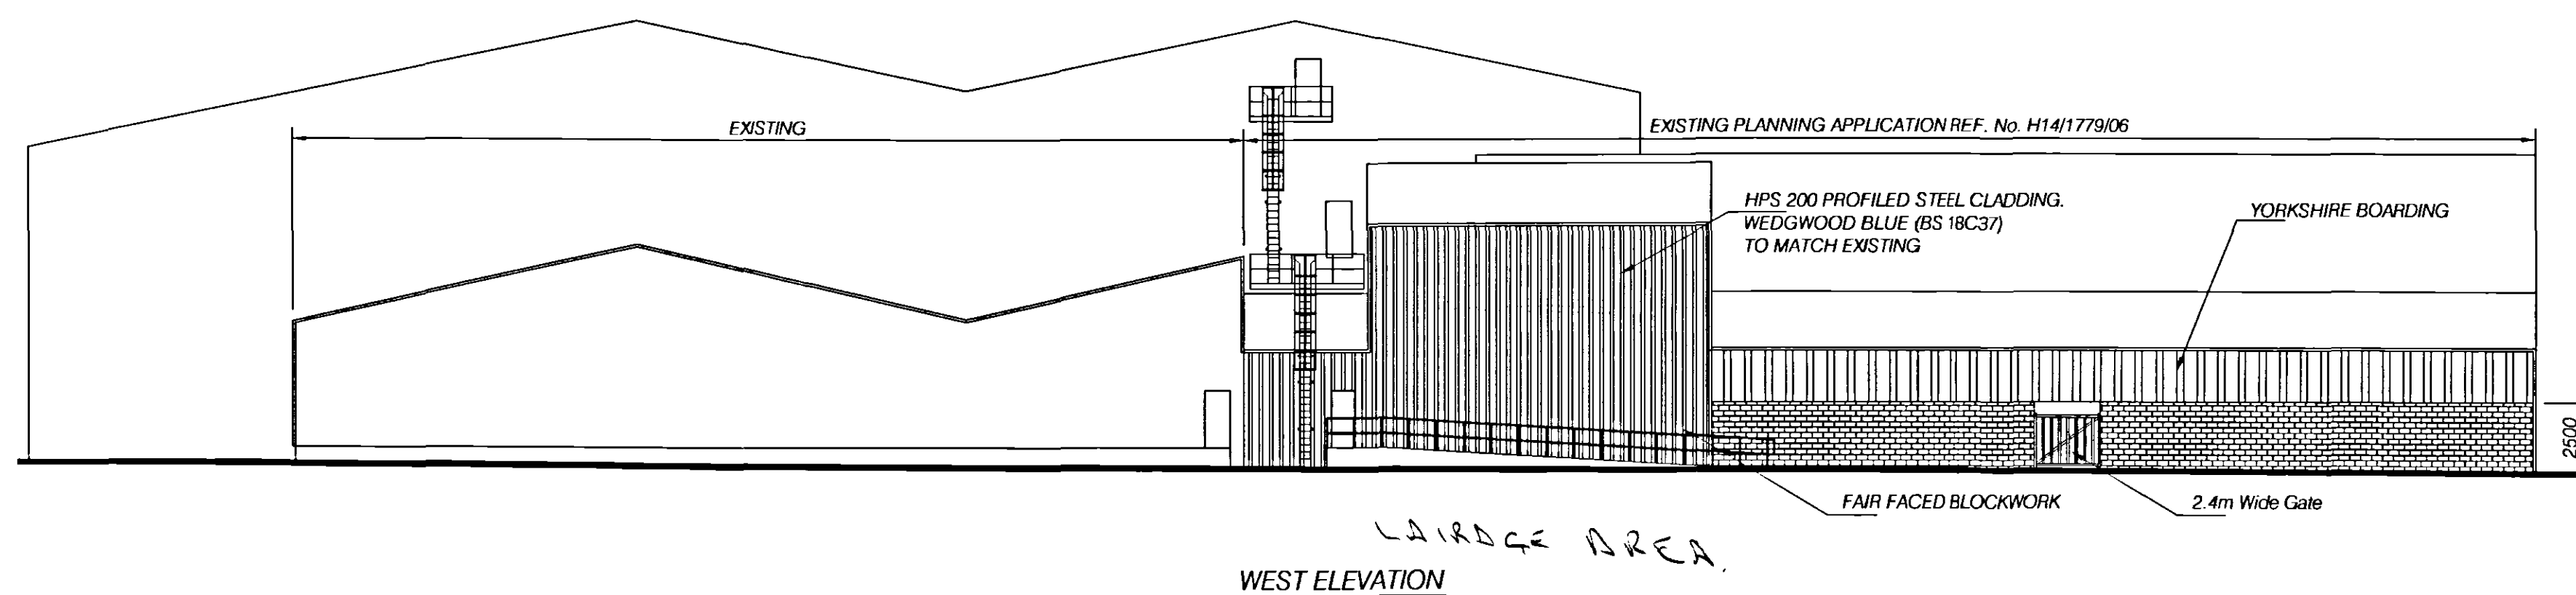
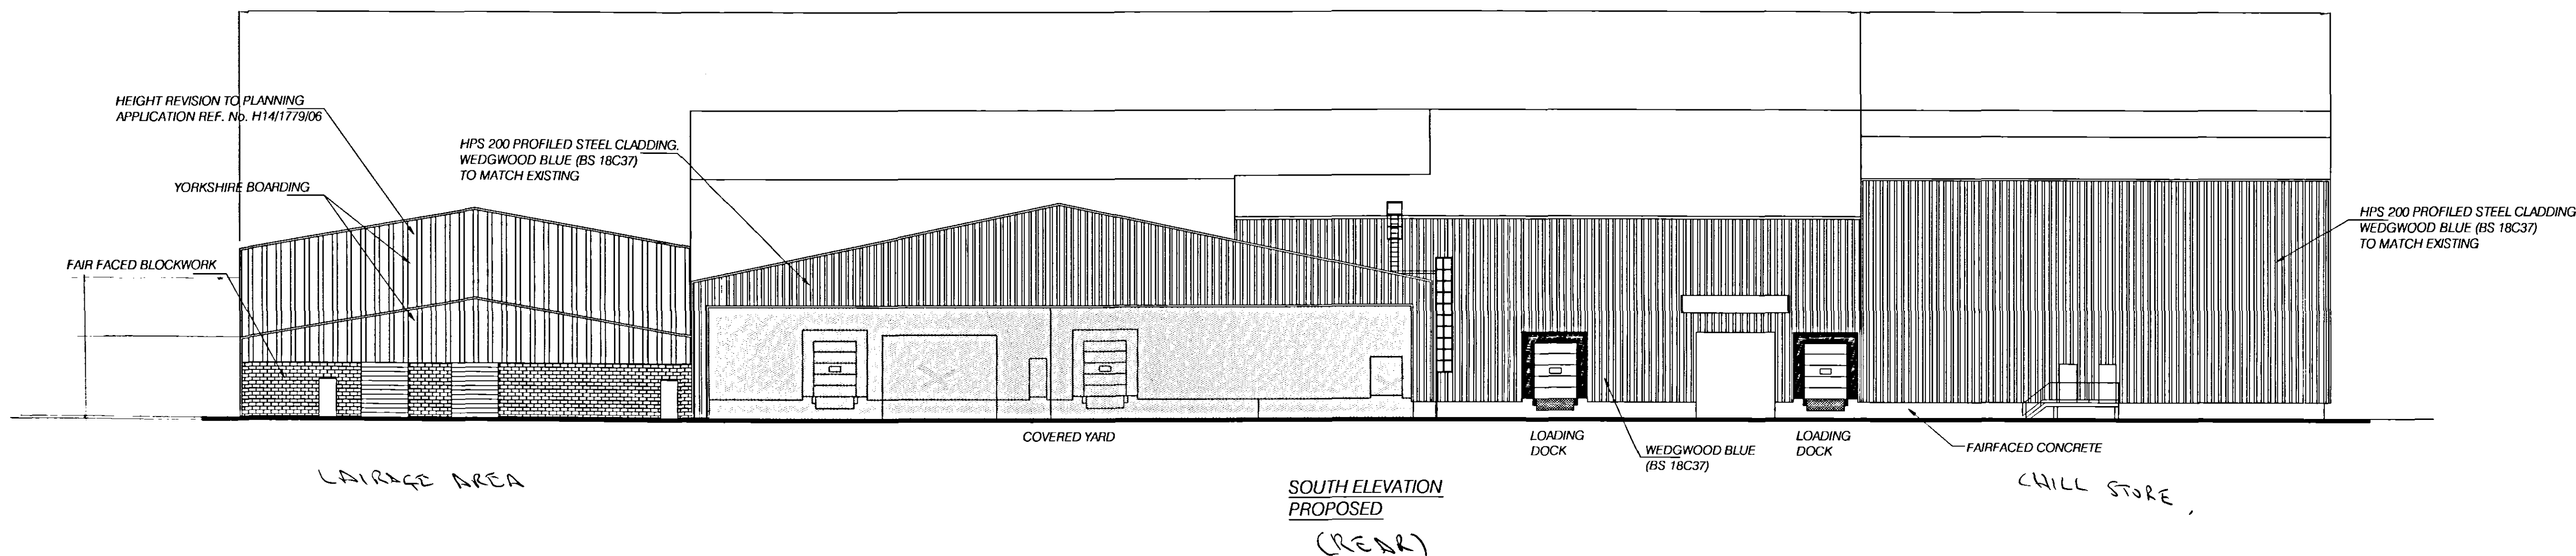
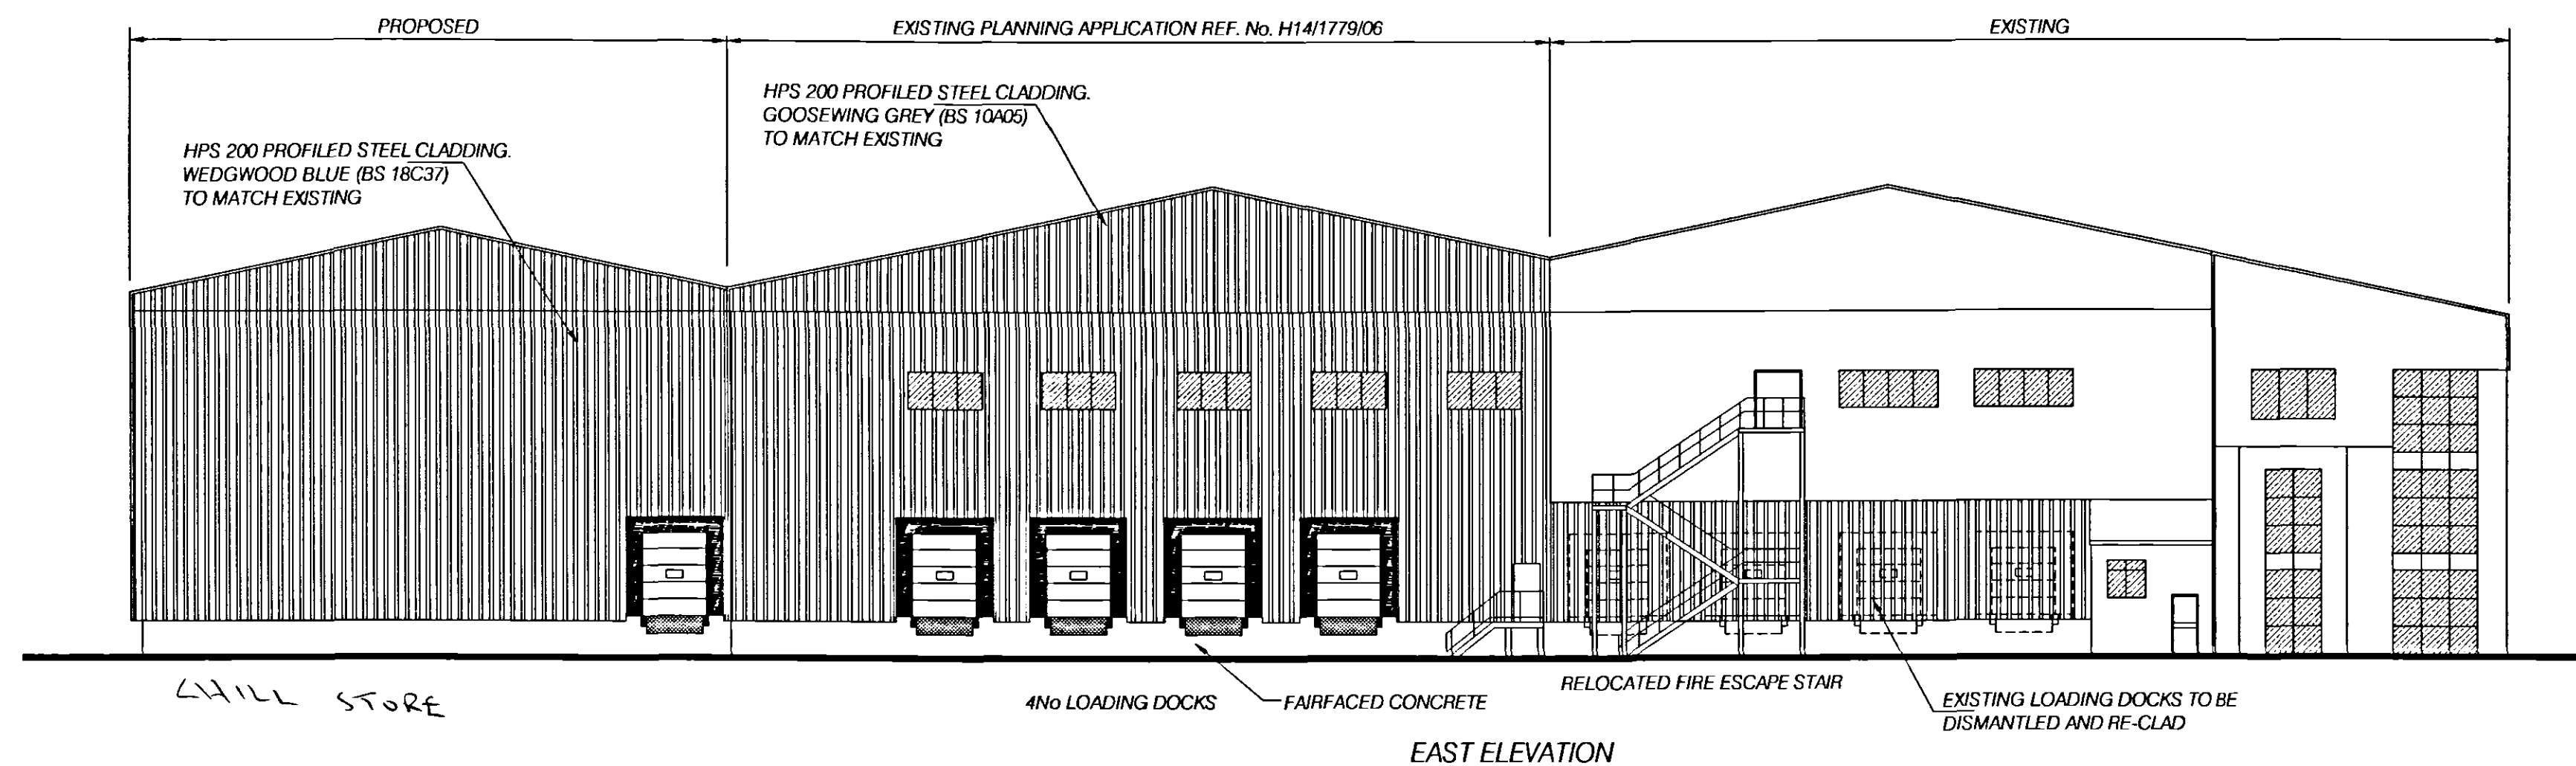


SHDC
Planning Development
- 1 JUN 2007
Ref: 0734107

REV	DATE	REMARKS
C	20.05.07	MINOR REVISIONS TO EXISTING PLANNING APPLICATION REF No. H14/1779/06. NEW PLANNING APPLICATION DETAILS ADDED.
B	17.05.07	UPDATED
A	21.12.06	GENERAL AMMENDMENTS

STATUS PLANNING

SRC SIDEBOTTOM RICHARDSON CHENG LTD
CONSULTING STRUCTURAL AND CIVIL ENGINEERS
15 HIGH STREET, SPALDING, Lincs. PE11 1TW
TEL: (01775) 712660
FAX: (01775) 712655
E-MAIL: src@src-c.co.uk

PROJECT
Proposed Extension To Meat Processing Plant Spalding, Lincolnshire for Woodhead Brothers

TITLE
Proposed Elevations

DATE	11/06	SCALE	1:200
DRAWN		CHECKED	
DESIGN		FILENAME	37506-12

DRG No. 37506/12 REV C