


Units 1 - 6 Wardentree Court, Spalding

SHDC
Planning & Development
03 OCT 2011
Ref: 0739-11

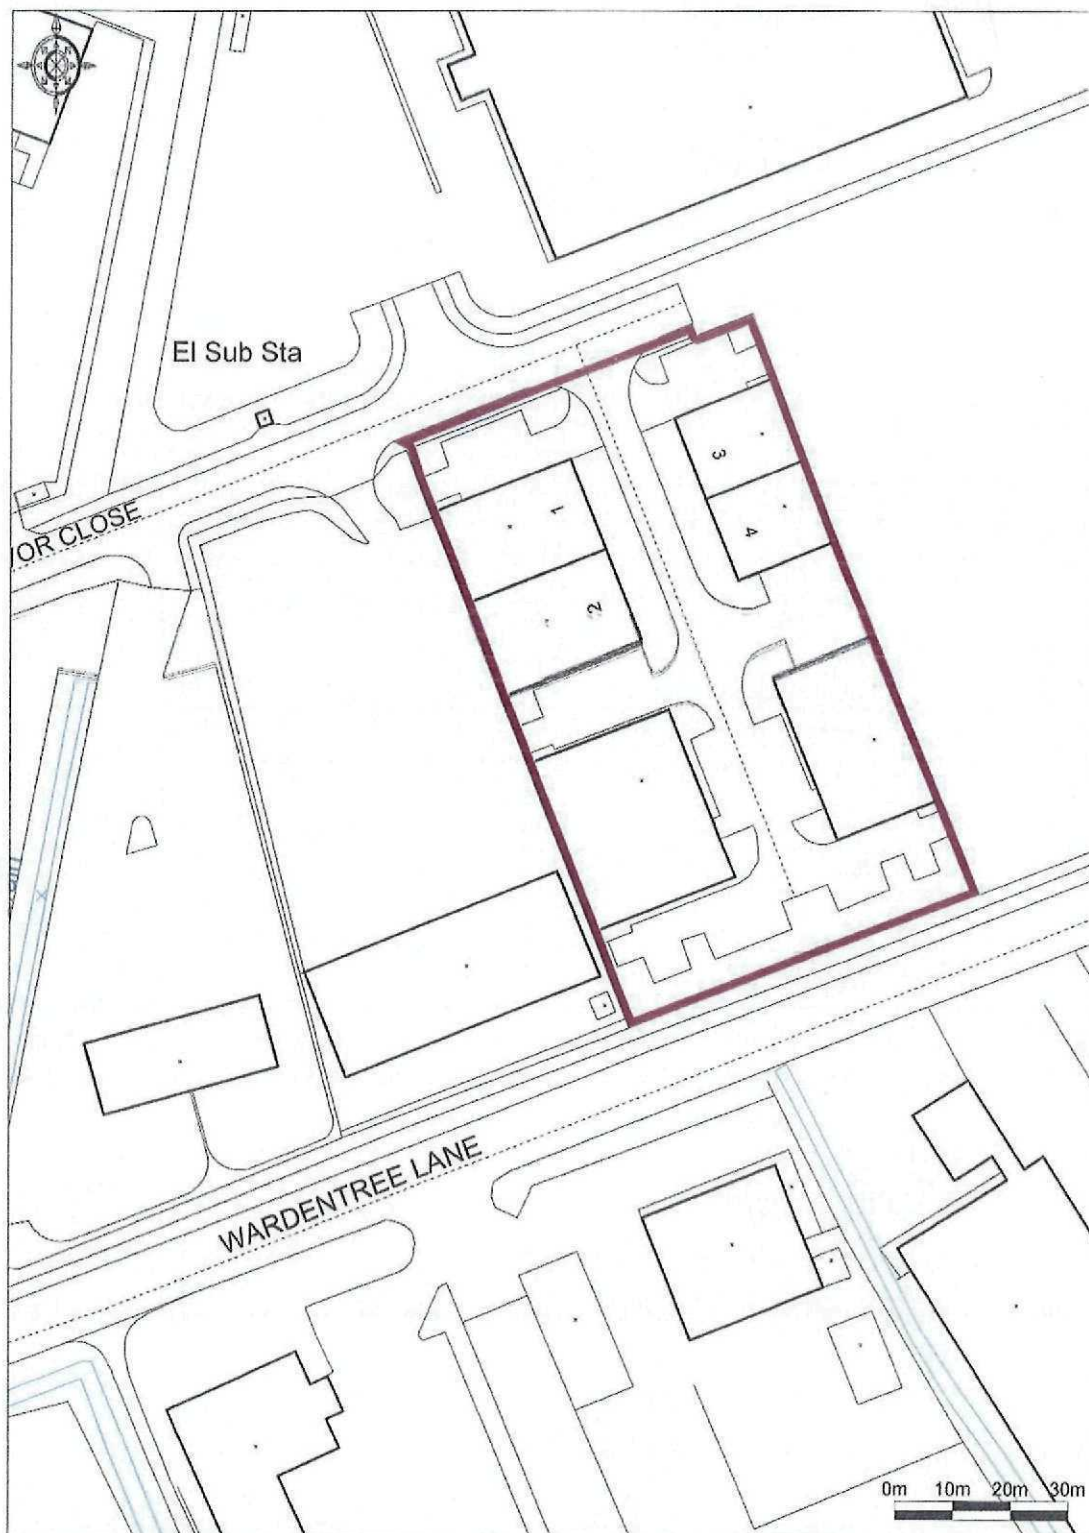

Ordnance
Survey

© Crown Copyright 2008. All rights reserved. Licence number 100020449. Plotted Scale - 1:1250