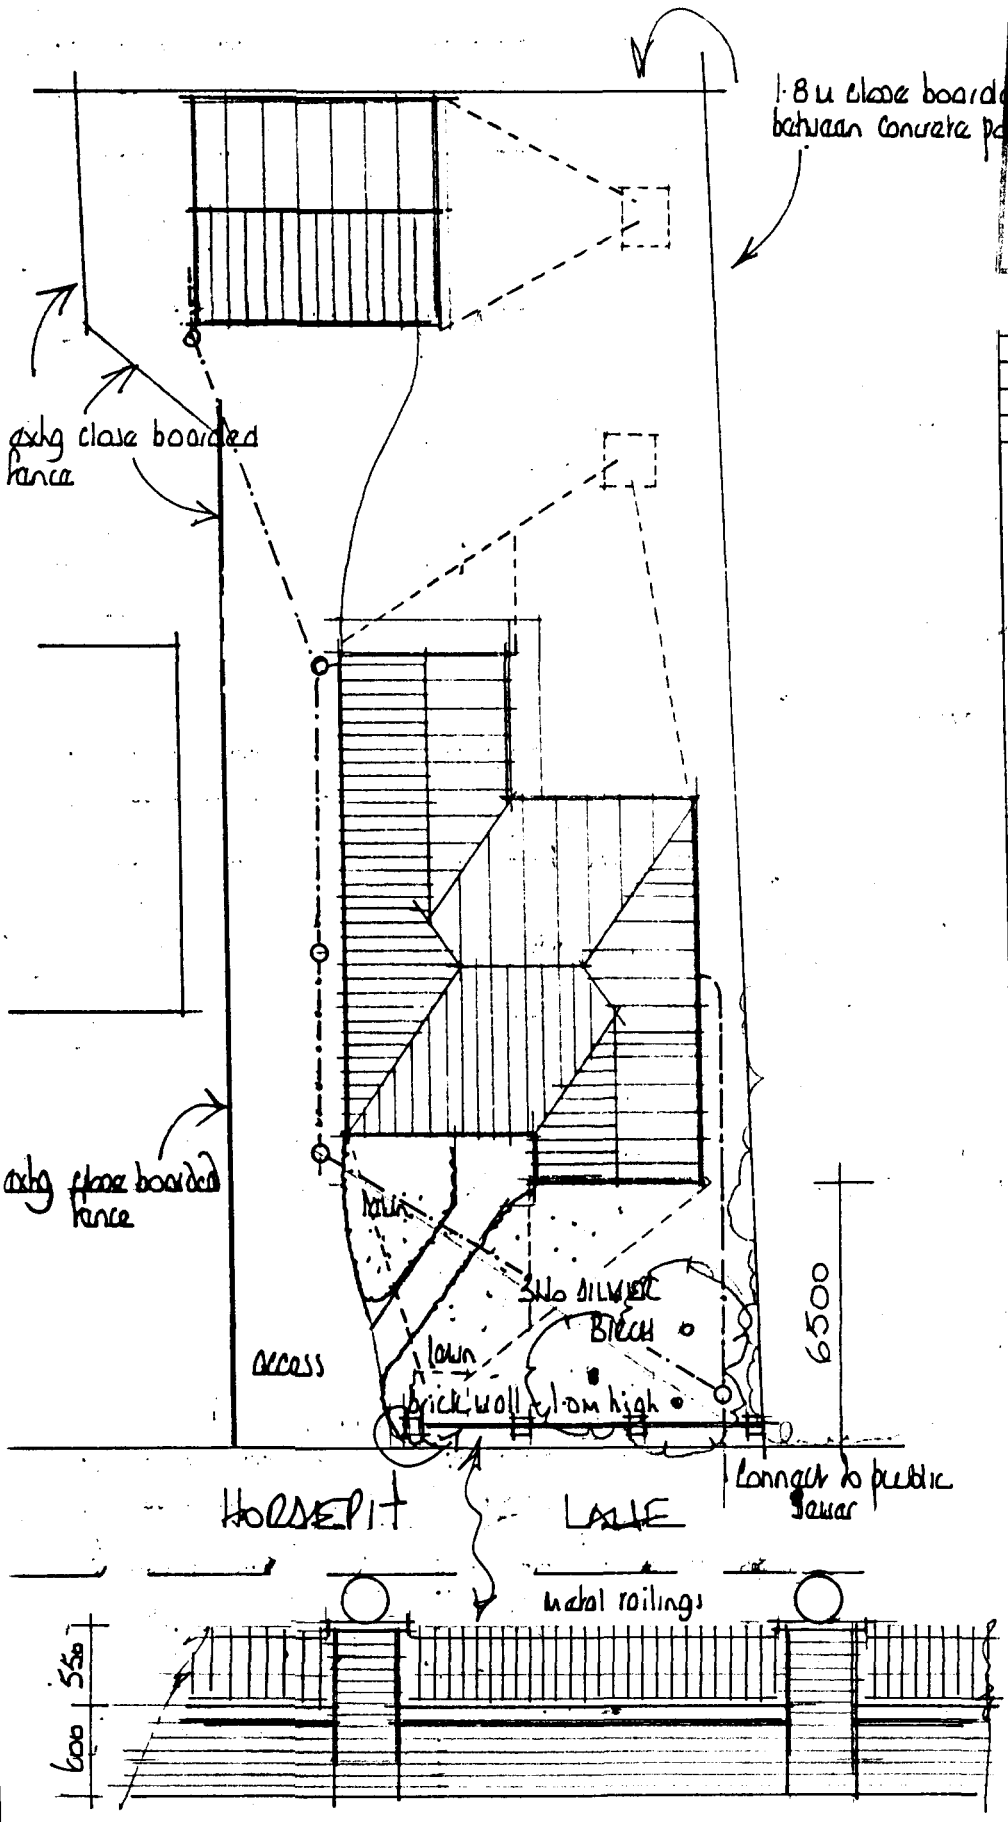


SHDC
Planning
25 JUN 2002
C 741/02

A		
	Date	Revisions

© copyright

East Midlands Design Associates
"Willow Lodge",
Horseshoe Road,
Spalding,
Lincs. PE11 3JA
Tel: Spalding (0775) 767968

Client
MR. MRS J MASON

Job Title
PROPOSED DWELLING & GARAGE
AT LANE
PINCHBECK
SPALDING

Drawing Title
PLANS. ELEVATIONS OF GARAGE
BLOCK PLAN.

Scale 1:50. 1:100 & 1:200

Date MAY 00 Drawn by DL

Drg. No. 00/16/02 Rev