
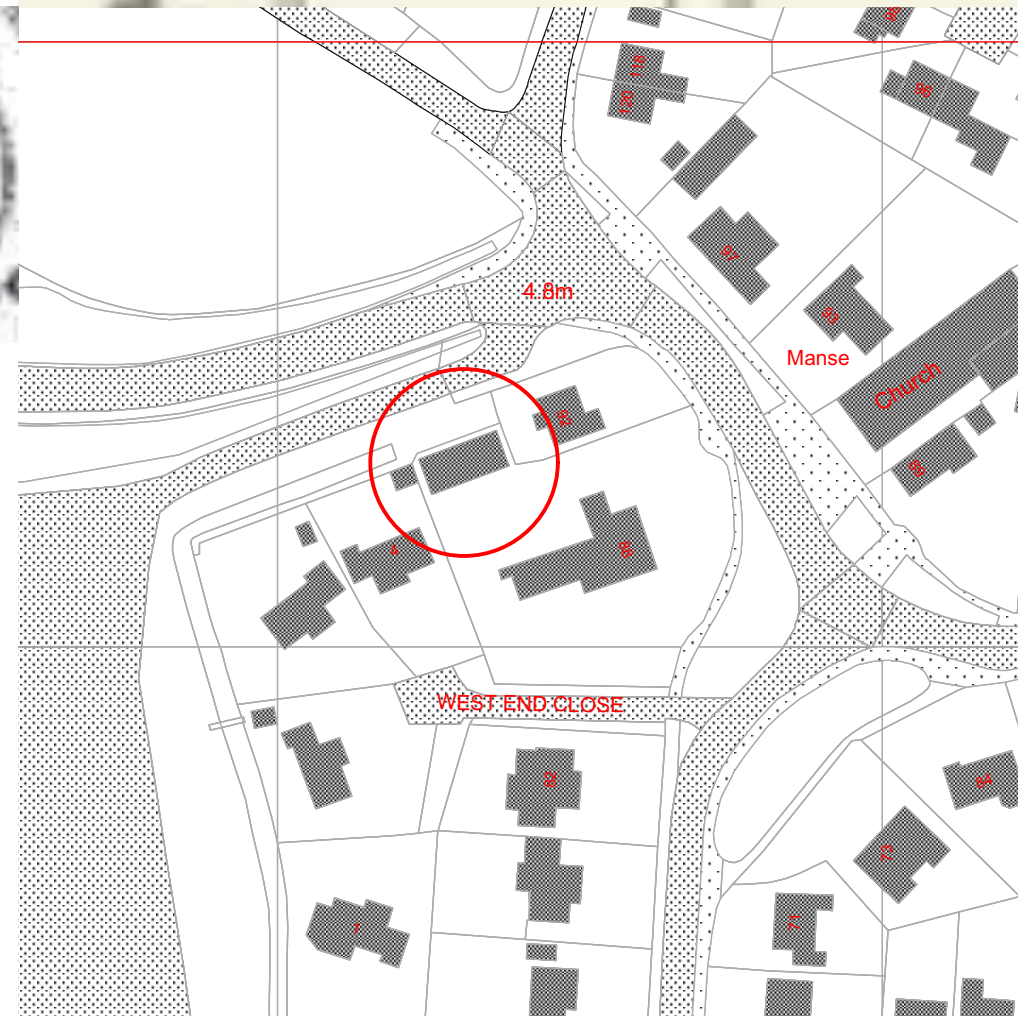


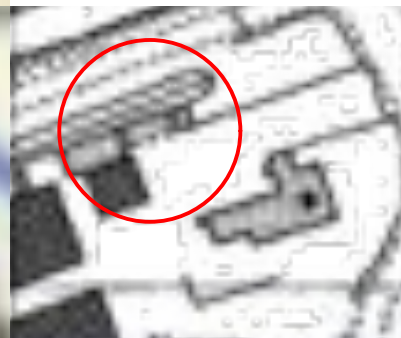

Revision Notes		Date		Issue Notes		No.		Date		No.		Appr.	
Date July 2017 Drawn / Checked by JRK / JRK Project ID 1717.GRAY © KR.eativ: Architects Ltd 2017 GENERAL NOTES: 1) Use only figured dimensions and RIBA Stage 5 drawings for construction on site. 2) All dimensions to be checked on site before and during construction by the contractor. 3) Any discrepancies, omissions or errors to be reported to KR.eativ: Architects Ltd as soon as possible after discovery. 4) Drawing to be read in conjunction with all other relevant drawings, schedules and specifications for this project. 5) All construction work to be carried out by appropriately registered persons to the appropriate standards of workmanship required under UK legislation. 6) All materials to be approved for use in the UK by BS1, BBA or similar recognised body. 7) This drawing is only licenced for use up to and including the RIBA Stage shown. KR.eativ: Architects Ltd 34 Paradise Lane Kettering, NN15 6LX inbox@kreativarchitects.co.uk www.kreativarchitects.co.uk RIBA Chartered Practice arb Architects Registration Board Recognised as an architect under the Architects Act 1997 Client Mr. & Mrs. Gray Project Title PP for existing Address 88 Knight Street Pinchbeck PE11 3RB Sheet Title Historical Mapping Sheet Scale 1:1250 Sheet Size A3 Sheet No. A-902 status RIBA Stage 3													