
FENCING LEGEND

POST AND CHAIN LINK 1200mm high

TIMBER CLOSE BOARD 1800mm high

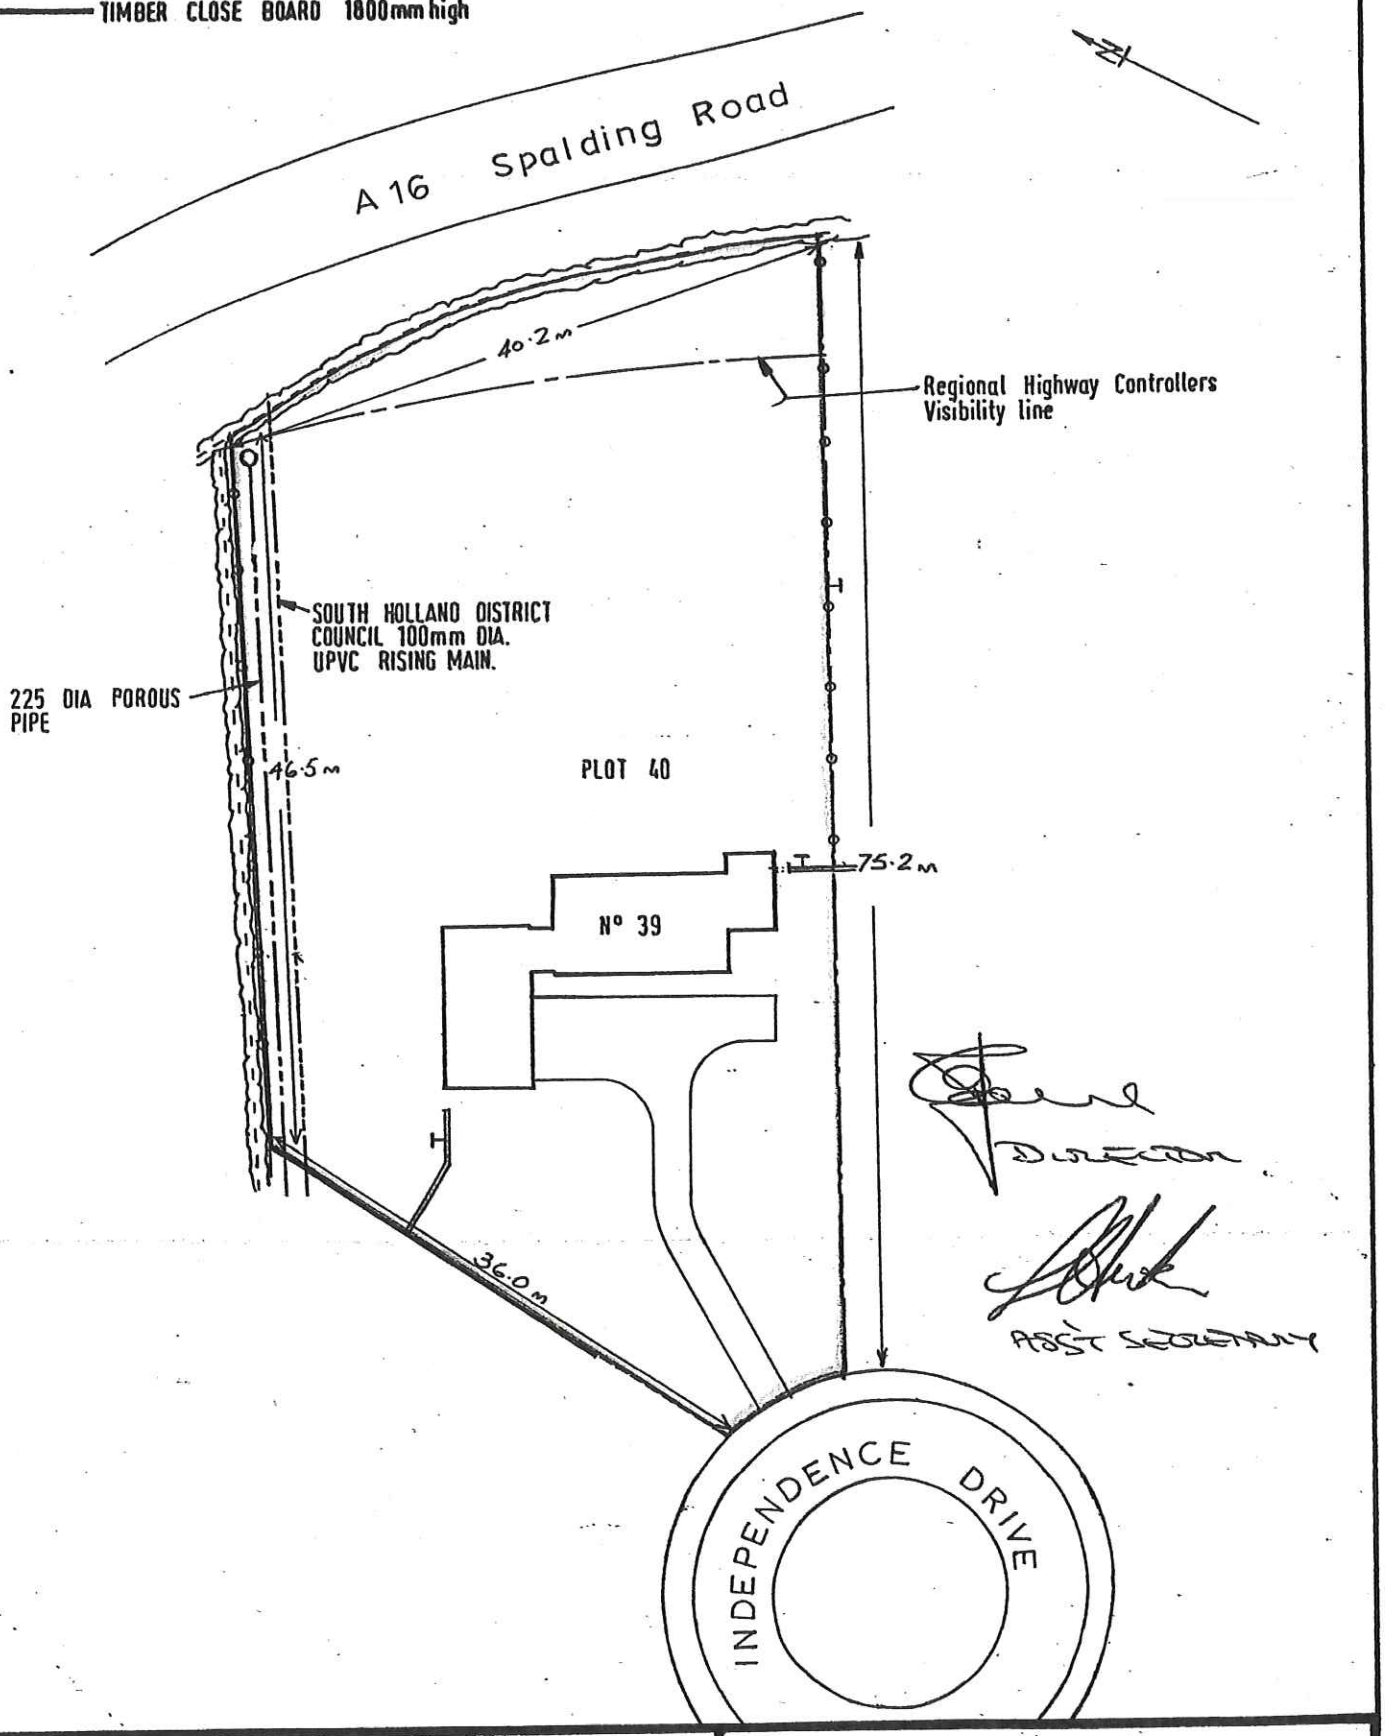

CONVEYANCE PLAN PLOT 40
VICEROY DRIVE Nº 39 Independence Dr
PINCHBECK NR. SPALDING
'Broadlawns' Development

DATE May 1985
SCALE 1:500

ALLISON (CONTRACTORS) LTD
West Elloe Avenue
Spalding. Lincolnshire.
Tel. 0775 4701 Telex 32649