


PLAN
REF 0742/94

DETERMINED
PLAN

Colours - As per compliment slip


26-JUL-94 TUE 16:36 DELTA FLAGS LTD

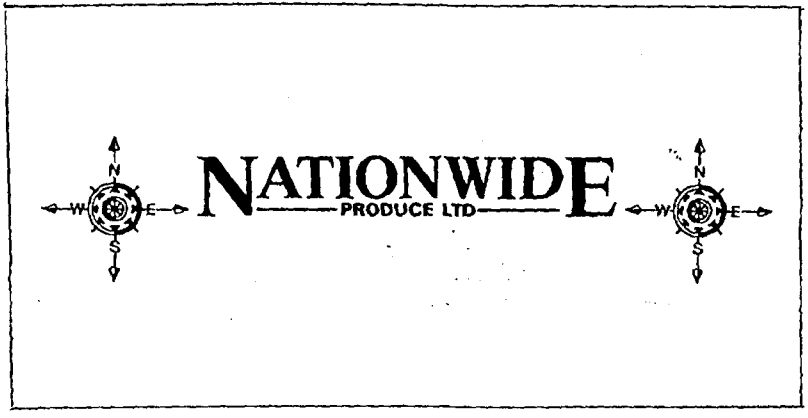

DETERMINED
PLAN


0742/94

Colours BLACK + WHITE (BACKGROUND)

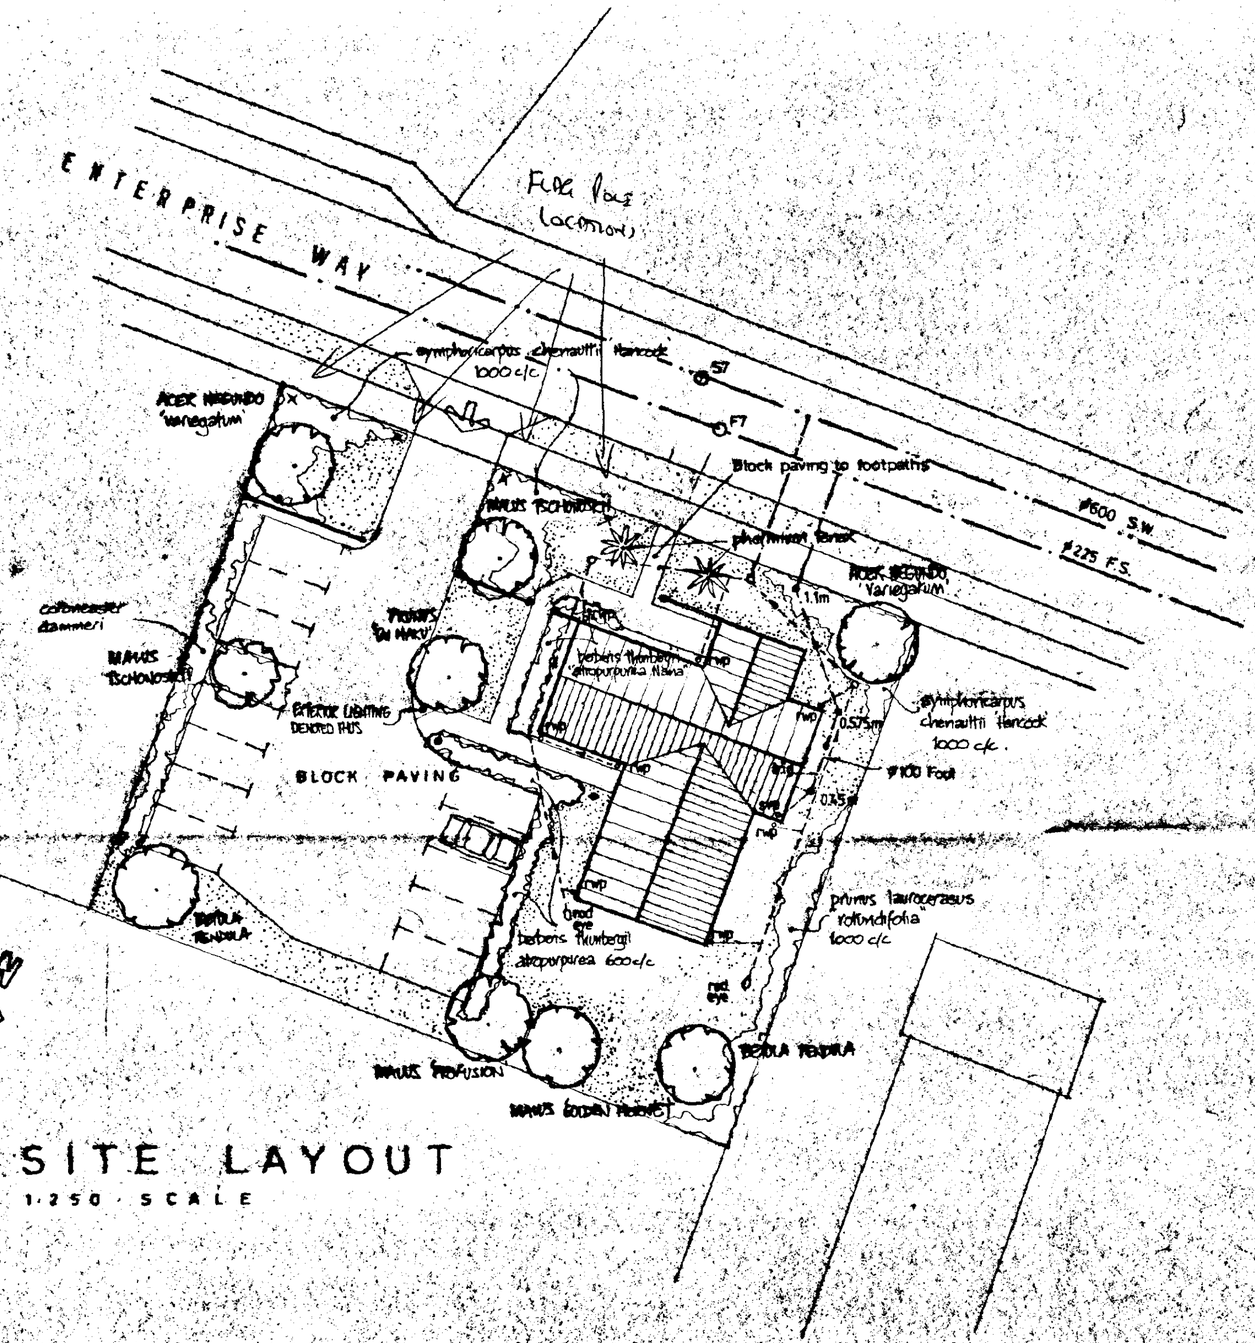

SITE LAYOUT

1:250 SCALE

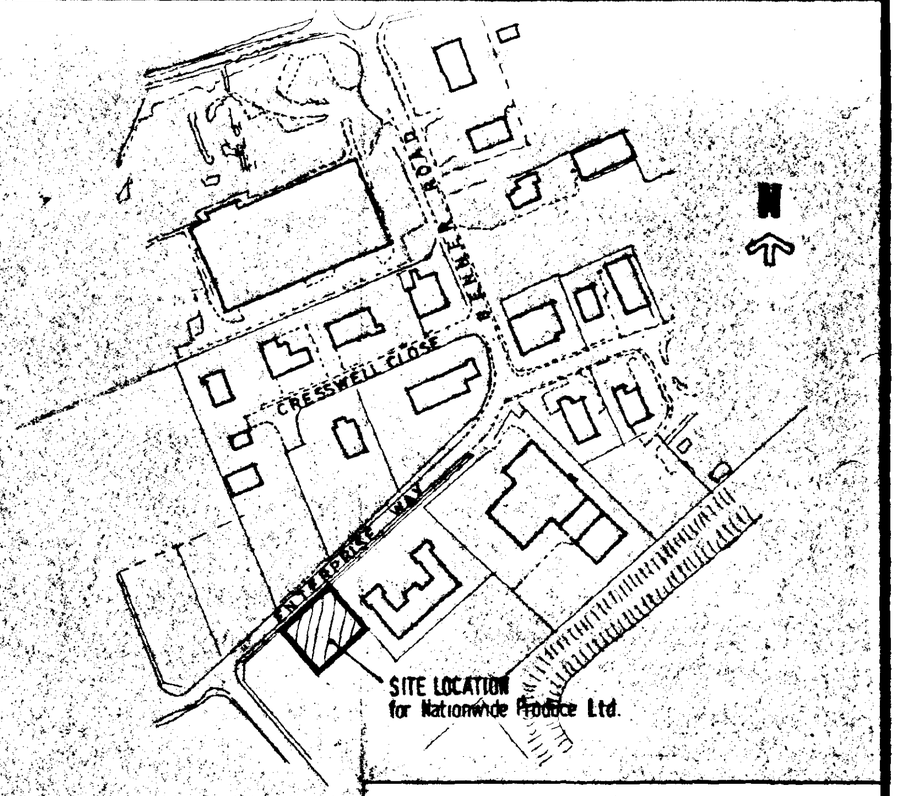

DETERMINED PLAN

Broadgate Builders

Broadgate Builders (Spalding) Limited

Broadgate House, Weston Hills, Spalding, Lincolnshire, PE12 6DB.

Telephone: Holbeach (0406) 380532.

TITLE

Proposed Offices
Enterprise Way
Pinchbeck Spalding
for NATIONWIDE PRODUCE LTD

landscaping & location plans

SOUTH HOLLAND D.C. PLAN DEPT 03 AUG 1994 REF 74/94


DATE JUNe	DRAWN AJF
DRWG. No. 93025/002	SCALE 1:250 / 1:2500

REVISIONS	DES.	DATE	SIGN
A	SEWER DETAILS ADDED TO PLAN	26.7.93	ajf.
B	SURFACE WATER DRAINAGE INDICATED.	17.8.93	ajf

PLANNING | BUILDING REGS


CHECK BY

THIS DRAWING MUST NOT BE REPRODUCED WITHOUT PERMISSION FROM BROADGATE BUILDERS (SPALDING) LTD.

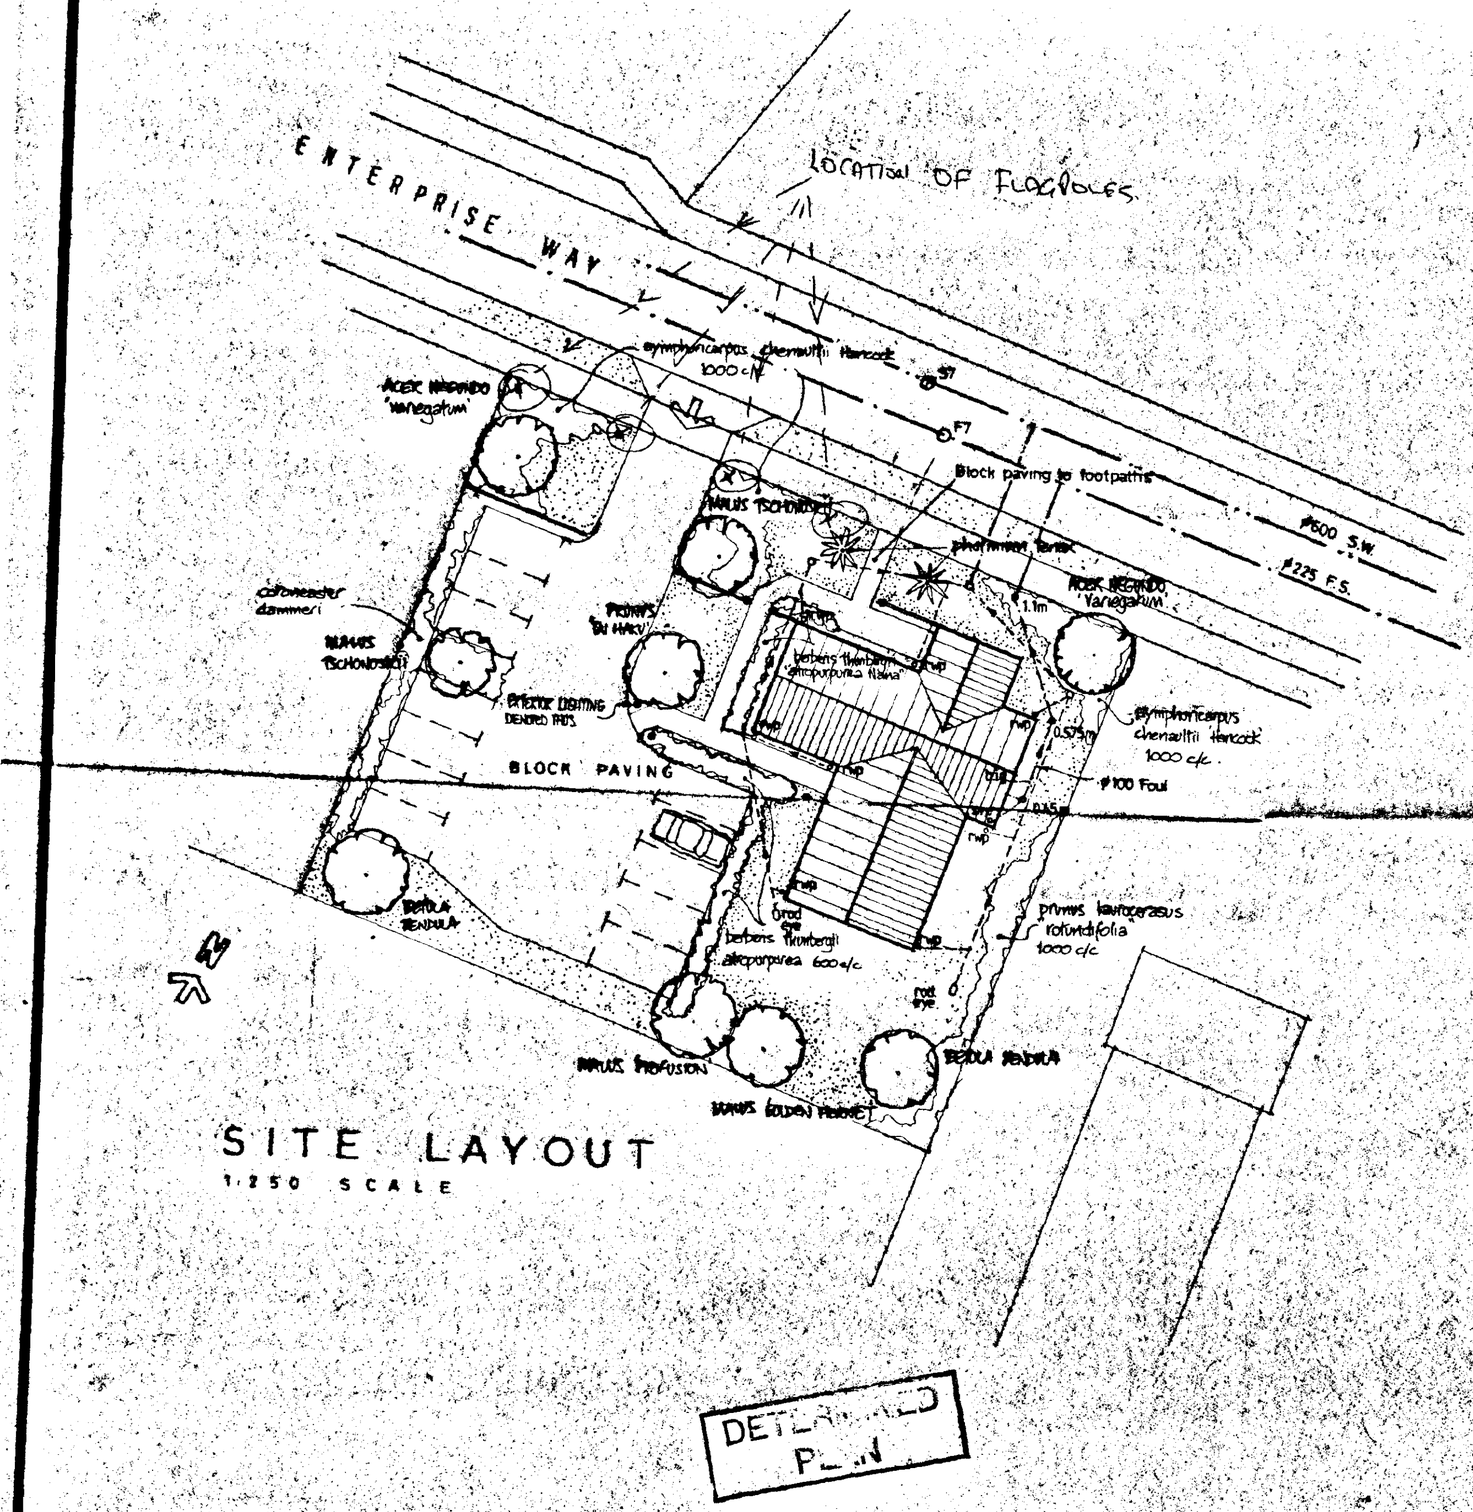

SITE LAYOUT

1:250 SCALE

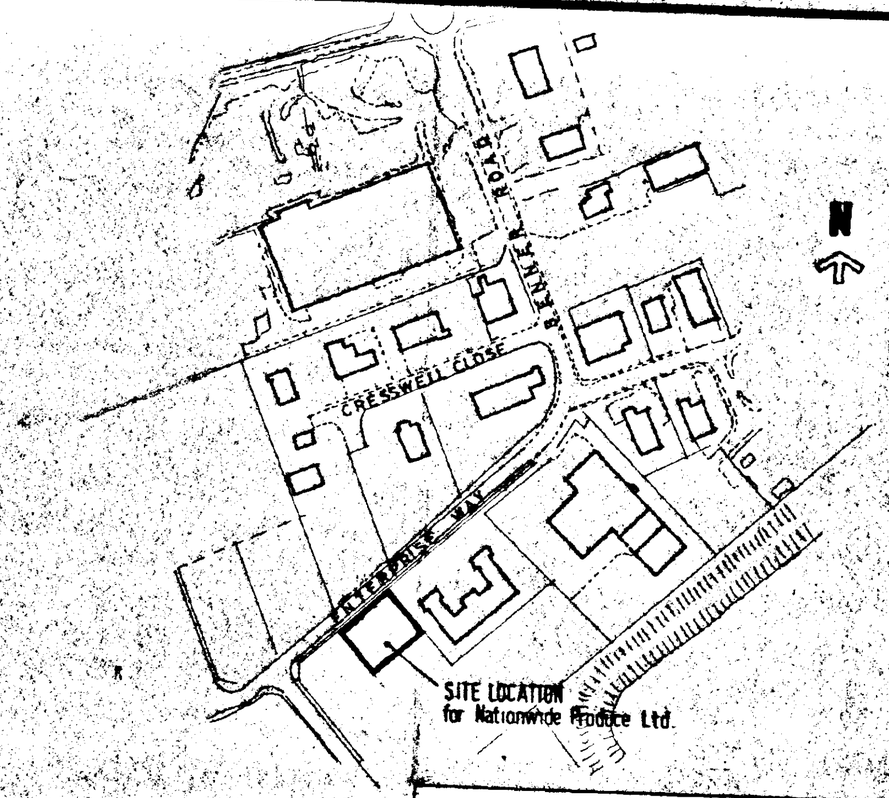

SOUTH HOLLAND D.C.
PLAN DEPT.
29 JUL 1994
REF 0742/94

DETERMINED PLAN

Broadgate Builders

Broadgate Builders (Spalding) Limited

Broadgate House, Weston Hills, Spalding, Lincolnshire, PE12 6DB.

Telephone: Holbeach (0406) 380532.

TITLE

Proposed Offices
Enterprise Way
Pinchbeck Spalding
for NATIONWIDE PRODUCE LTD.

landscaping & location plans

DATE JUNe	DRAWN AJF
DRWG. No. 93025/002	SCALE 1:250 / 1:2500

REVISIONS	DES.	DATE	SIGN
A.	SEWER DETAILS ADDED TO PLAN	26.7.93	ajf
B.	SURFACE WATER DRAINAGE INDICATED	17.8.93	ajf

PLANNING	BUILDING REGS
CHECK BY	

THIS DRAWING MUST NOT BE REPRODUCED WITHOUT PERMISSION FROM BROADGATE BUILDERS (SPALDING) LTD.