

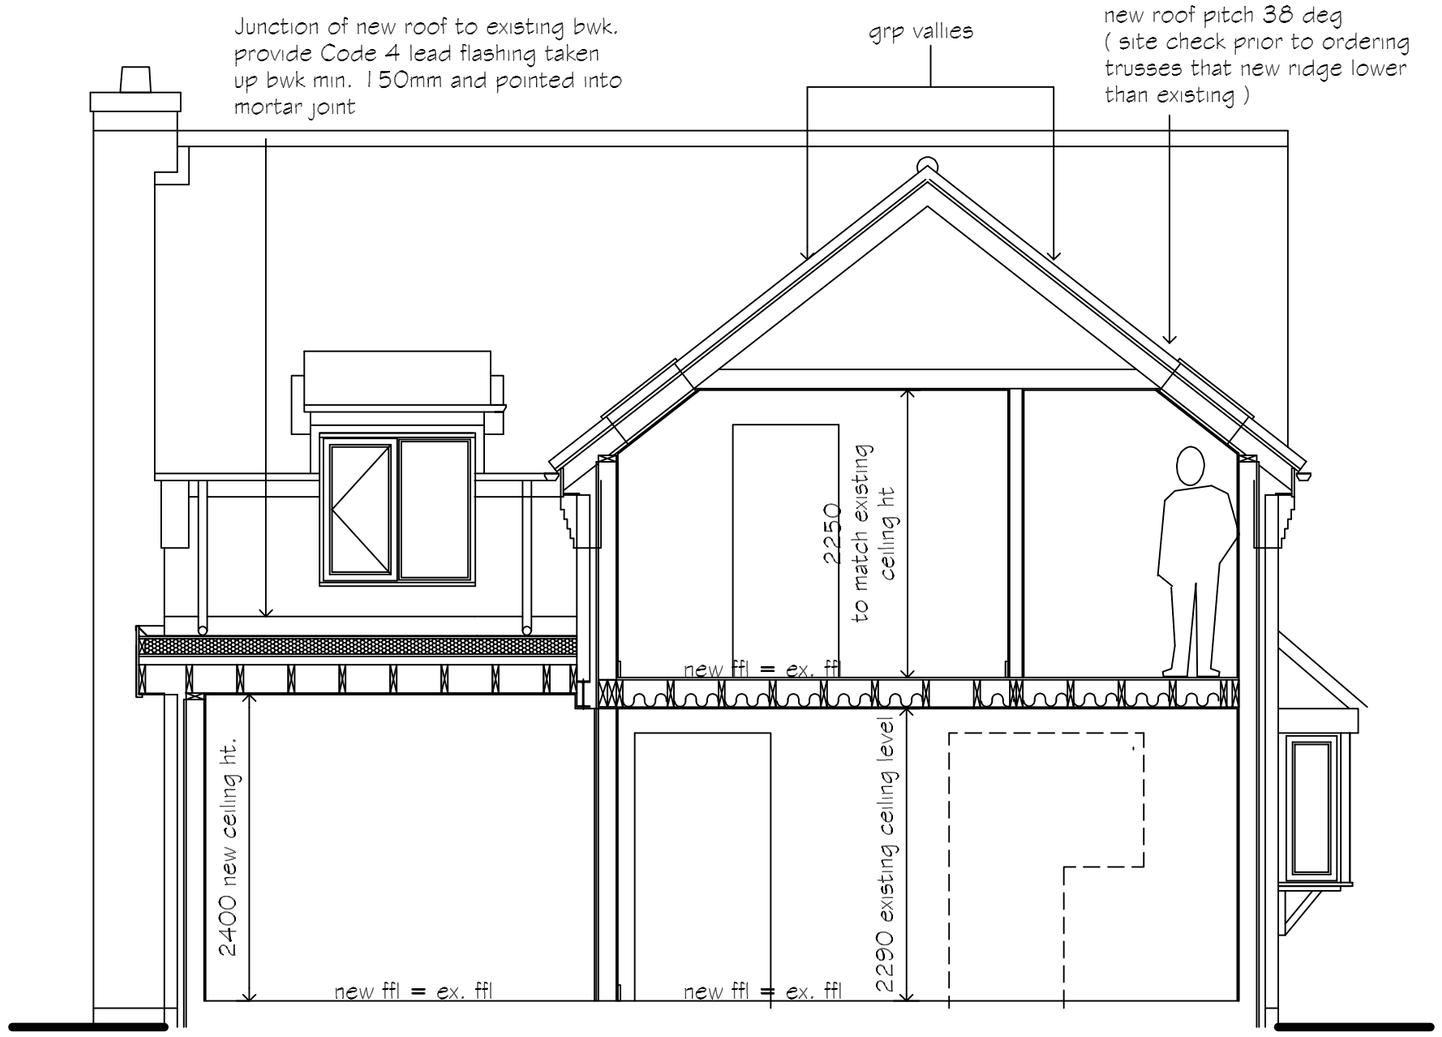


Section X - X

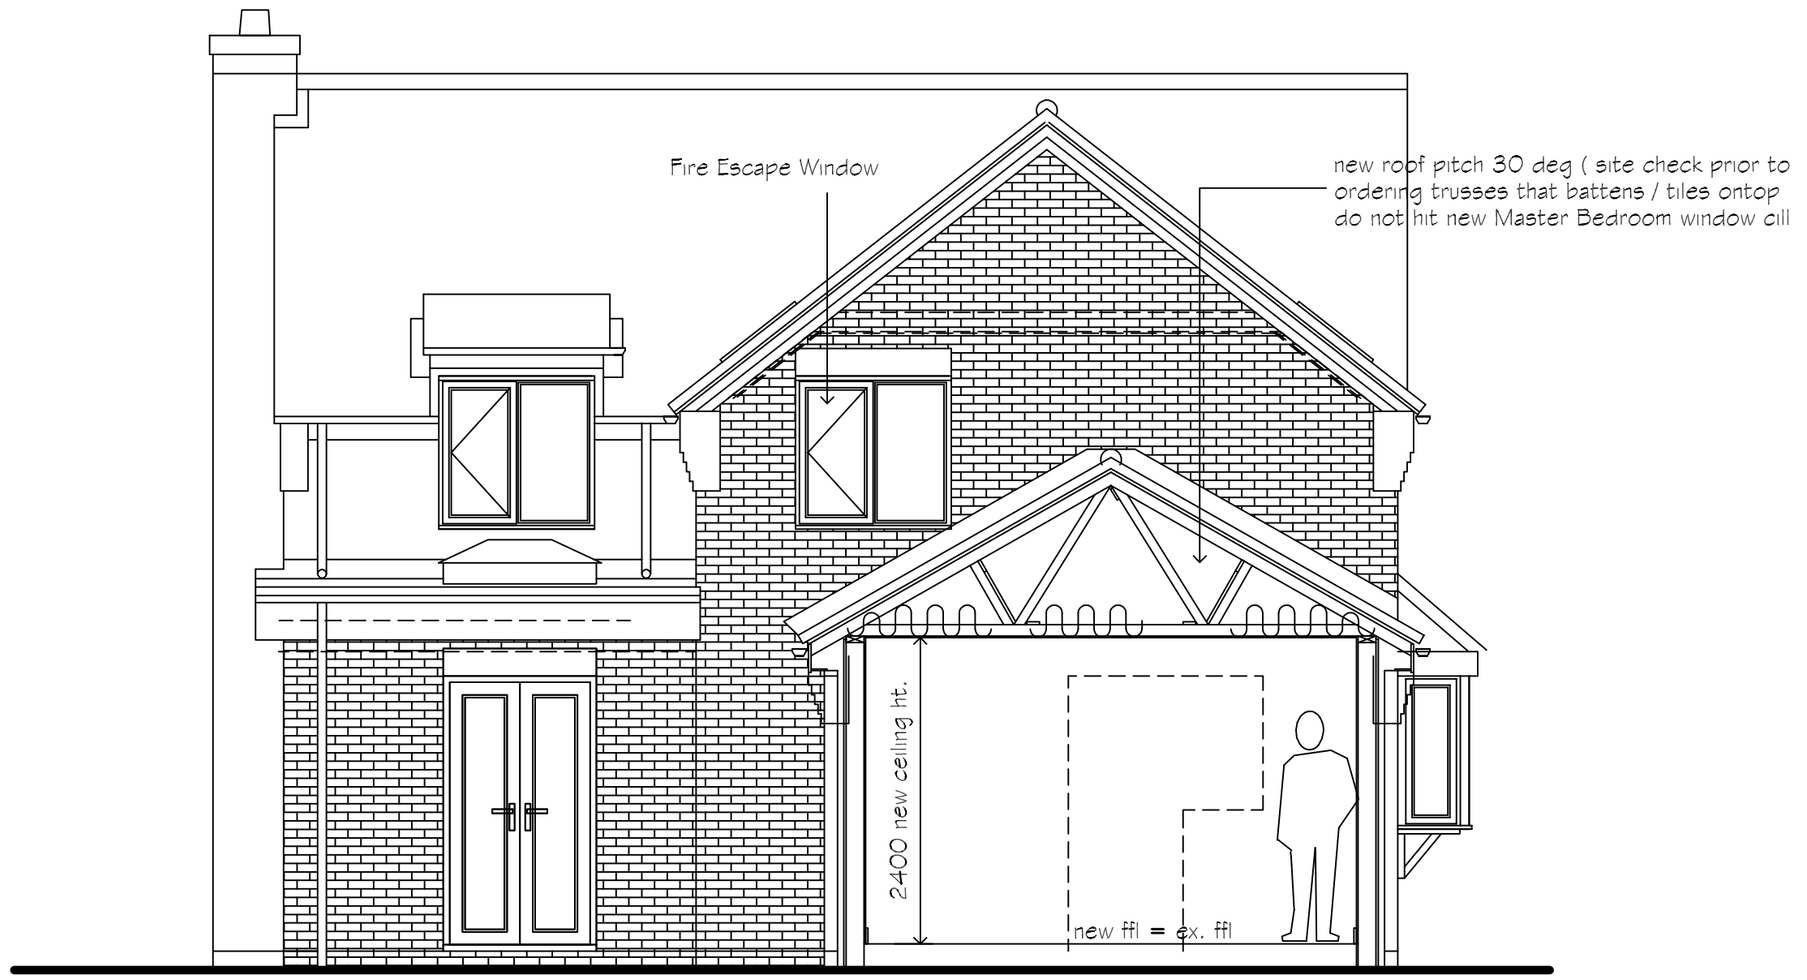

Section Y - Y

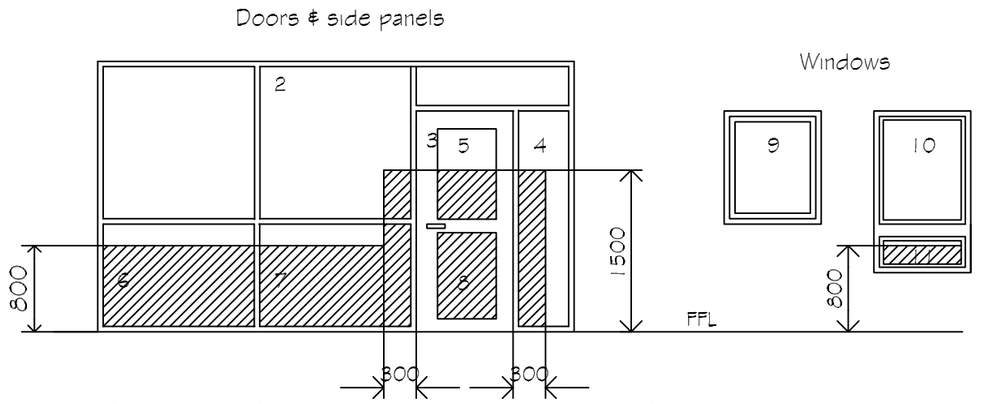

Critical locations in internal & external walls

shaded areas show critical locations to which Approved Document K applies
(i.e. glazing in areas numbered 2,4,5,6,7,8,11)

REVISIONS		BY	DATE
DRAWN	MJW	DATE	23/7/20
SCALE	1 / 50	CHECKED	

CLIENT Mr. & Mrs. S. Huggins
64 Six House Bank
West Pinchbeck
Spalding
Lincs
PE11 3QG

PROJECT

Proposed two / single storey rear extension including internal alterations to existing dwelling

DETAILS

Sections Thro. etc.

Malcolm Watson
Architectural - Detailing Services
Residential - Commercial - Industrial - Agricultural
Planning & Building Regulations submissions
partner LABC
13 Wimberley Way, Pinchbeck, Spalding, Lincs. PE11 3RY.
Tel / Fax : 01775 767650
email : mjw.13@btinternet.com

DRWG No. 585/2/2020

A2