




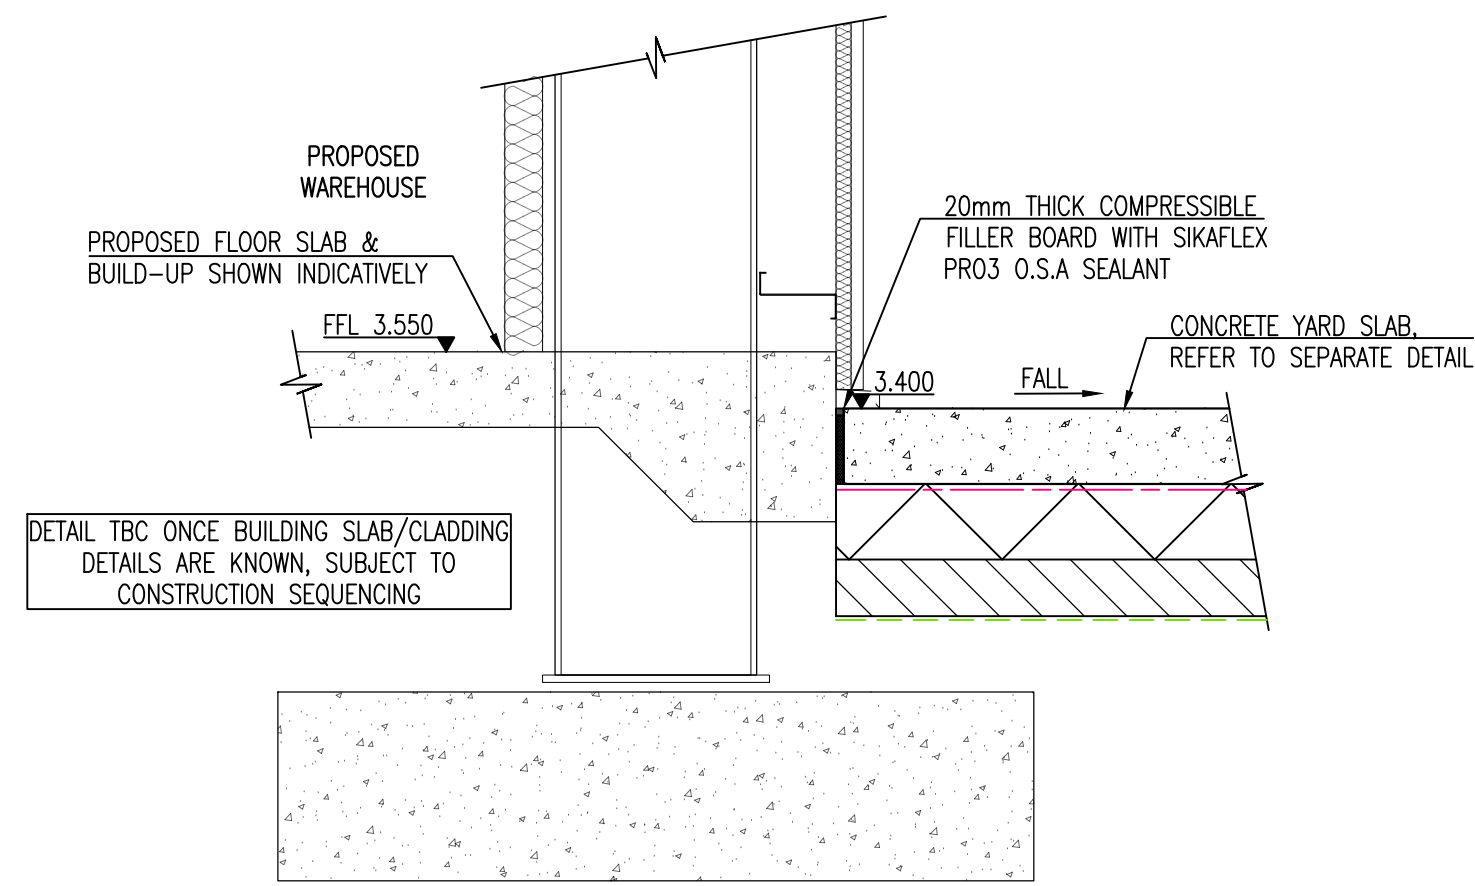


TYPICAL SECTION THROUGH NEW WAREHOUSE & CONCRETE YARD
SCALE 1:20

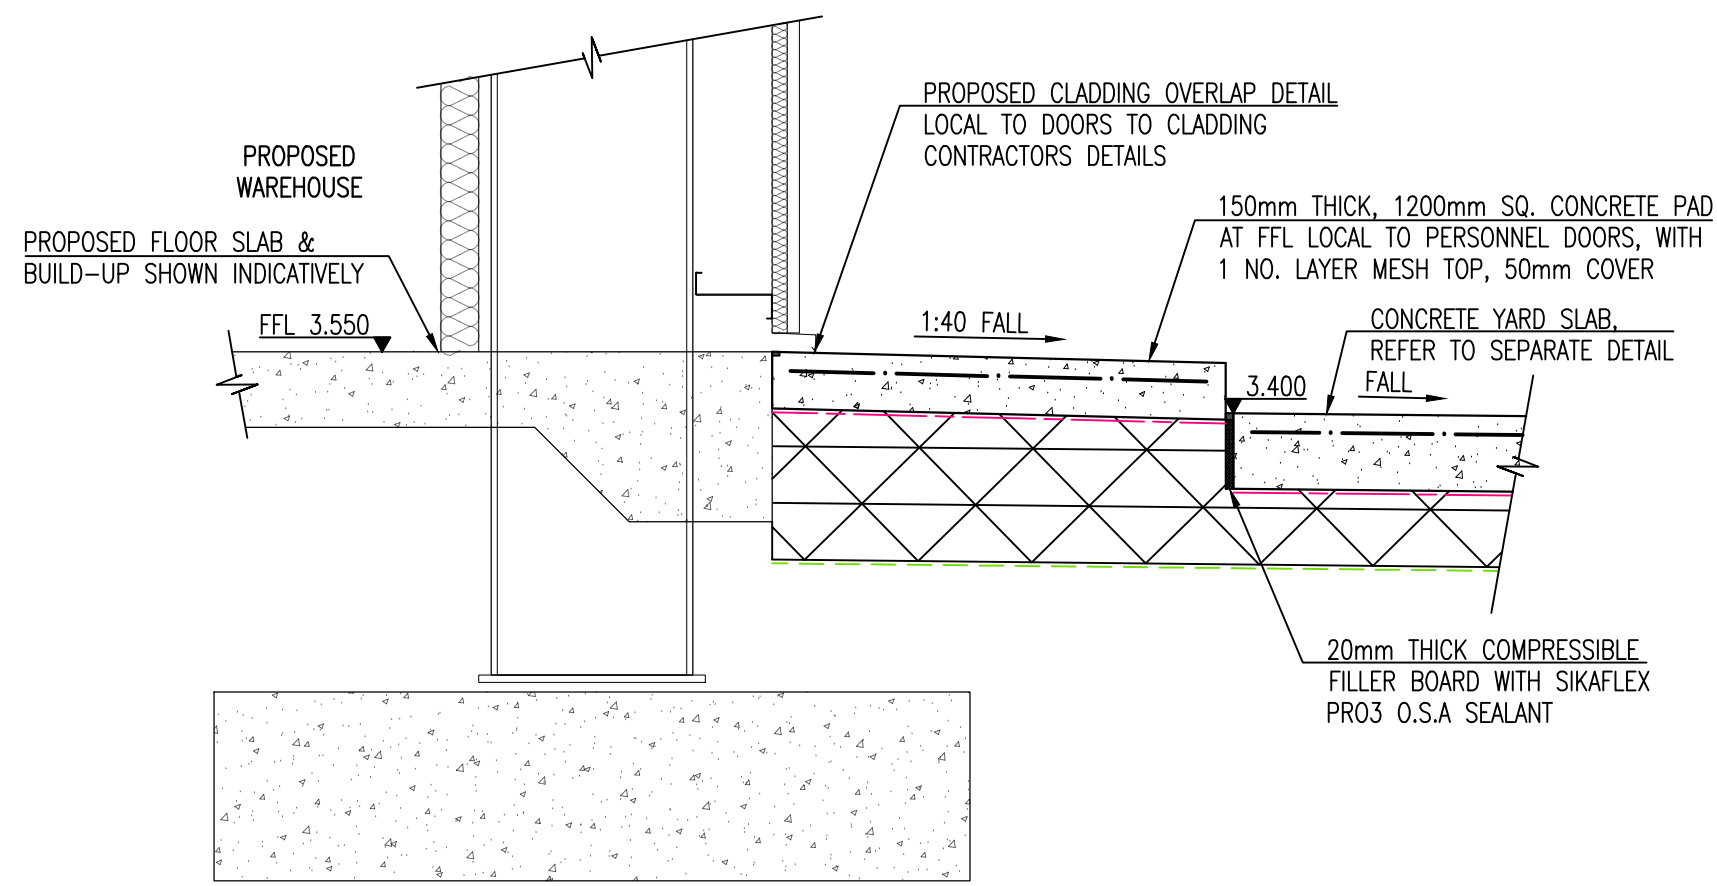


TYPICAL SECTION THROUGH NEW WAREHOUSE PEDESTRIAN DOOR & CONCRETE YARD
SCALE 1:20

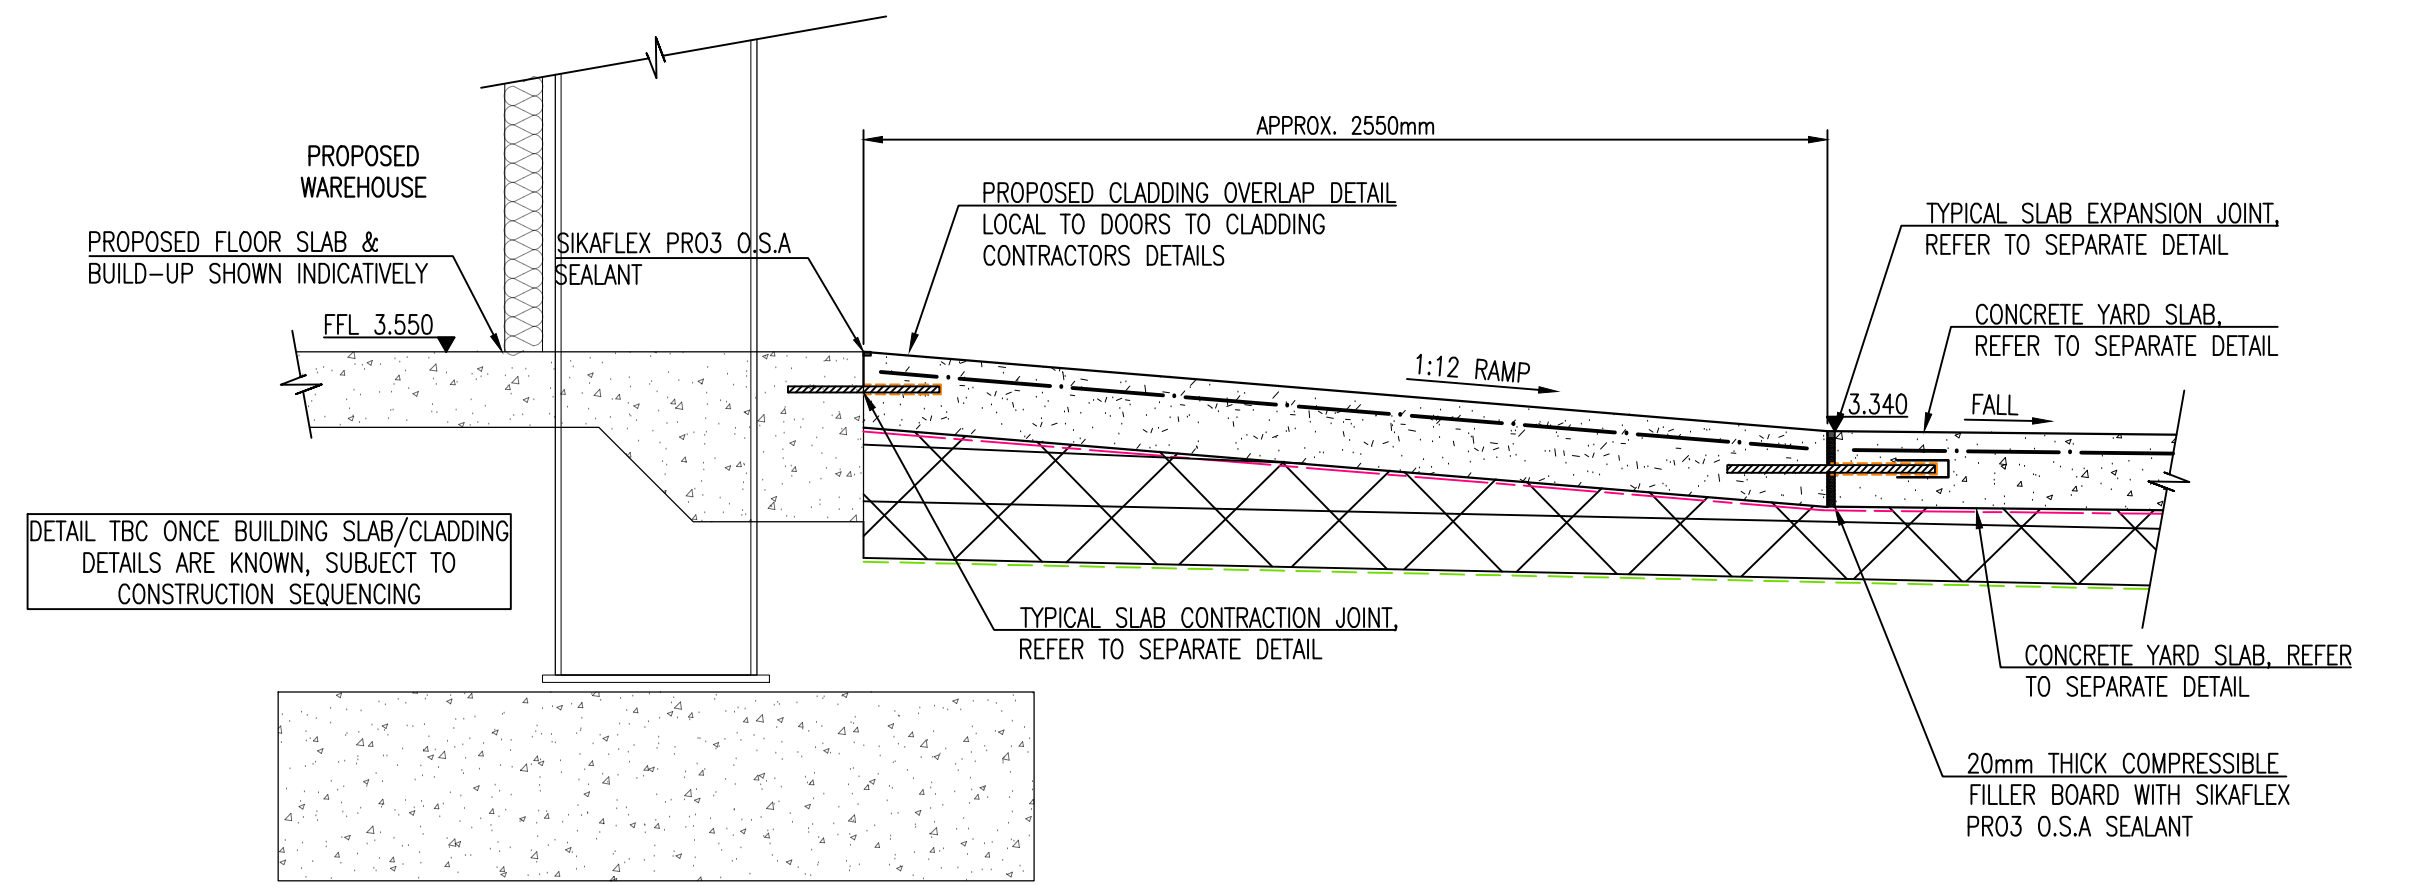


TYPICAL SECTION THROUGH NEW WAREHOUSE ROLLER SHUTTER DOOR & CONCRETE YARD
SCALE 1:20

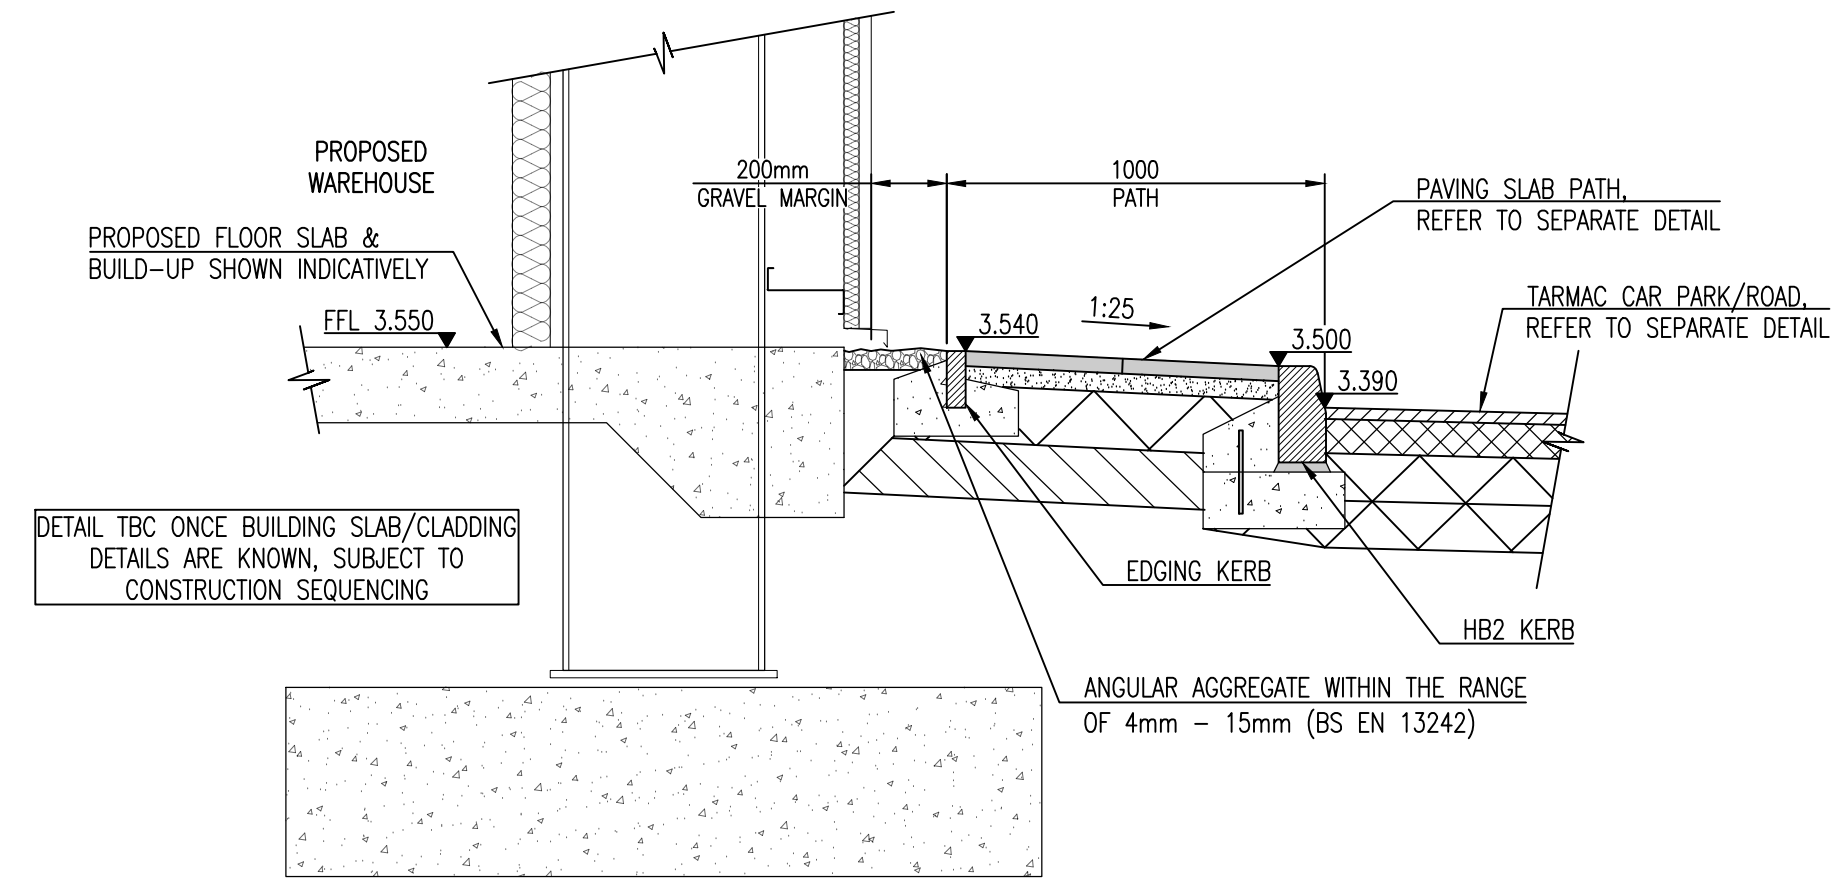


TYPICAL SECTION THROUGH NEW WAREHOUSE EXTERNAL PATH & CAR PARK/ROAD
SCALE 1:20

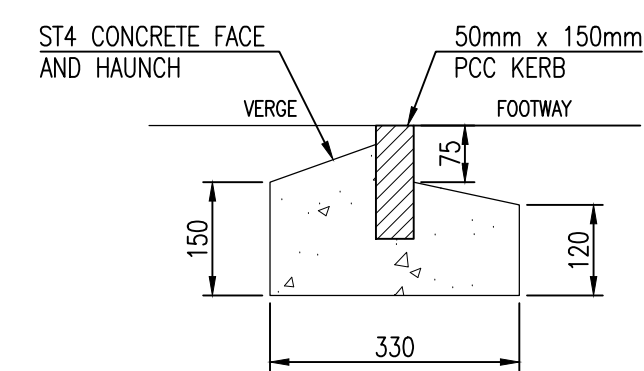


TYPICAL EDGING KERB DETAIL (EF 50x150mm)
SCALE 1:10

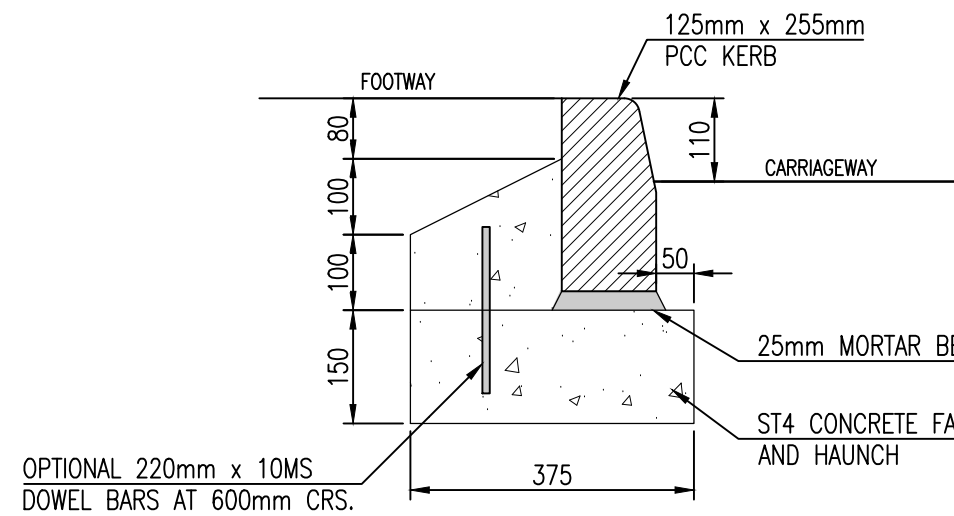


TYPICAL STANDARD KERB DETAIL (HB2 125x255mm)
SCALE 1:10

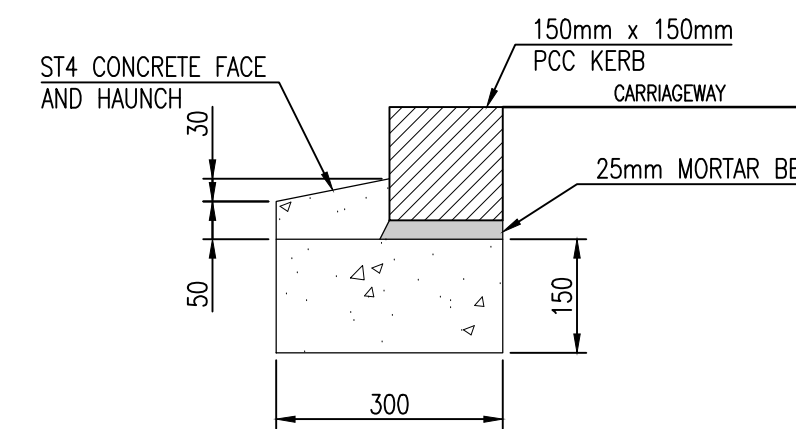


TYPICAL CHANNEL BLOCK DETAIL (CB 150x150mm)
SCALE 1:10

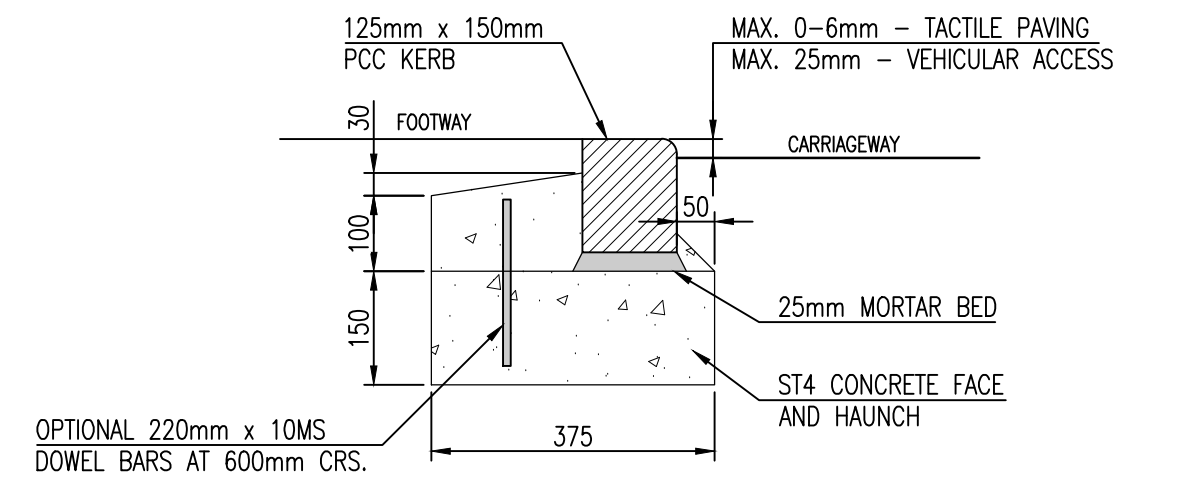


TYPICAL BULL NOSE KERB DETAIL (BN 125x150mm)
SCALE 1:10

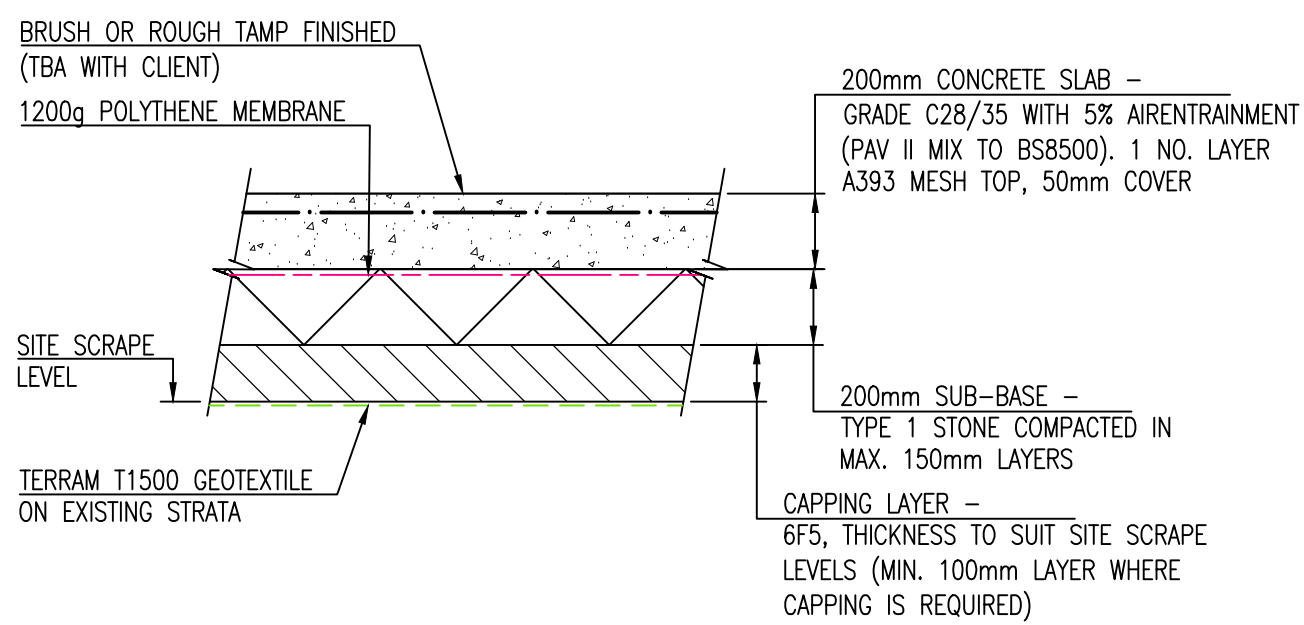


CONCRETE SLAB CONSTRUCTION DETAIL
SCALE 1:20

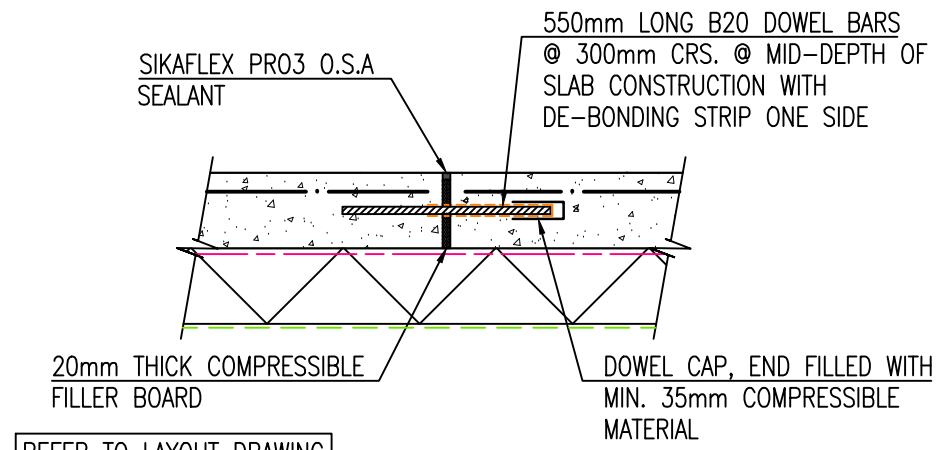


CONCRETE SLAB EXPANSION JOINT
SCALE 1:20

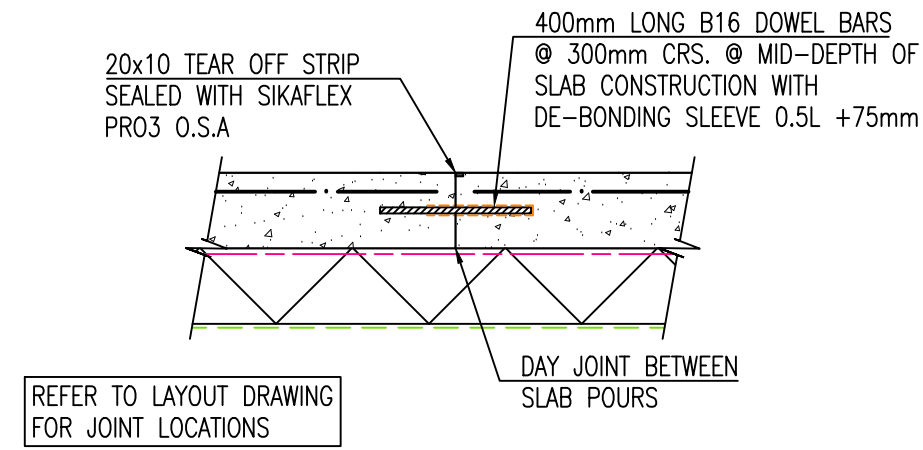


CONCRETE SLAB FORMED CONTRACTION JOINT
SCALE 1:20

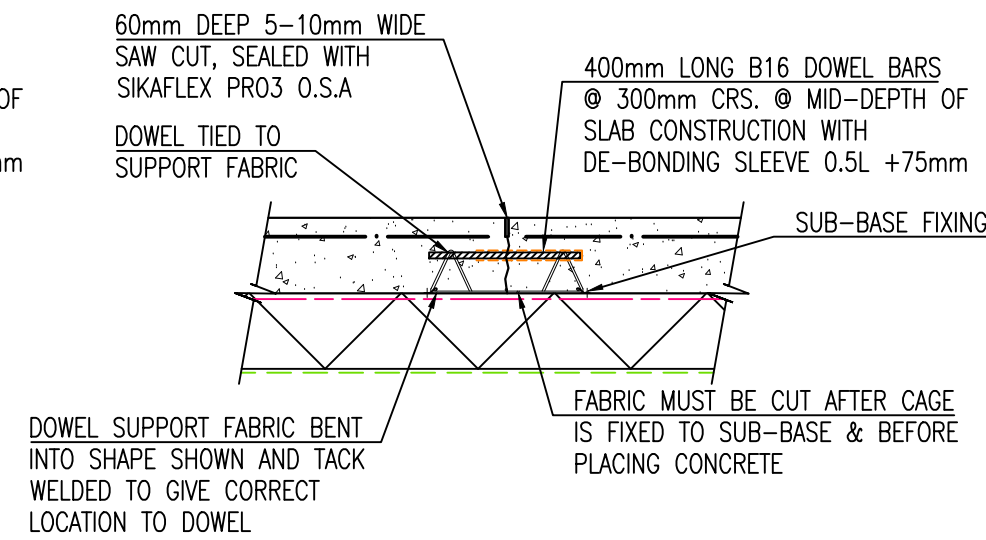


CONCRETE SLAB SAWN CONTRACTION JOINT
SCALE 1:20

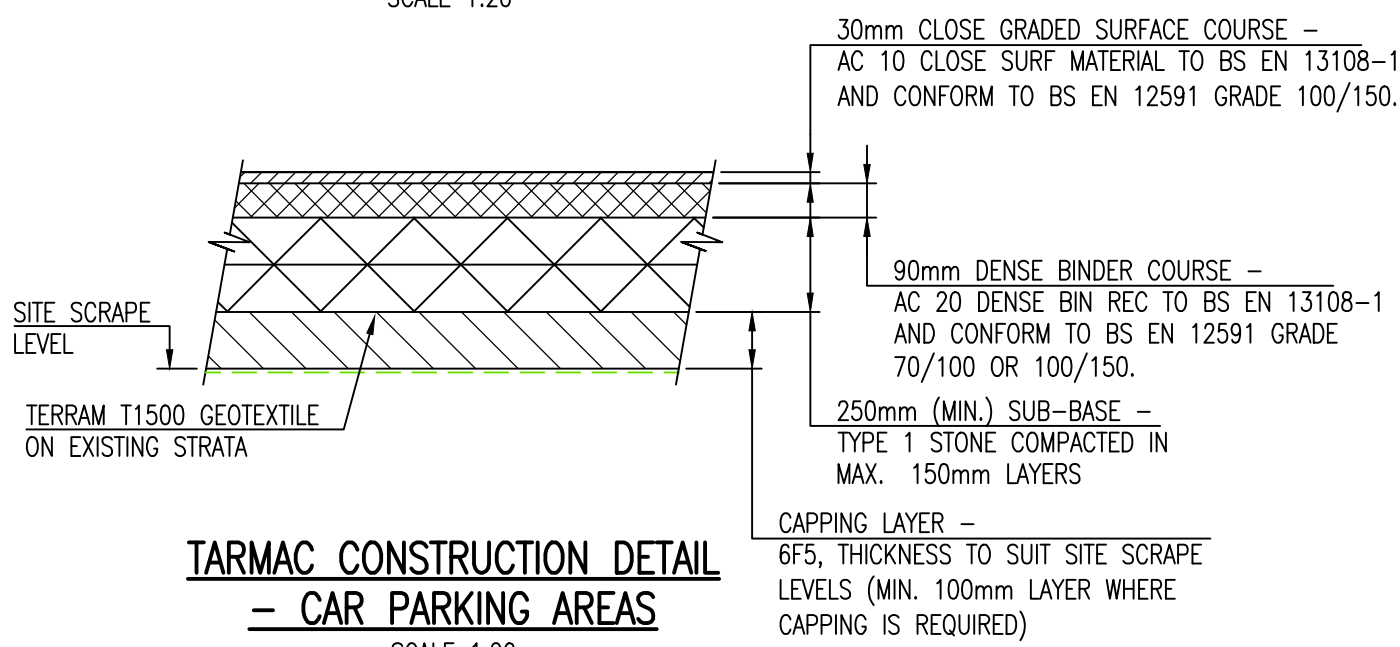


TARMAC CONSTRUCTION DETAIL - CAR PARKING AREAS
SCALE 1:20

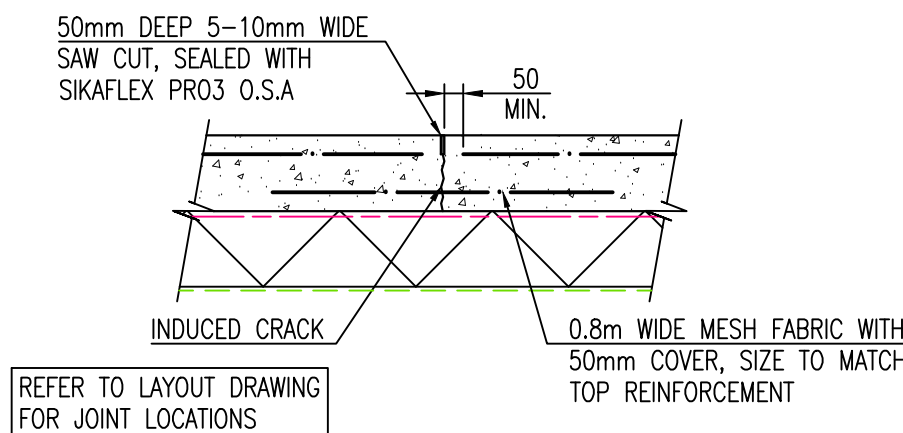


CONCRETE SLAB INDUCED (SAWN) JOINT
SCALE 1:20

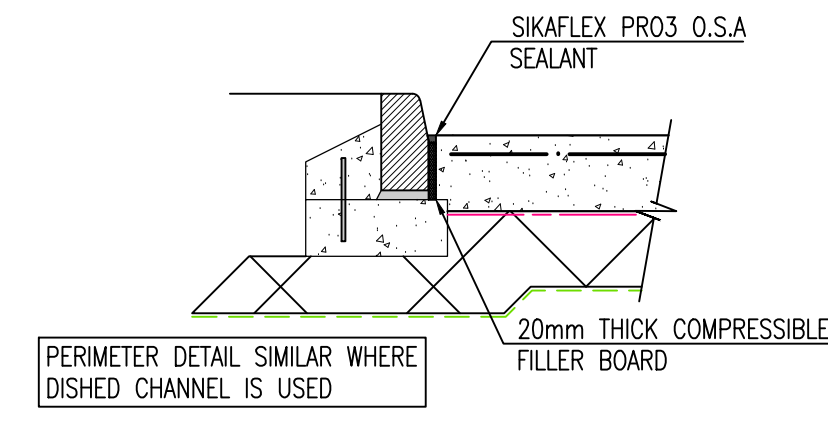


ISOLATION JOINT (PERIMETER KERB)
SCALE 1:20

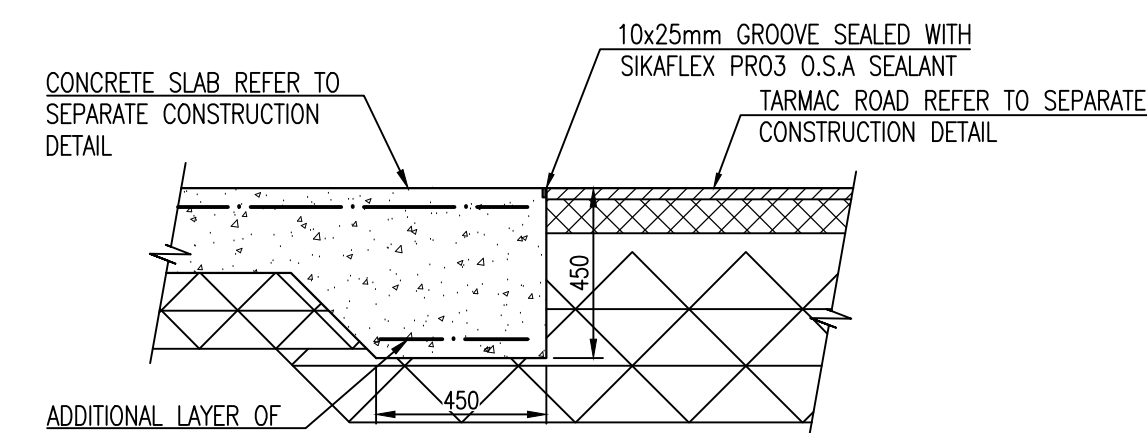


TYPICAL TRANSITION BETWEEN CONCRETE ROAD AND TARMAC ROAD
SCALE 1:20

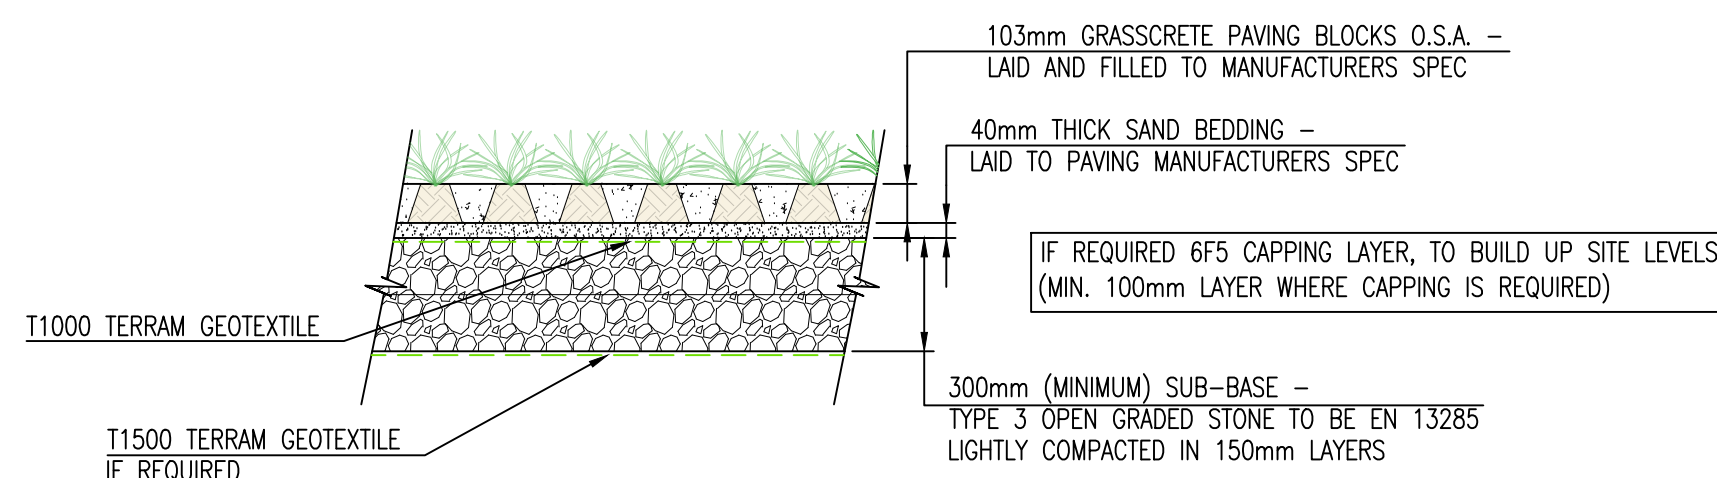


GRASSCRETE CONSTRUCTION DETAIL
SCALE 1:20

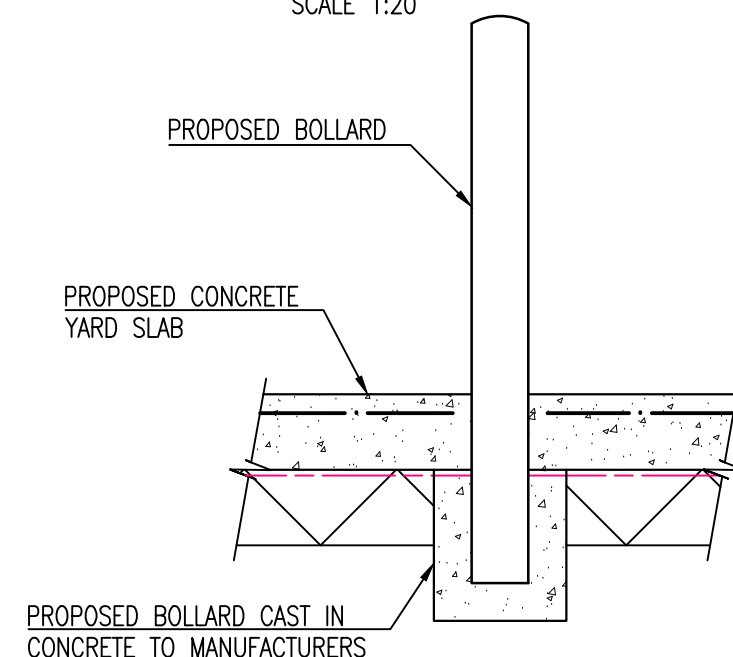

INDICATIVE BOLLARD DETAIL
SCALE 1:20

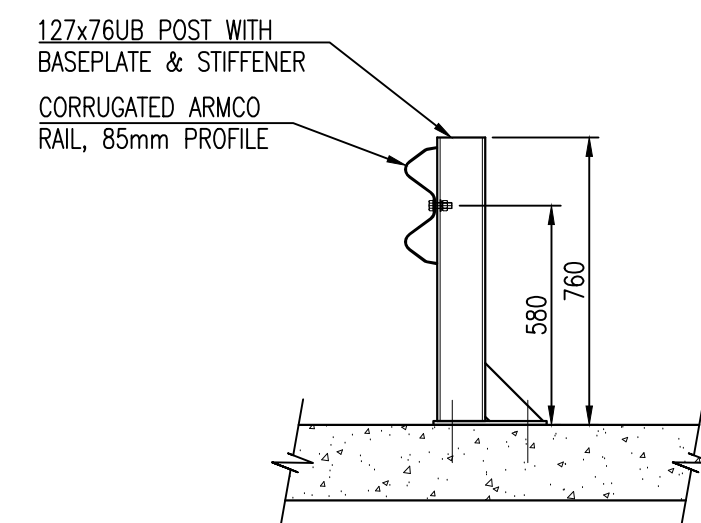

TYPICAL BOLT-DOWN POST ARMCO BARRIER DETAIL
SCALE 1:20

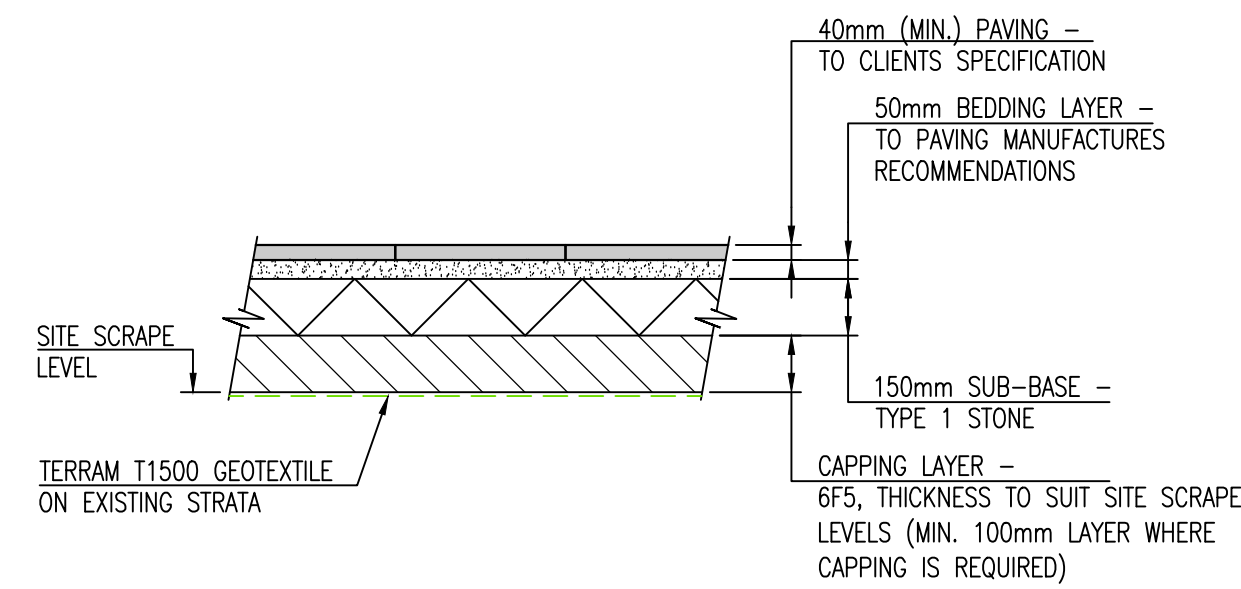

PAVING SLAB CONSTRUCTION DETAIL
SCALE 1:20

PLEASE REFER TO ARCHITECTS DRAWINGS FOR CONFIRMATION OF ALL WALL/SETTING OUT DIMENSIONS PRIOR TO COMMENCING OF WORKS

THIS DRAWING MUST BE READ IN CONJUNCTION WITH ALL RELEVANT DRAWINGS & STRUCTURAL CALCULATIONS

0 0.1 0.2 0.3 0.4 0.6 0.8 1m
1:10

0 0.2 0.4 0.6 0.8 1.2 1.6 2m
1:20

REV.	DESCRIPTION	DRN.	APP.	DATE
A	SECOND ISSUE - FOR TENDER	MRB	APW	19.08.24
-	FIRST ISSUE - FOR DISCUSSION PURPOSES	MRB	APW	16.07.24

SHIELDS WILSON		e: info@shieldswilson.co.uk t: 01775 729262 STRUCTURAL AND CIVIL ENGINEERING	
STATUS FOR TENDER			
CLIENT BUFFALO LOGISTICS LTD.			
PROJECT PROPOSED NEW WAREHOUSE ELSOMS WAY, SPALDING, PE11 3BG			
TITLE PROPOSED EXTERNAL WORKS DETAILS			
DATE	JUL '24	SCALE	DRAWING NO.
DRAWN	MRB	1:20 1:10	SW24-217-112
			REV. A