


6.

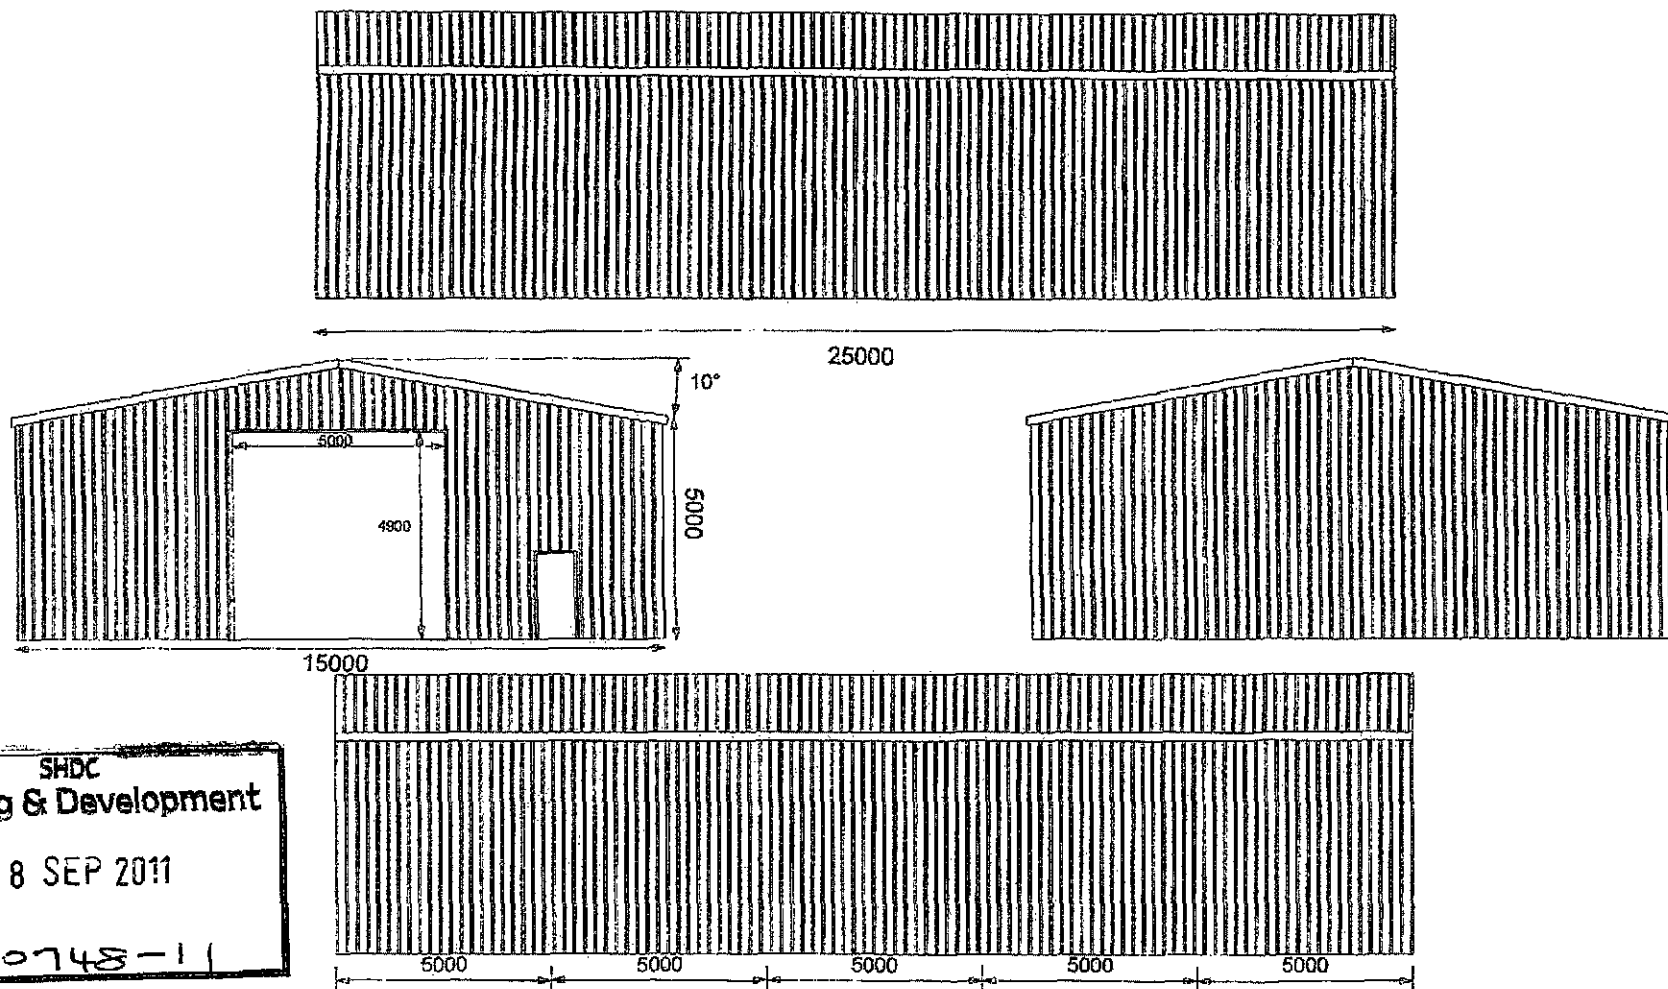

SHDC
Planning & Development

28 SEP 2011

Ref: 0748-11

Drawing

DRG

DRG No

GS8150711/71201

Scale:

1:100

Rev

001

Checked:

NM Butt

Date:

26th September 2011

Drawn:

SN Butt

Project: GS8150711/712/GC786

Client: Greencell Ltd
Holly Lodge
West Marsh Road
Pirchbeck, Spalding
Lincs PE11 3UW



Gemini Steel Buildings
Web: www.geministeelbuildings.co.uk
Email: info@gsabcc.biz
Phone: 0845 0570328 Fax: 0845 0570329
Aquarius Business Centre
31 Peel Terrace Stafford
ST16 3HE