

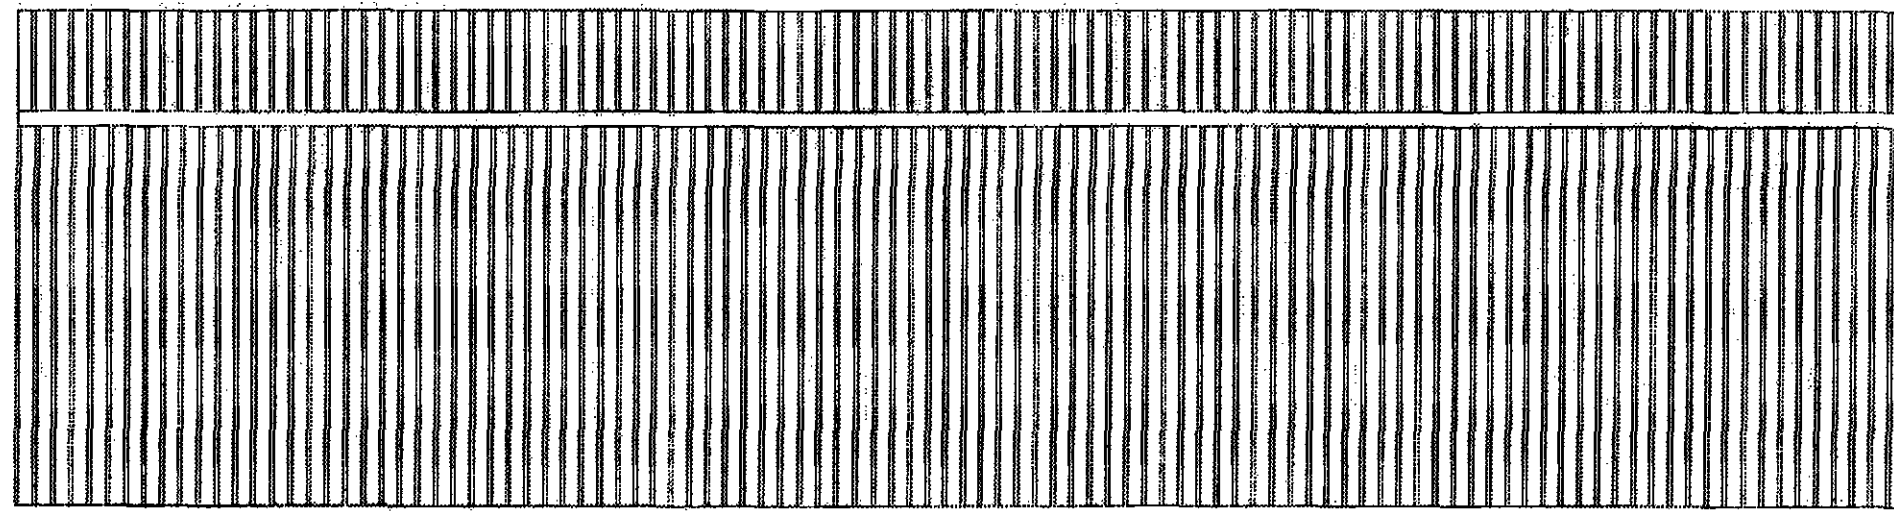


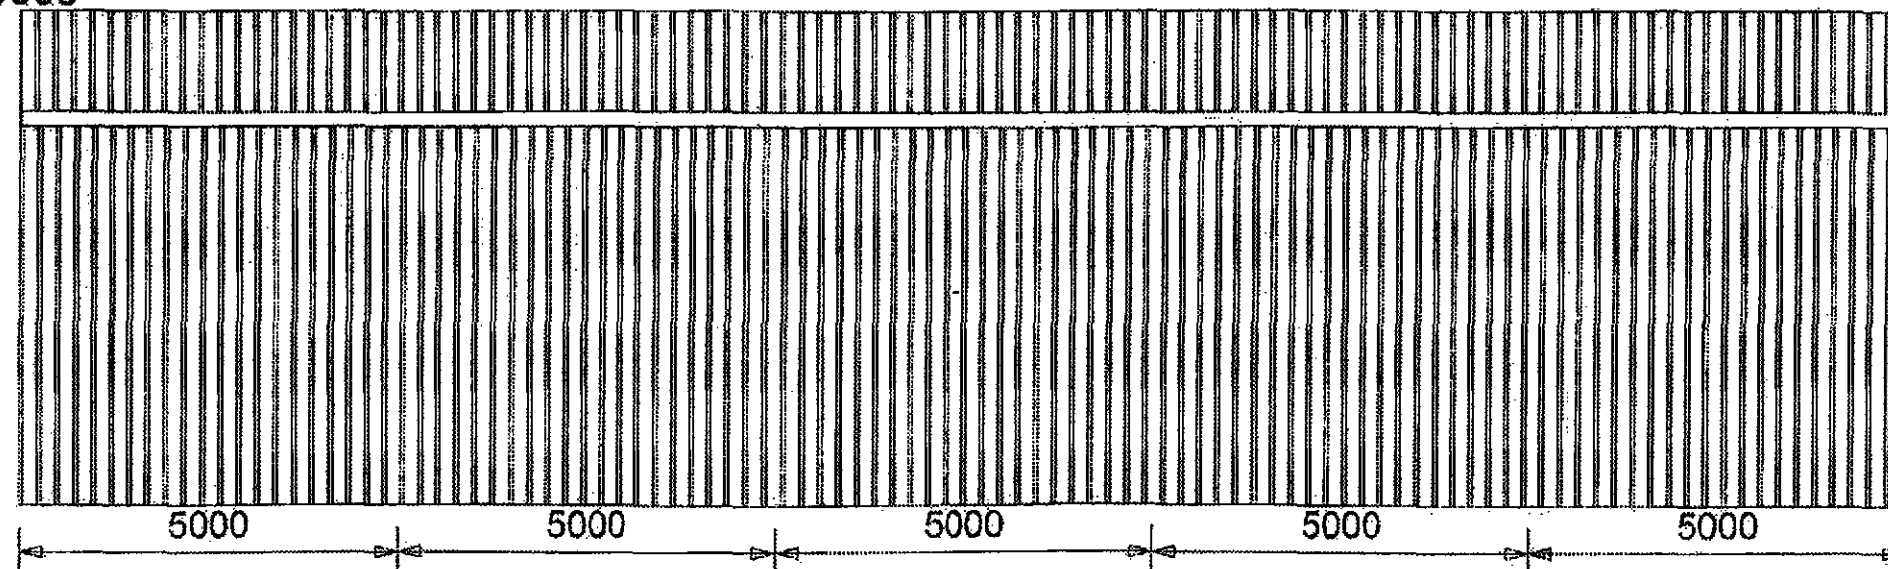

SMDC
Planning & Development
04 OCT 2011
Ref: 0748-11

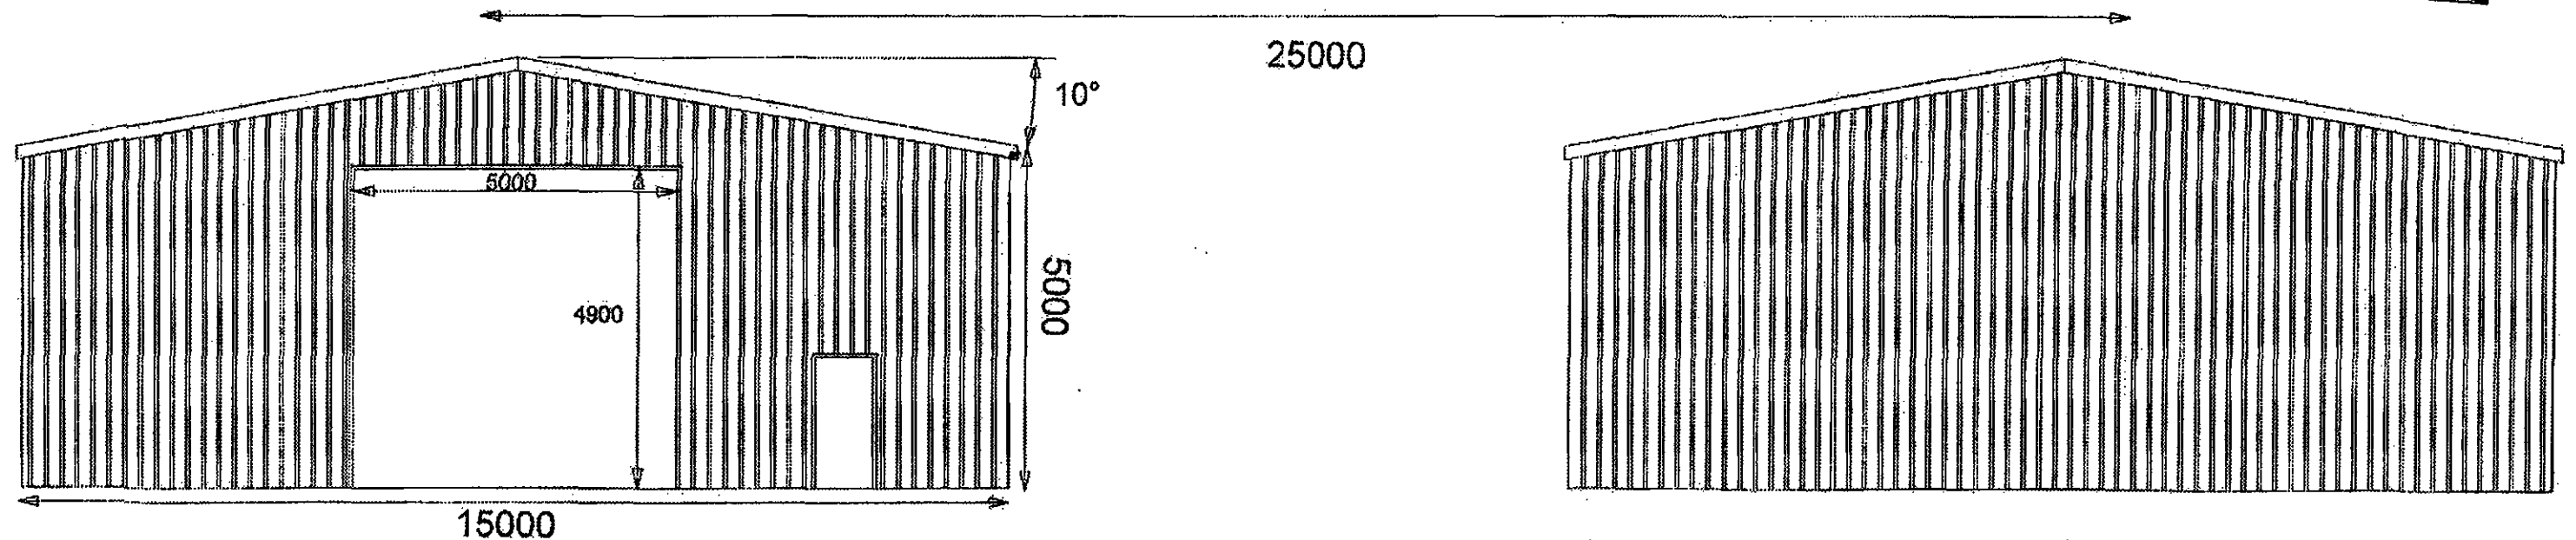

Drawing: DRG			Project: GSB150711/712/GC786 Greencell Ltd Holly Lodge West Marsh Road Pinchbeck, Spalding Lincs PE11 3UW Client:	 Gemini Steel Buildings Web: www.geministeelbuildings.co.uk Email: info@gsabc.biz Phone: 0845 0570328 Fax: 0845 0570329 Aquarius Business Centre 31 Peel Terrace Stafford ST16 3HE
DRG No: GSB150711/71201	Rev: 001	Date: 26th September 2011		
Scale: 1:100	Checked: NM Butt	Drawn: SN Butt		