


1.  = Proposed New.

SHDC
Planning & Development

28 SEP 2011

Ref: 0748-11

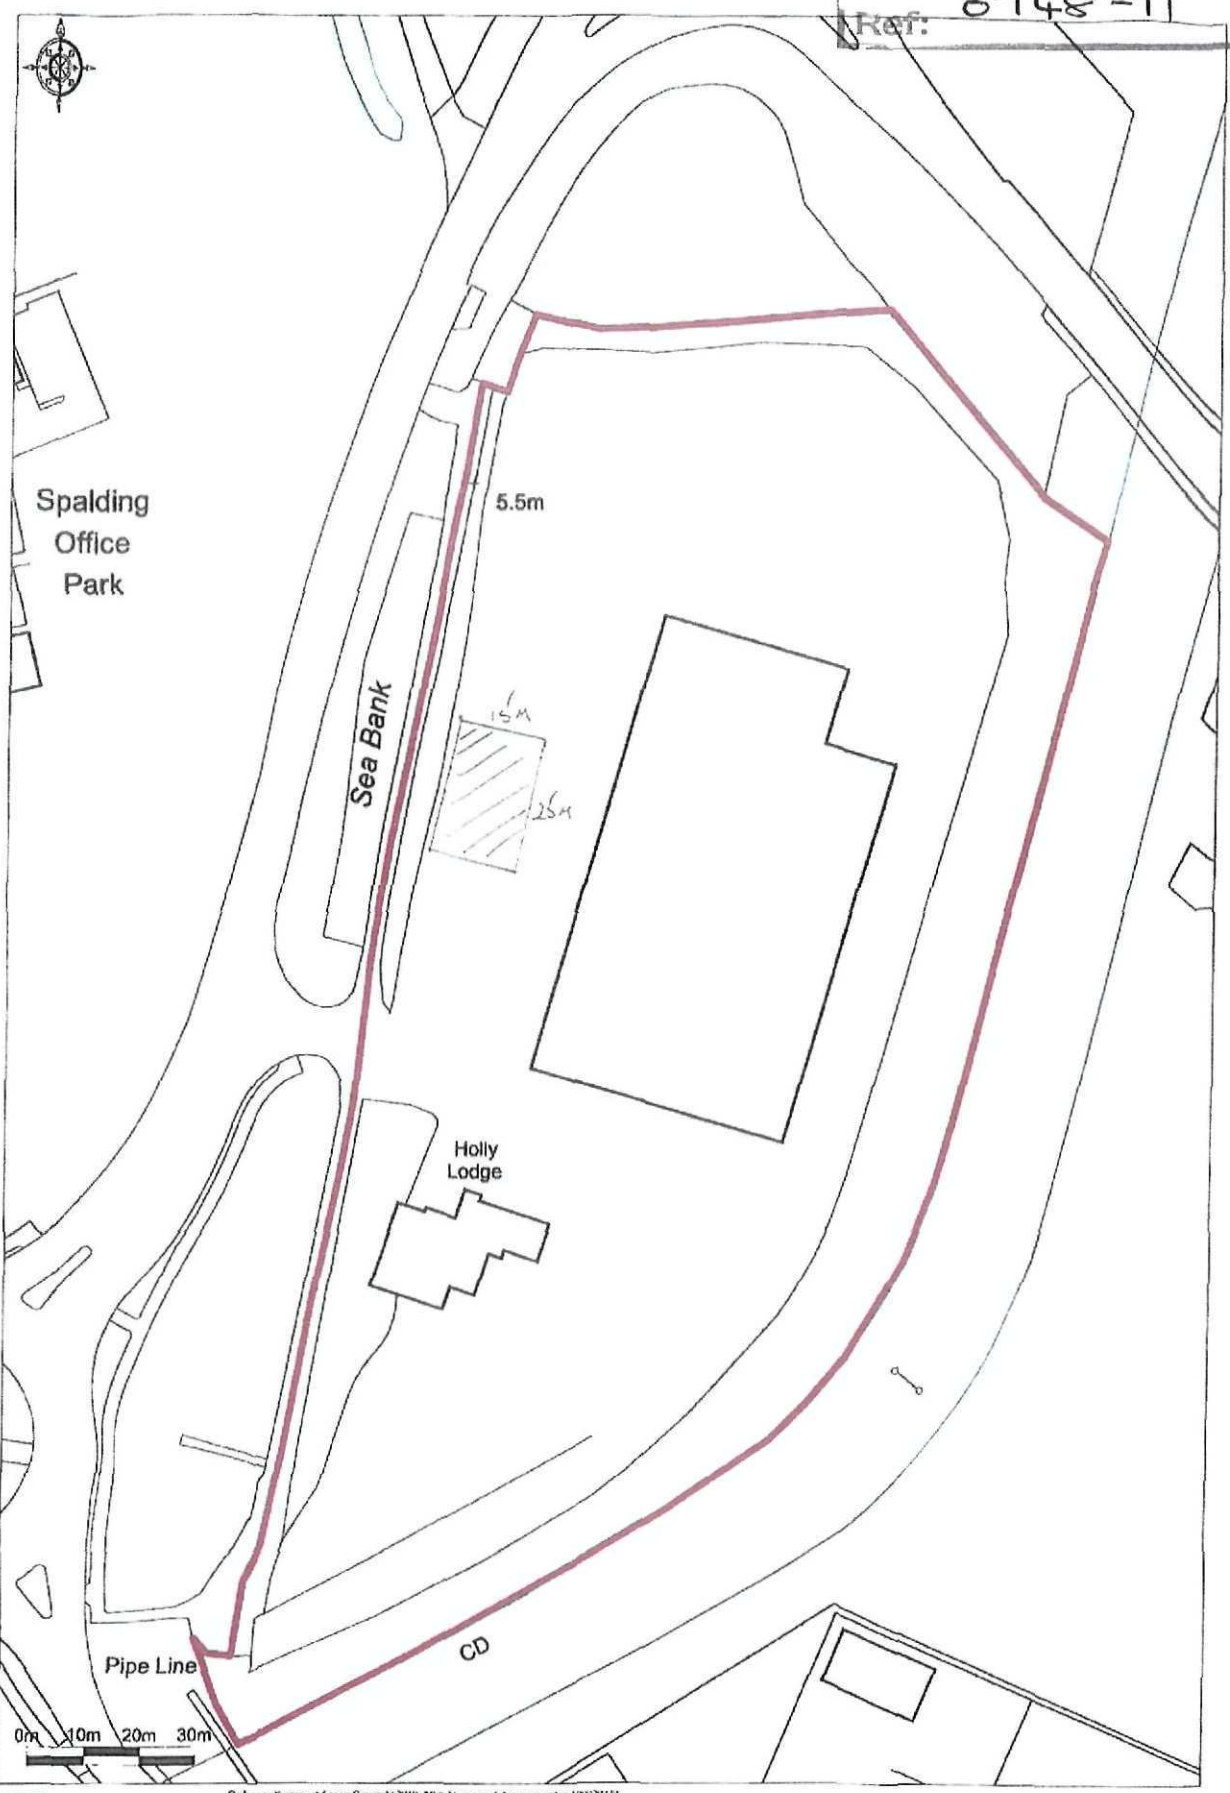

 Promap

DeLaware Survey - © Crown Copyright 2010. All rights reserved. Licence number 100020449.
Geoprocessing plc. 2010. Promap Scale - 1:1250