


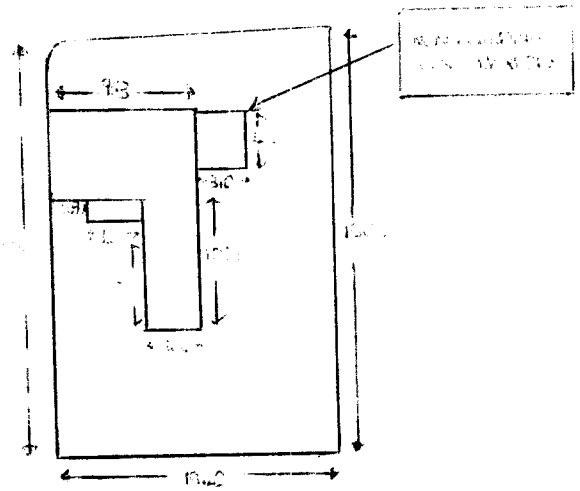


SHDC
Planning & Development
27 JUN 2002
Ref 07Sc/02


DETERMINED
PLAN

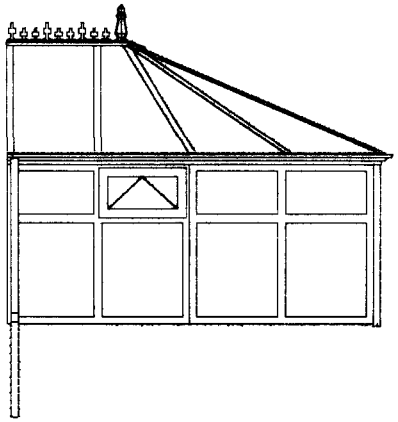


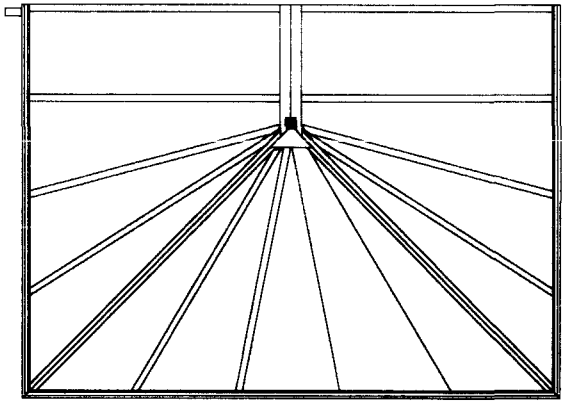


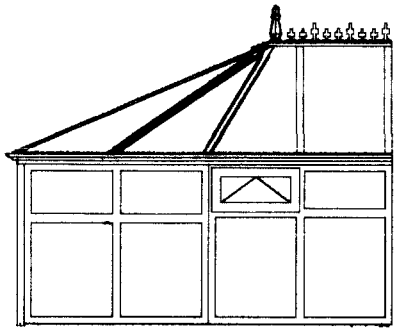

Planning & Development
27 JUN 2002
Ref

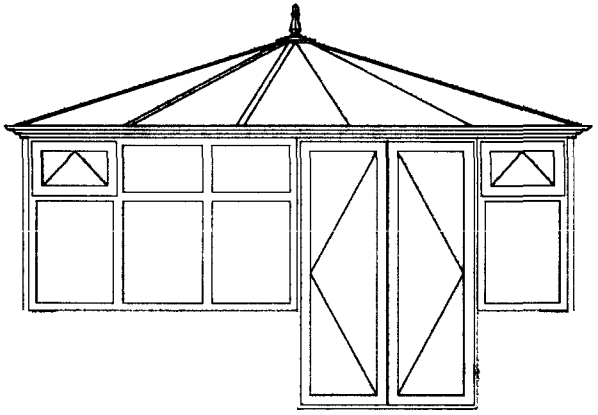

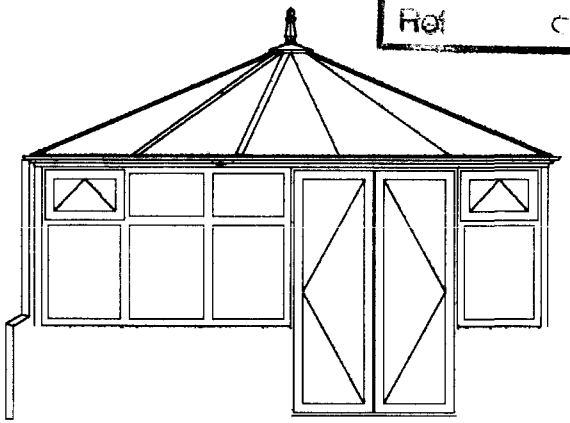

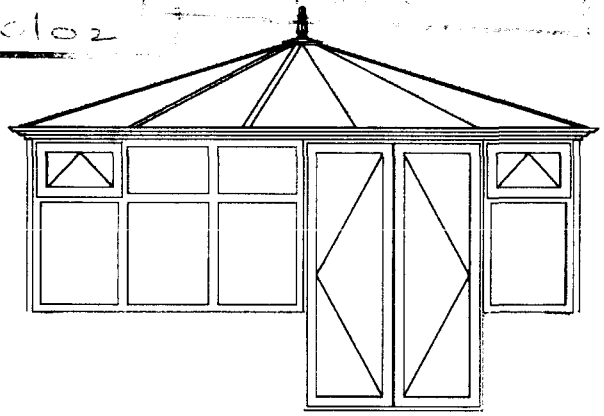

Mr & Mrs Wilson
30 Hazel Grove
Locks Heath
Fareham
Hants


JOB NO: 000022

All dimensions are in millimetres

TEL:
FAX:





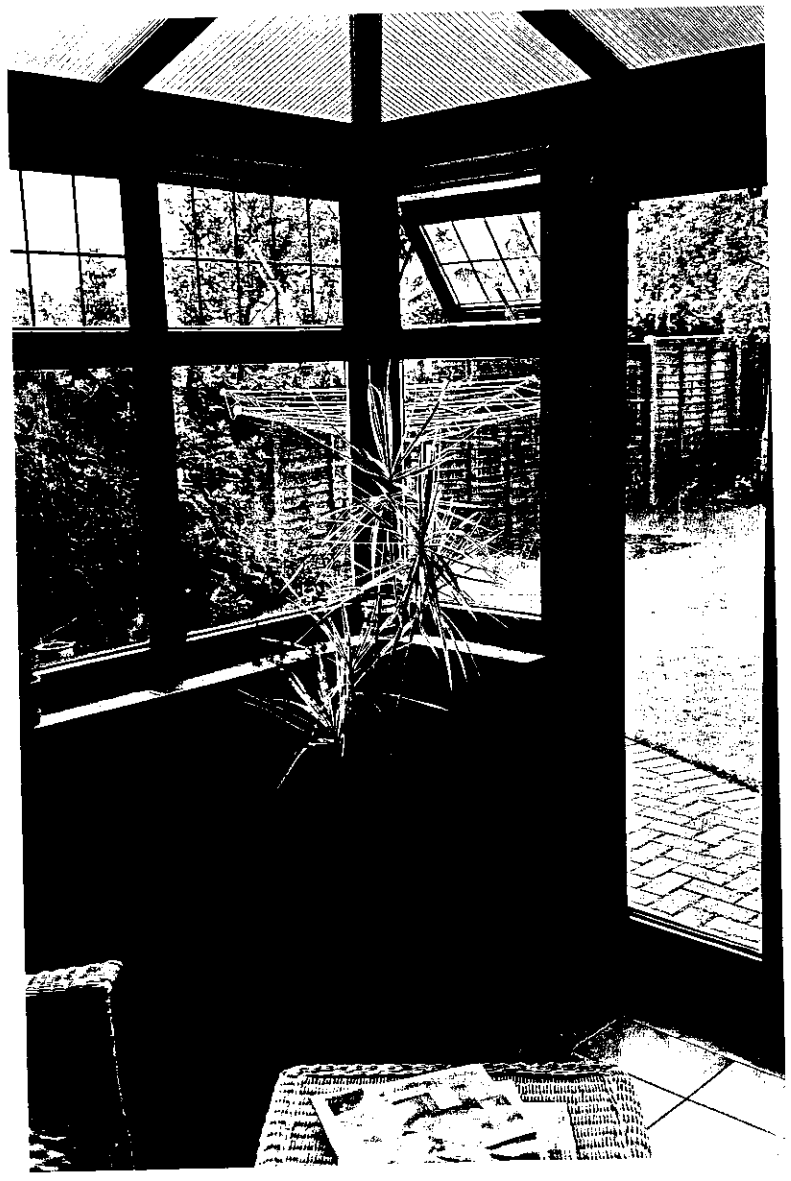




DETERMINED
PLAN

SHDC
ning & Development
27 JUN 2002
Ref 750/a

H.M. LAND REGISTRY

TITLE NUMBER			
LL98012			
ORDNANCE SURVEY PLAN REFERENCE	TF 1925	SECTION B	Scale 1/1250 Enlarged from 1/2500
COUNTY LINCOLNSHIRE	DISTRICT SOUTH HOLLAND		© Crown copyright 1988

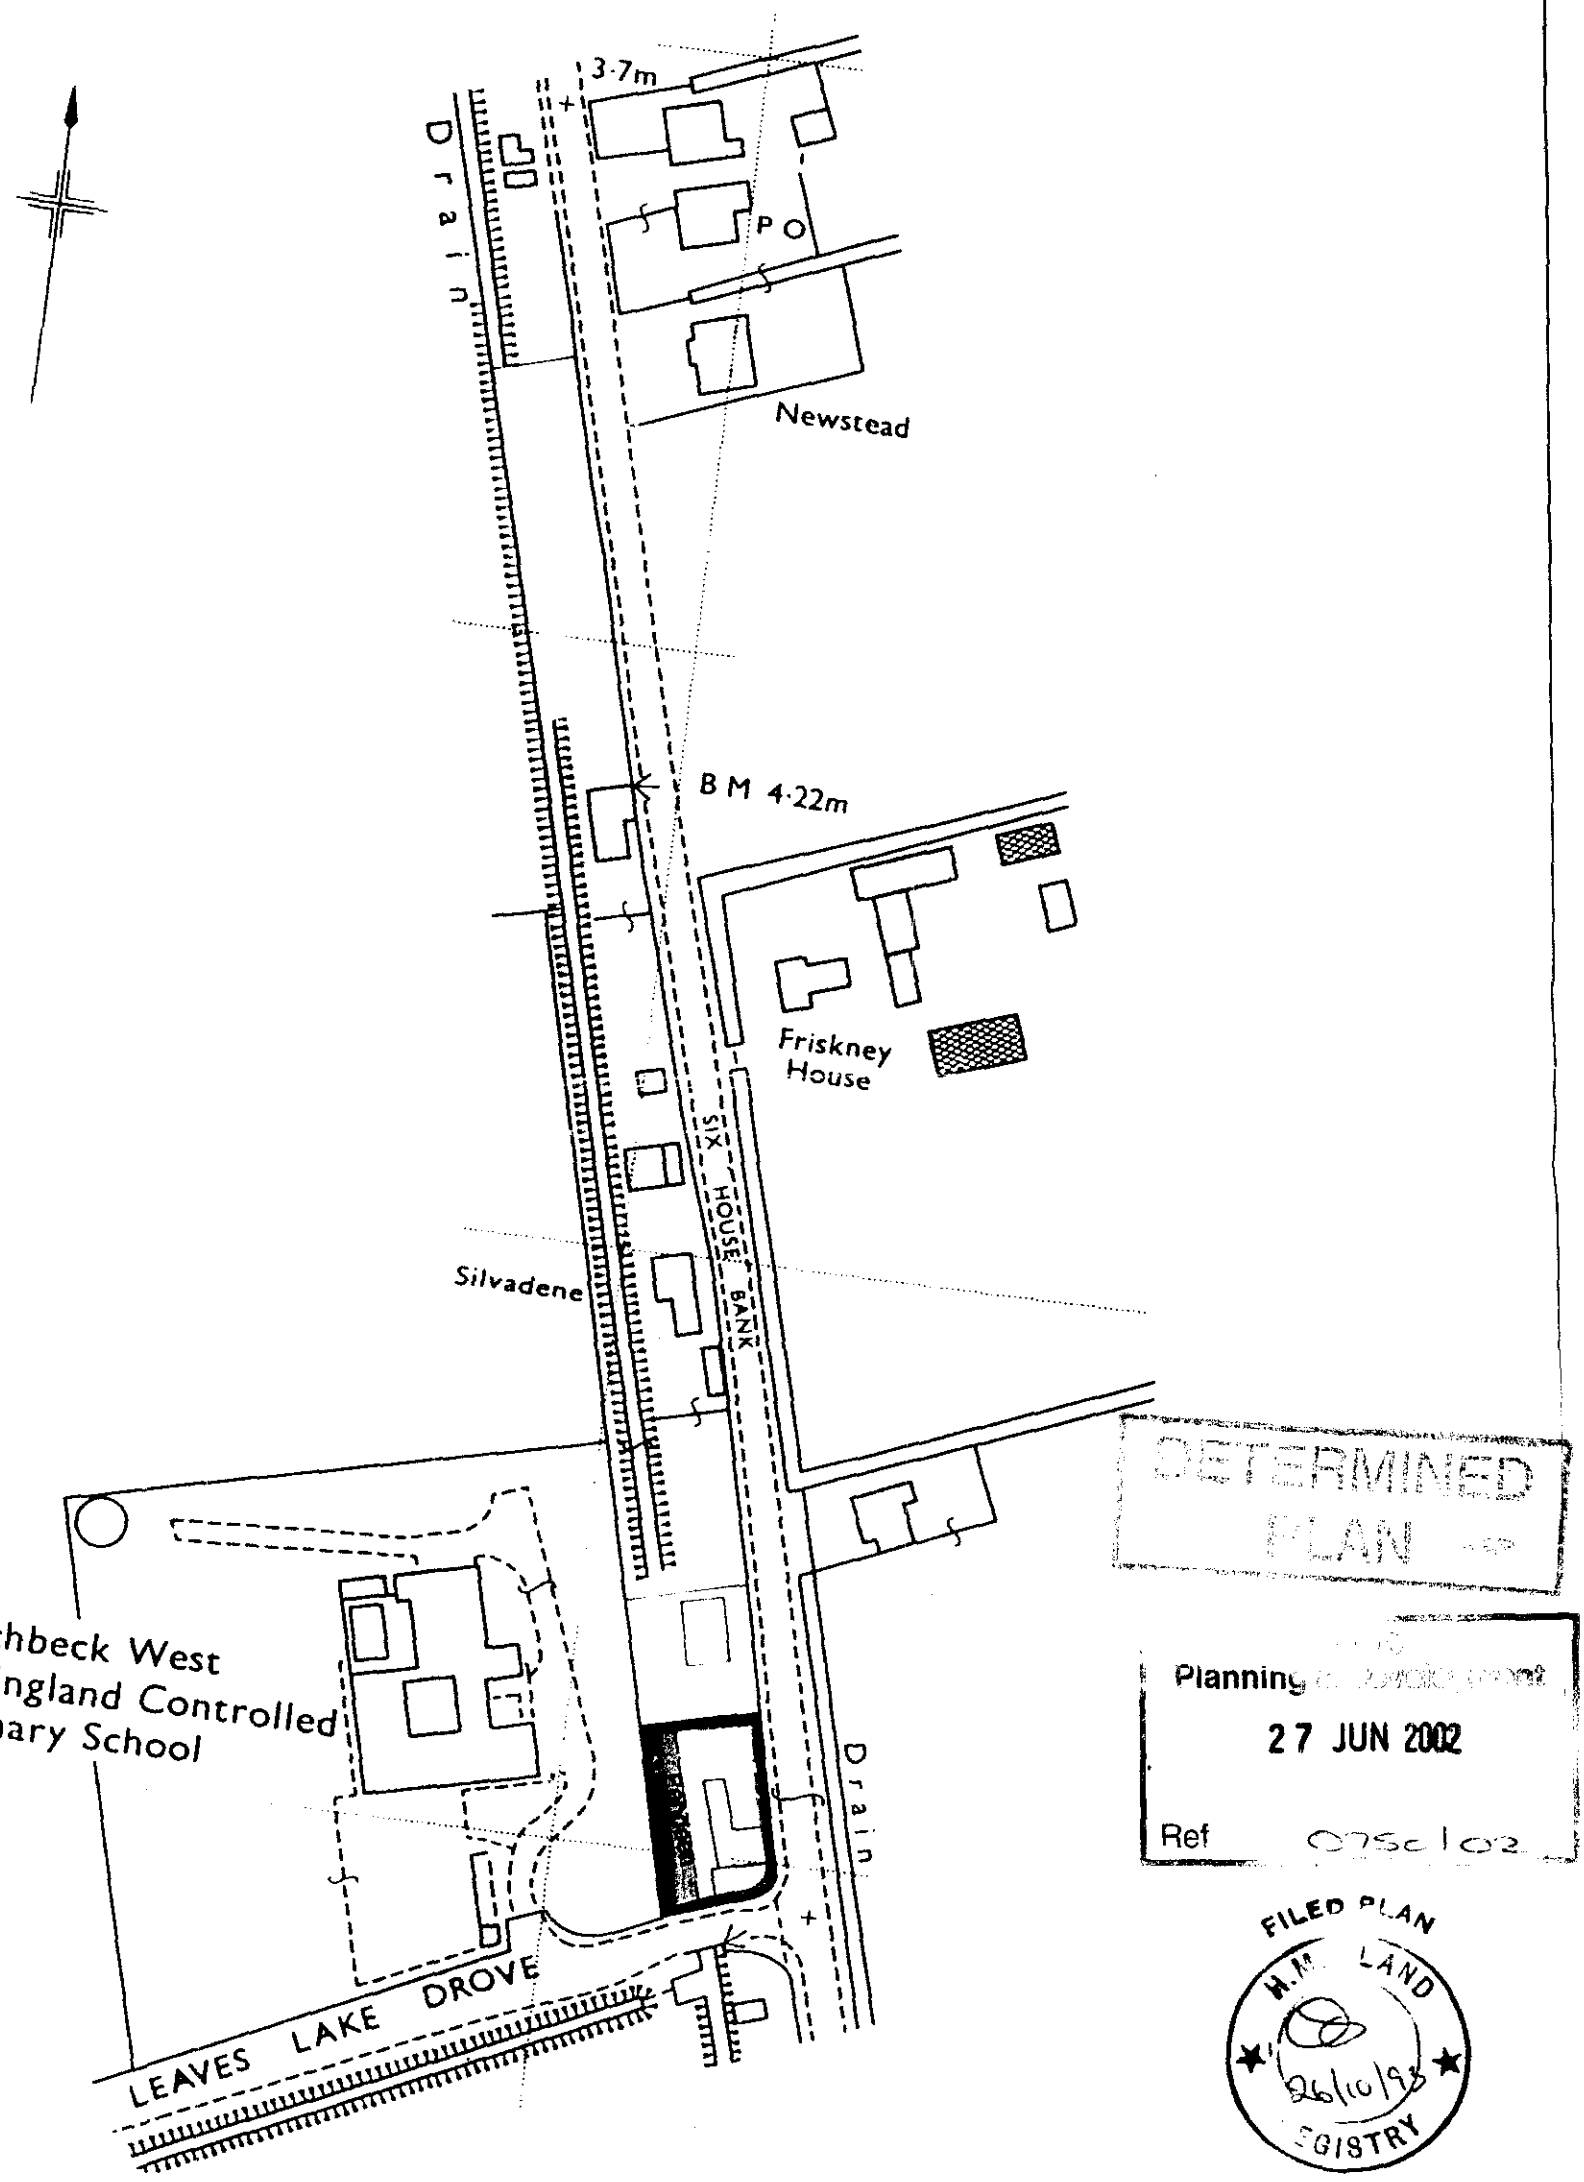

DETERMINED PLAN
Planning
27 JUN 2002
Ref 07Sc102
FILED PLAN
H.M. LAND REGISTRY
26/10/93

This office copy shows the state of the title plan on **5 February 2002** at **9:21:25**. It may be subject to minor distortions in scale.
Under s.113 of the Land Registration Act 1925, this copy is admissable in evidence to the same extent as the original.
Issued on 5 February 2002.
This title is dealt with by the **Kingston-Upon-Hull District Land Registry.**
© Crown copyright. Produced by HMLR. Further reproduction in whole or part is prohibited without the *prior written permission* of Ordnance Survey. Licence Number GD272728.