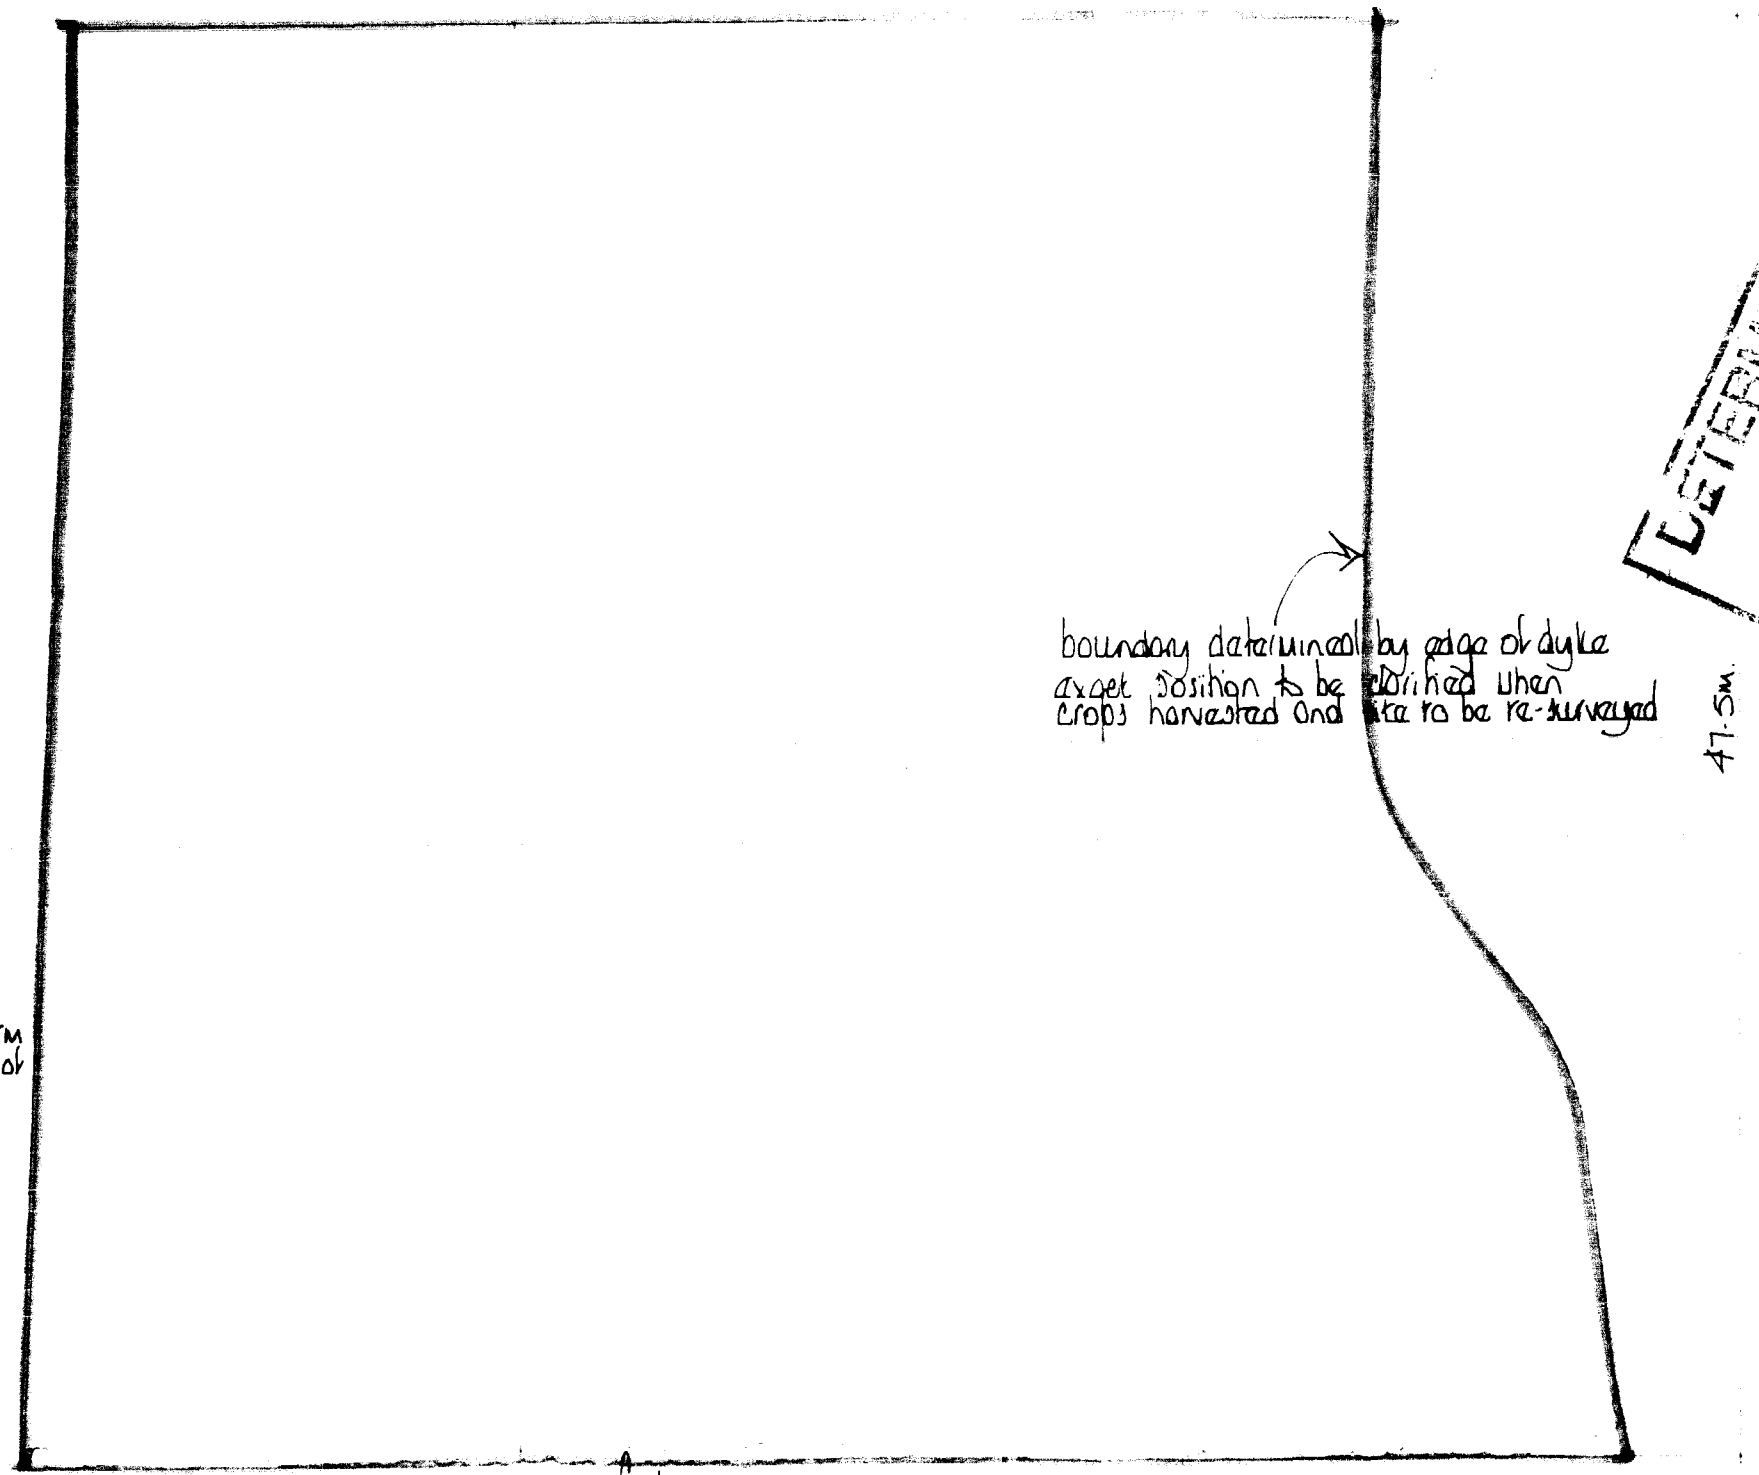


DETERMINED PLAN

A		
	Date	Revisions

© copyright

East Midlands Design Associates

"Willow Lodge",
Horseshoe Road,
Spalding,
Lincs, PE11 3JA

Tel : Spalding (0775) 767968

Client

Mr & Mrs. L. Chamberlain

Job Title

Residential Development

North Gate

West Pinchbeck

Spalding

Drawing Title

Block Plan

S751/96.

Scale 1:250 approx

Date Feb 92 | **Drawn by** AL

Drg No. 91/112/02. | **Rev**