


CDM NOTE:
The design has been undertaken as far as possible to avoid risks to health and safety or to reduce and control the effects of any unavoidable risks.
Any relevant information identifying risks which are not able to be eliminated will be included within the project Health and Safety file.




Existing Block Plan 1:500



Location Plan 1:1250

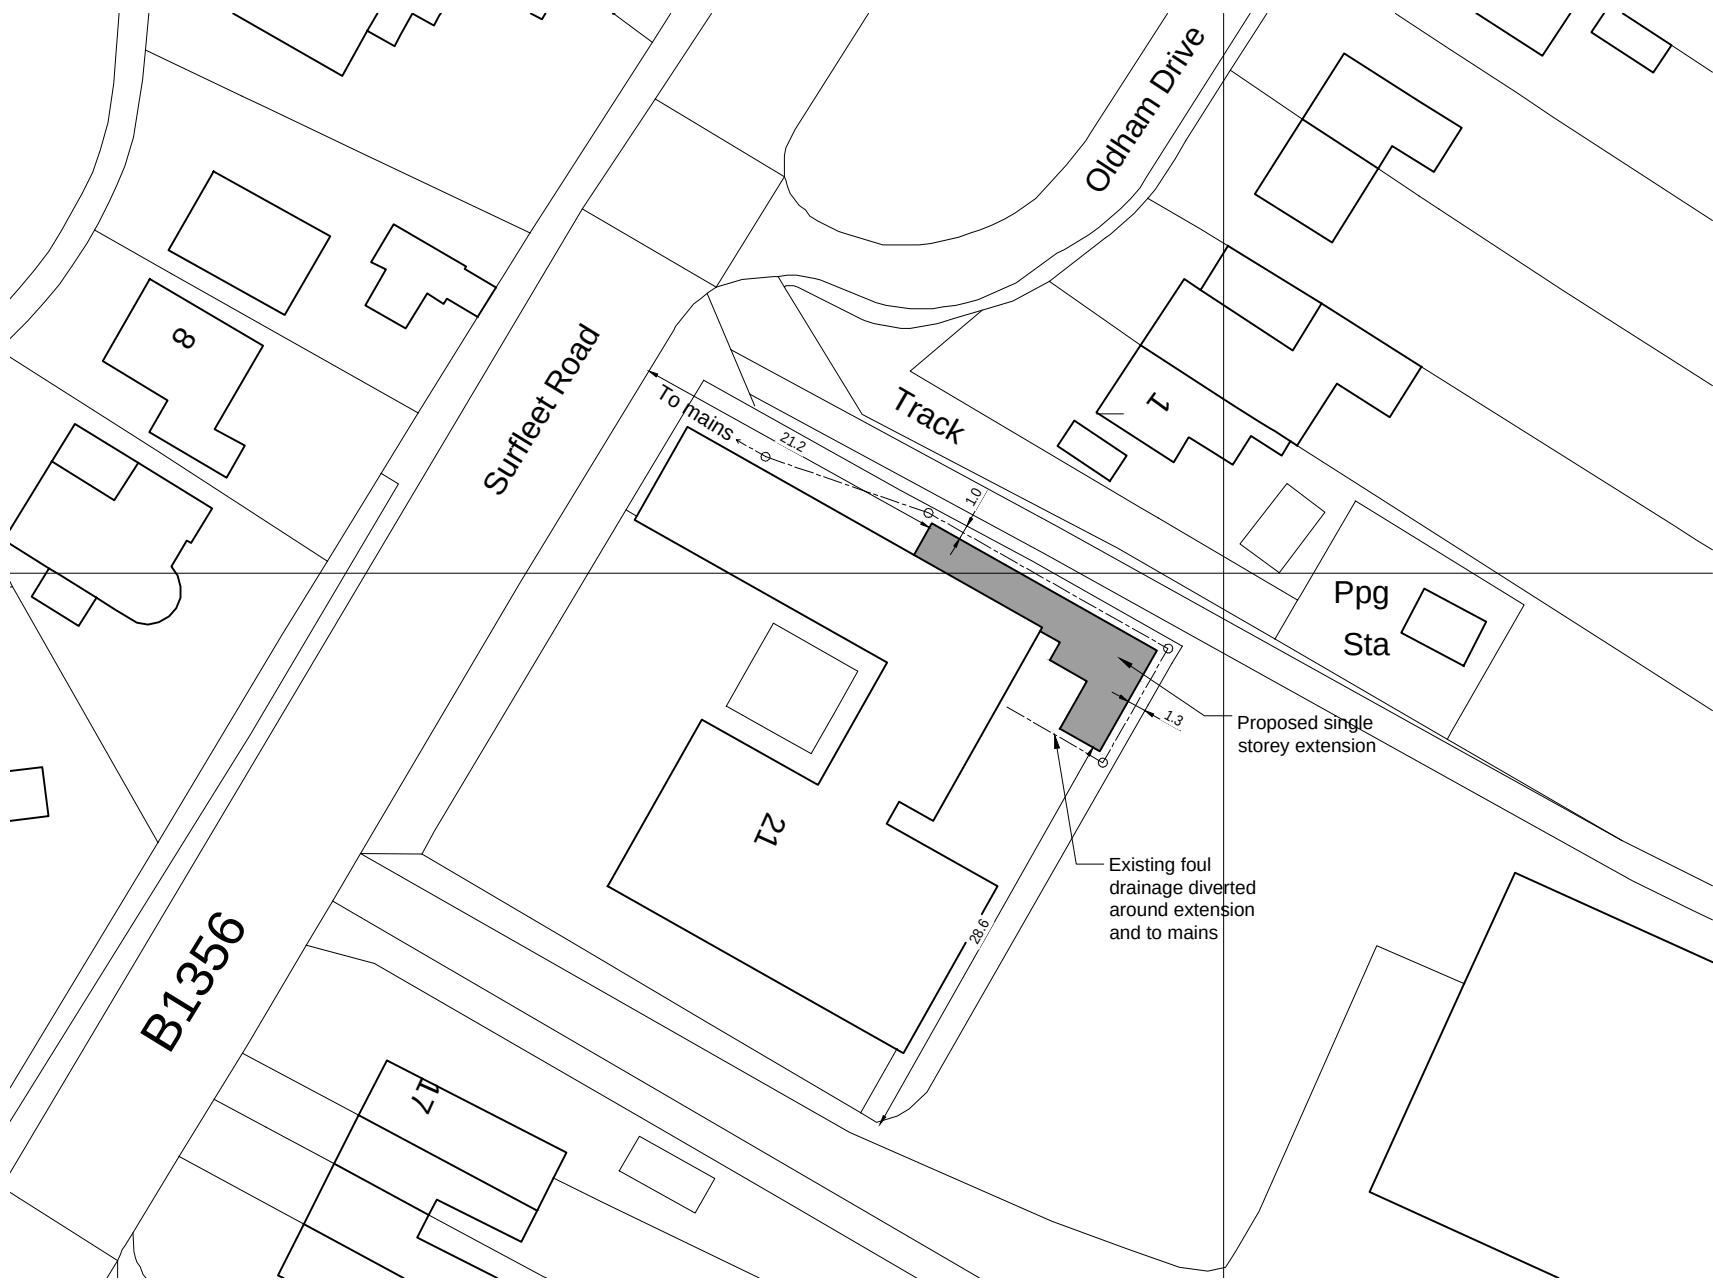

Proposed Block Plan 1:500

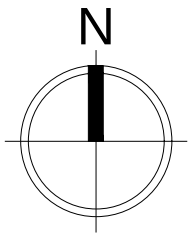

THIS DRAWING IS FOR THE
PURPOSE OF OBTAINING
PLANNING PERMISSION ONLY

Serial number: 193000
© Crown copyright and database right 2020
Ordnance Survey licence 100048957
Reproduction in whole or in part is prohibited
without the prior permission of Ordnance Survey

1:50	0	0.5m	1m	1.5m
1:100	0	1m	2m	3m
1:200	0	2m	4m	6m
1:500	0	5m	10m	15m
1:1250	0	10m	20m	40m
1:2500	0	20m	40m	80m

Revisions:



Architectural Design Services

Durham House, 44 Northorpe Road
Donington, Spalding, PE14XU

M: 07837 735718
E: info@brammadeesign.co.uk
W: www.brammadeesign.co.uk

Client:
GSD Care T/A Brun Lea

Project:
Brun Lea Residential Home
21 Surfleet Rd, Pinchbeck, Spalding

Drawing:
Proposed extension
Location & Block Plans

Scales: 1:500, 1:1250	Paper Size: A2	Date: 10/09/20	Drawn: JRB
Drawing Number: 164-01-DD03	Rev:		

Do not scale or measure from this drawing. All dimensions to be checked on site or in the workshop before work commences. All discrepancies should be reported to the above office. This drawing should be read in conjunction with any associated specifications, standard details, Architects &/or Engineers drawings/details along with any other relevant information. The copyright to this drawing is owned by JB Architectural Design Services