
STUDIO 11 ARCHITECTURE

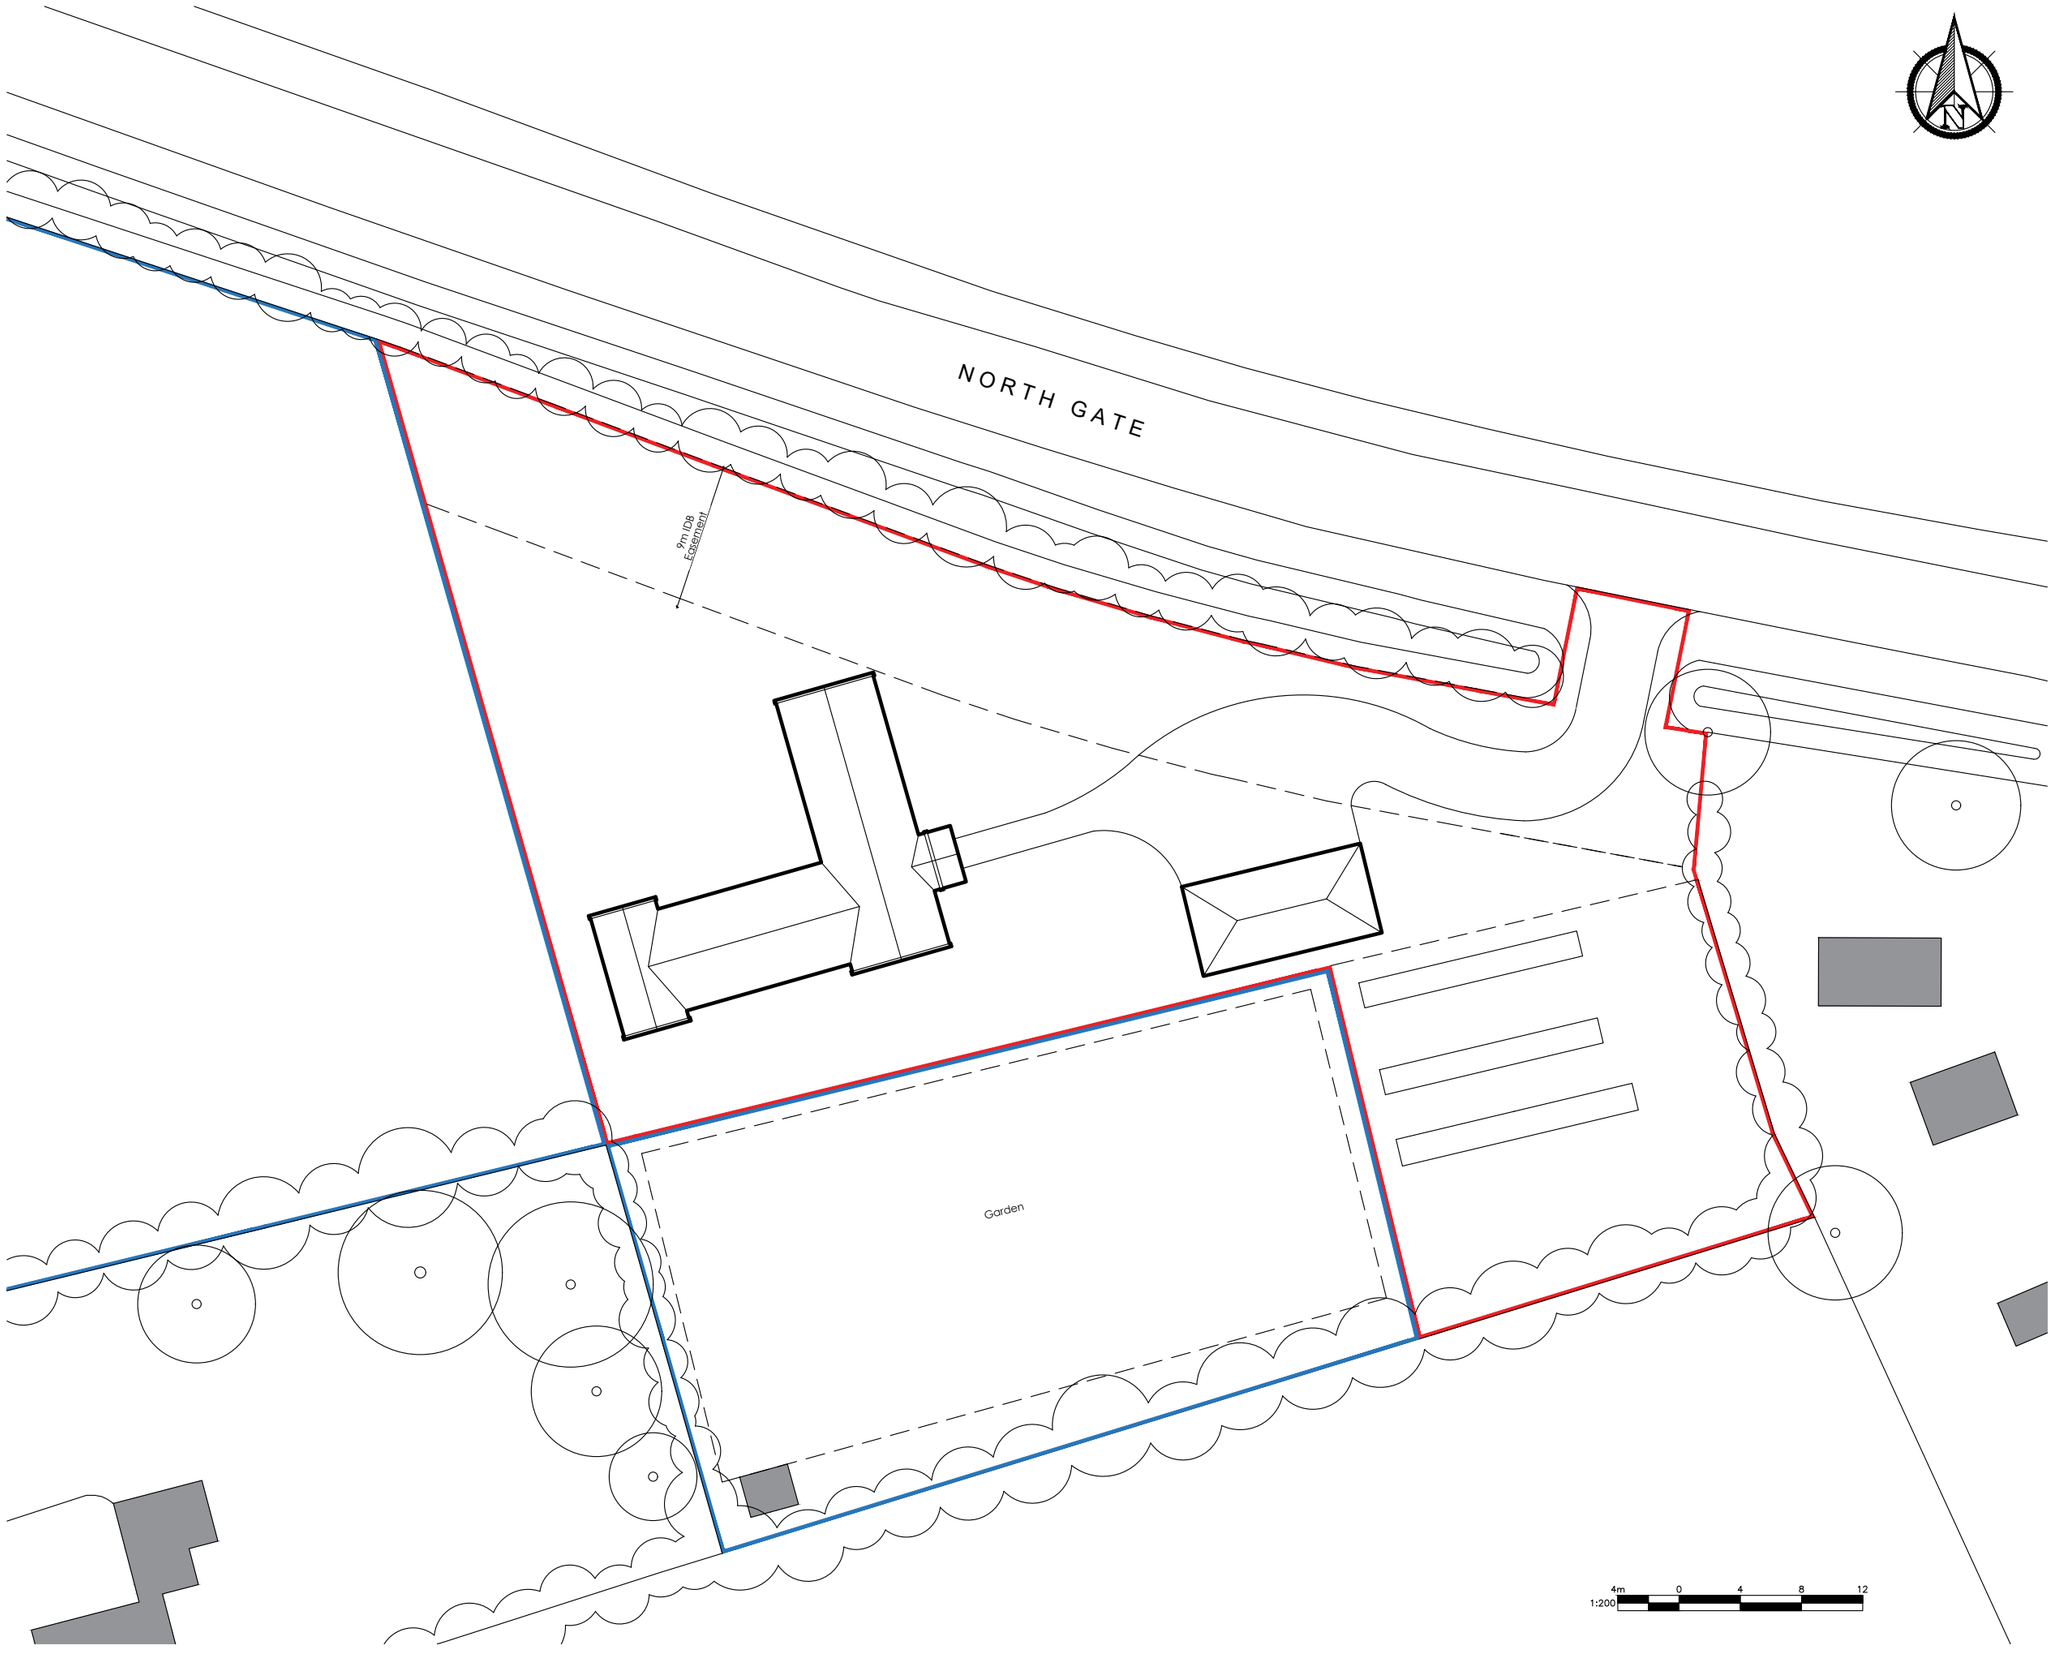

All discrepancies are to be brought to the attention of the below office.

The copyright to this drawing is owned by studio 11 architecture.

The details and information shown hereon relating to existing underground drains, main services, cables, etc. and existing structural details, are as obtained by normal survey observation method. Although all reasonable effort has been made, no guarantee can be made or given for the completeness or accuracy of this information.

REVISION	DATE	DRAWN	DESCRIPTION
C	18.08.2025	JC	Updated PV and Solar Thermal Array
B	13.08.2025	JC	Amendment to Boundary Line
A	22.07.2025	JC	First Issue

ISSUE STATUS

PLANNING

STUDIO11 architecture

OFFICE 12, PRIORY ROAD BUSINESS HUB,
PRIORY ROAD, SPALDING,
PE11 2XE

T: 01553 970033
E: design@studio11architecture.co.uk
W: www.studio11architecture.co.uk

CLIENT Mr & Mrs Harris

PROJECT New Self-Build Dwelling off Northgate, Pinchbeck

DRAWING Site Layout

DRAWN	PROJECT DESIGNER	PROJECT DIRECTOR
JC	JC	KB

DATE	SCALE	PAPER SIZE
22.072025	1:200	A1

DRAWING NUMBER

644.PD.02

ARCHITECTURE