

STUDIO 11 ARCHITECTURE

All discrepancies are to be brought to the attention of the below office.
The copyright to this drawing is owned by studio 11 architecture.

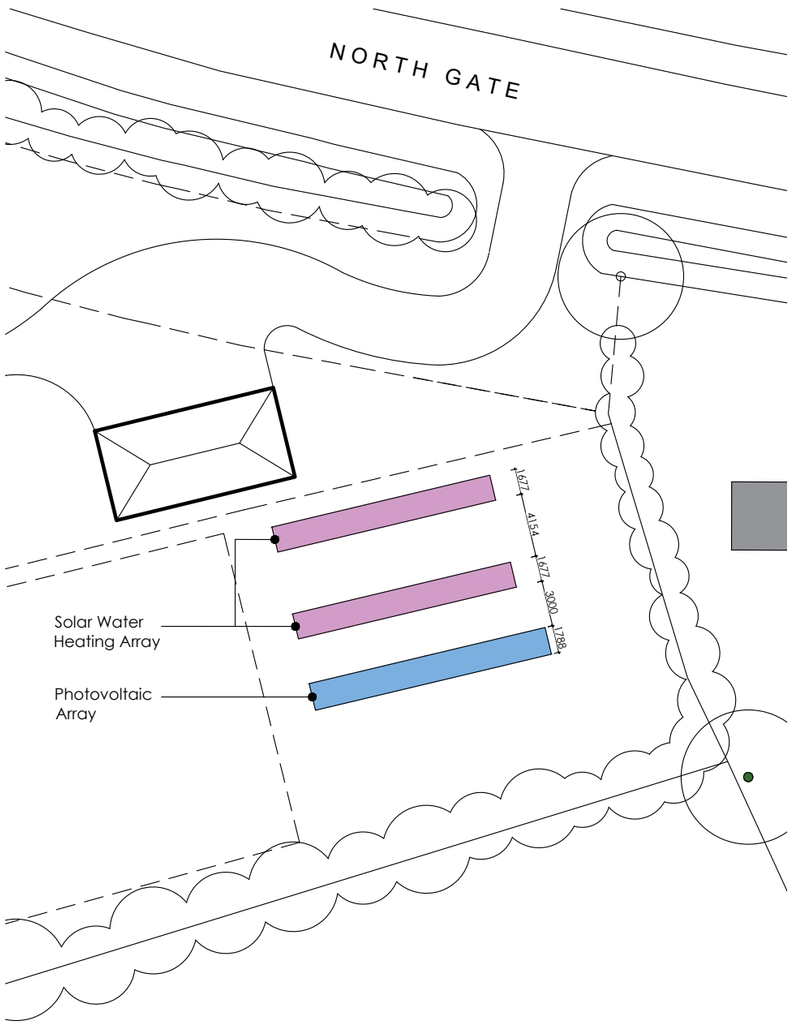


Site Layout


4m 0 4 8 12
1:200

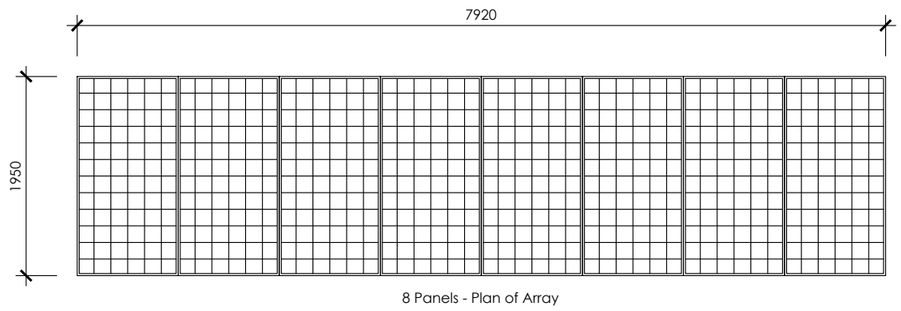


Photovoltaic Panel - Plan of Array

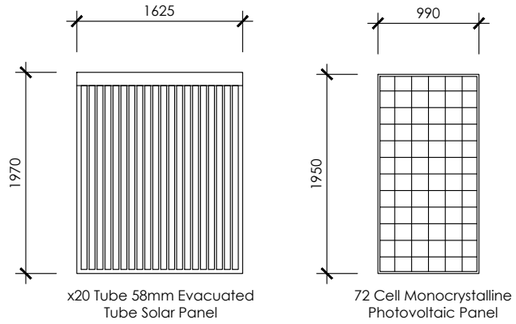

Detailed Panel Info.

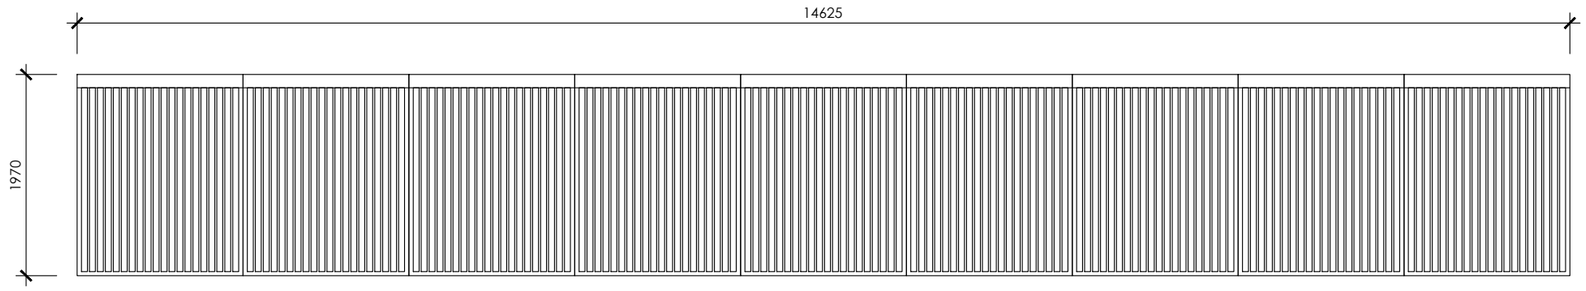

Evacuated Tube Solar Panel - Plan of Array

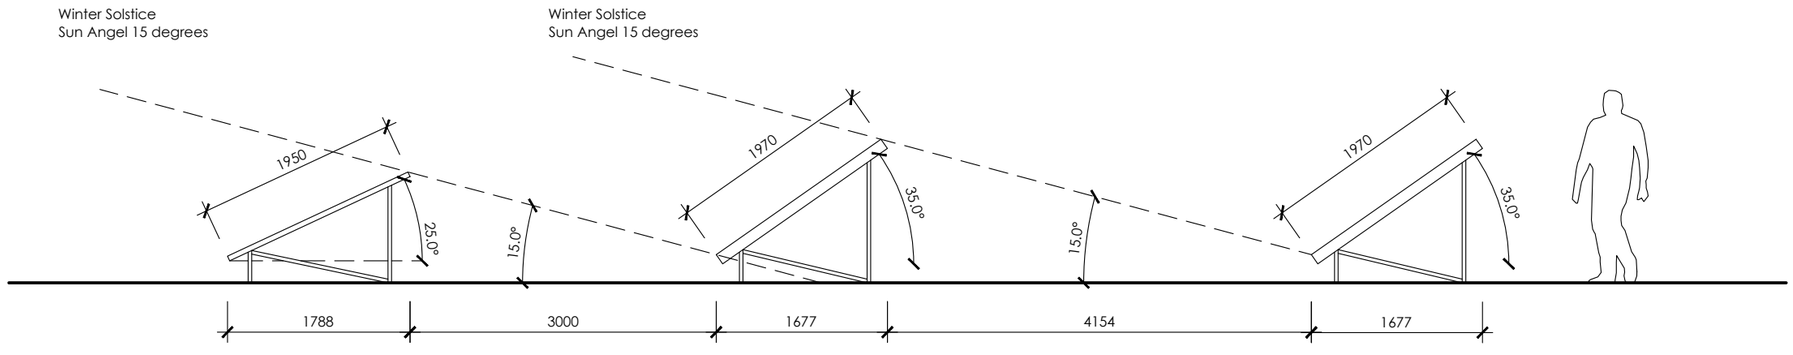

Elevation

REVISION	DATE	DRAWN	DESCRIPTION

ISSUE STATUS PLANNING

STUDIO11 architecture
OFFICE 12, PRIORY ROAD BUSINESS HUB,
PRIORY ROAD, SPALDING,
PE11 2XE
T: 01553 970033
E: design@studio11architecture.co.uk
W: www.studio11architecture.co.uk

CLIENT	Mr & Mrs Harris
PROJECT	New Self-Build Dwelling off Northgate, Pinchbeck
DRAWING	Photovoltaic Panels and Evacuated Tube Solar Panel Details

DRAWN	PROJECT DESIGNER	PROJECT DIRECTOR
JC	JC	KB
DATE	**SCALE**	**PAPER SIZE**
18.08.2025	1:200	A1

DRAWING NUMBER 644.SP.01

ARCHITECTURE