
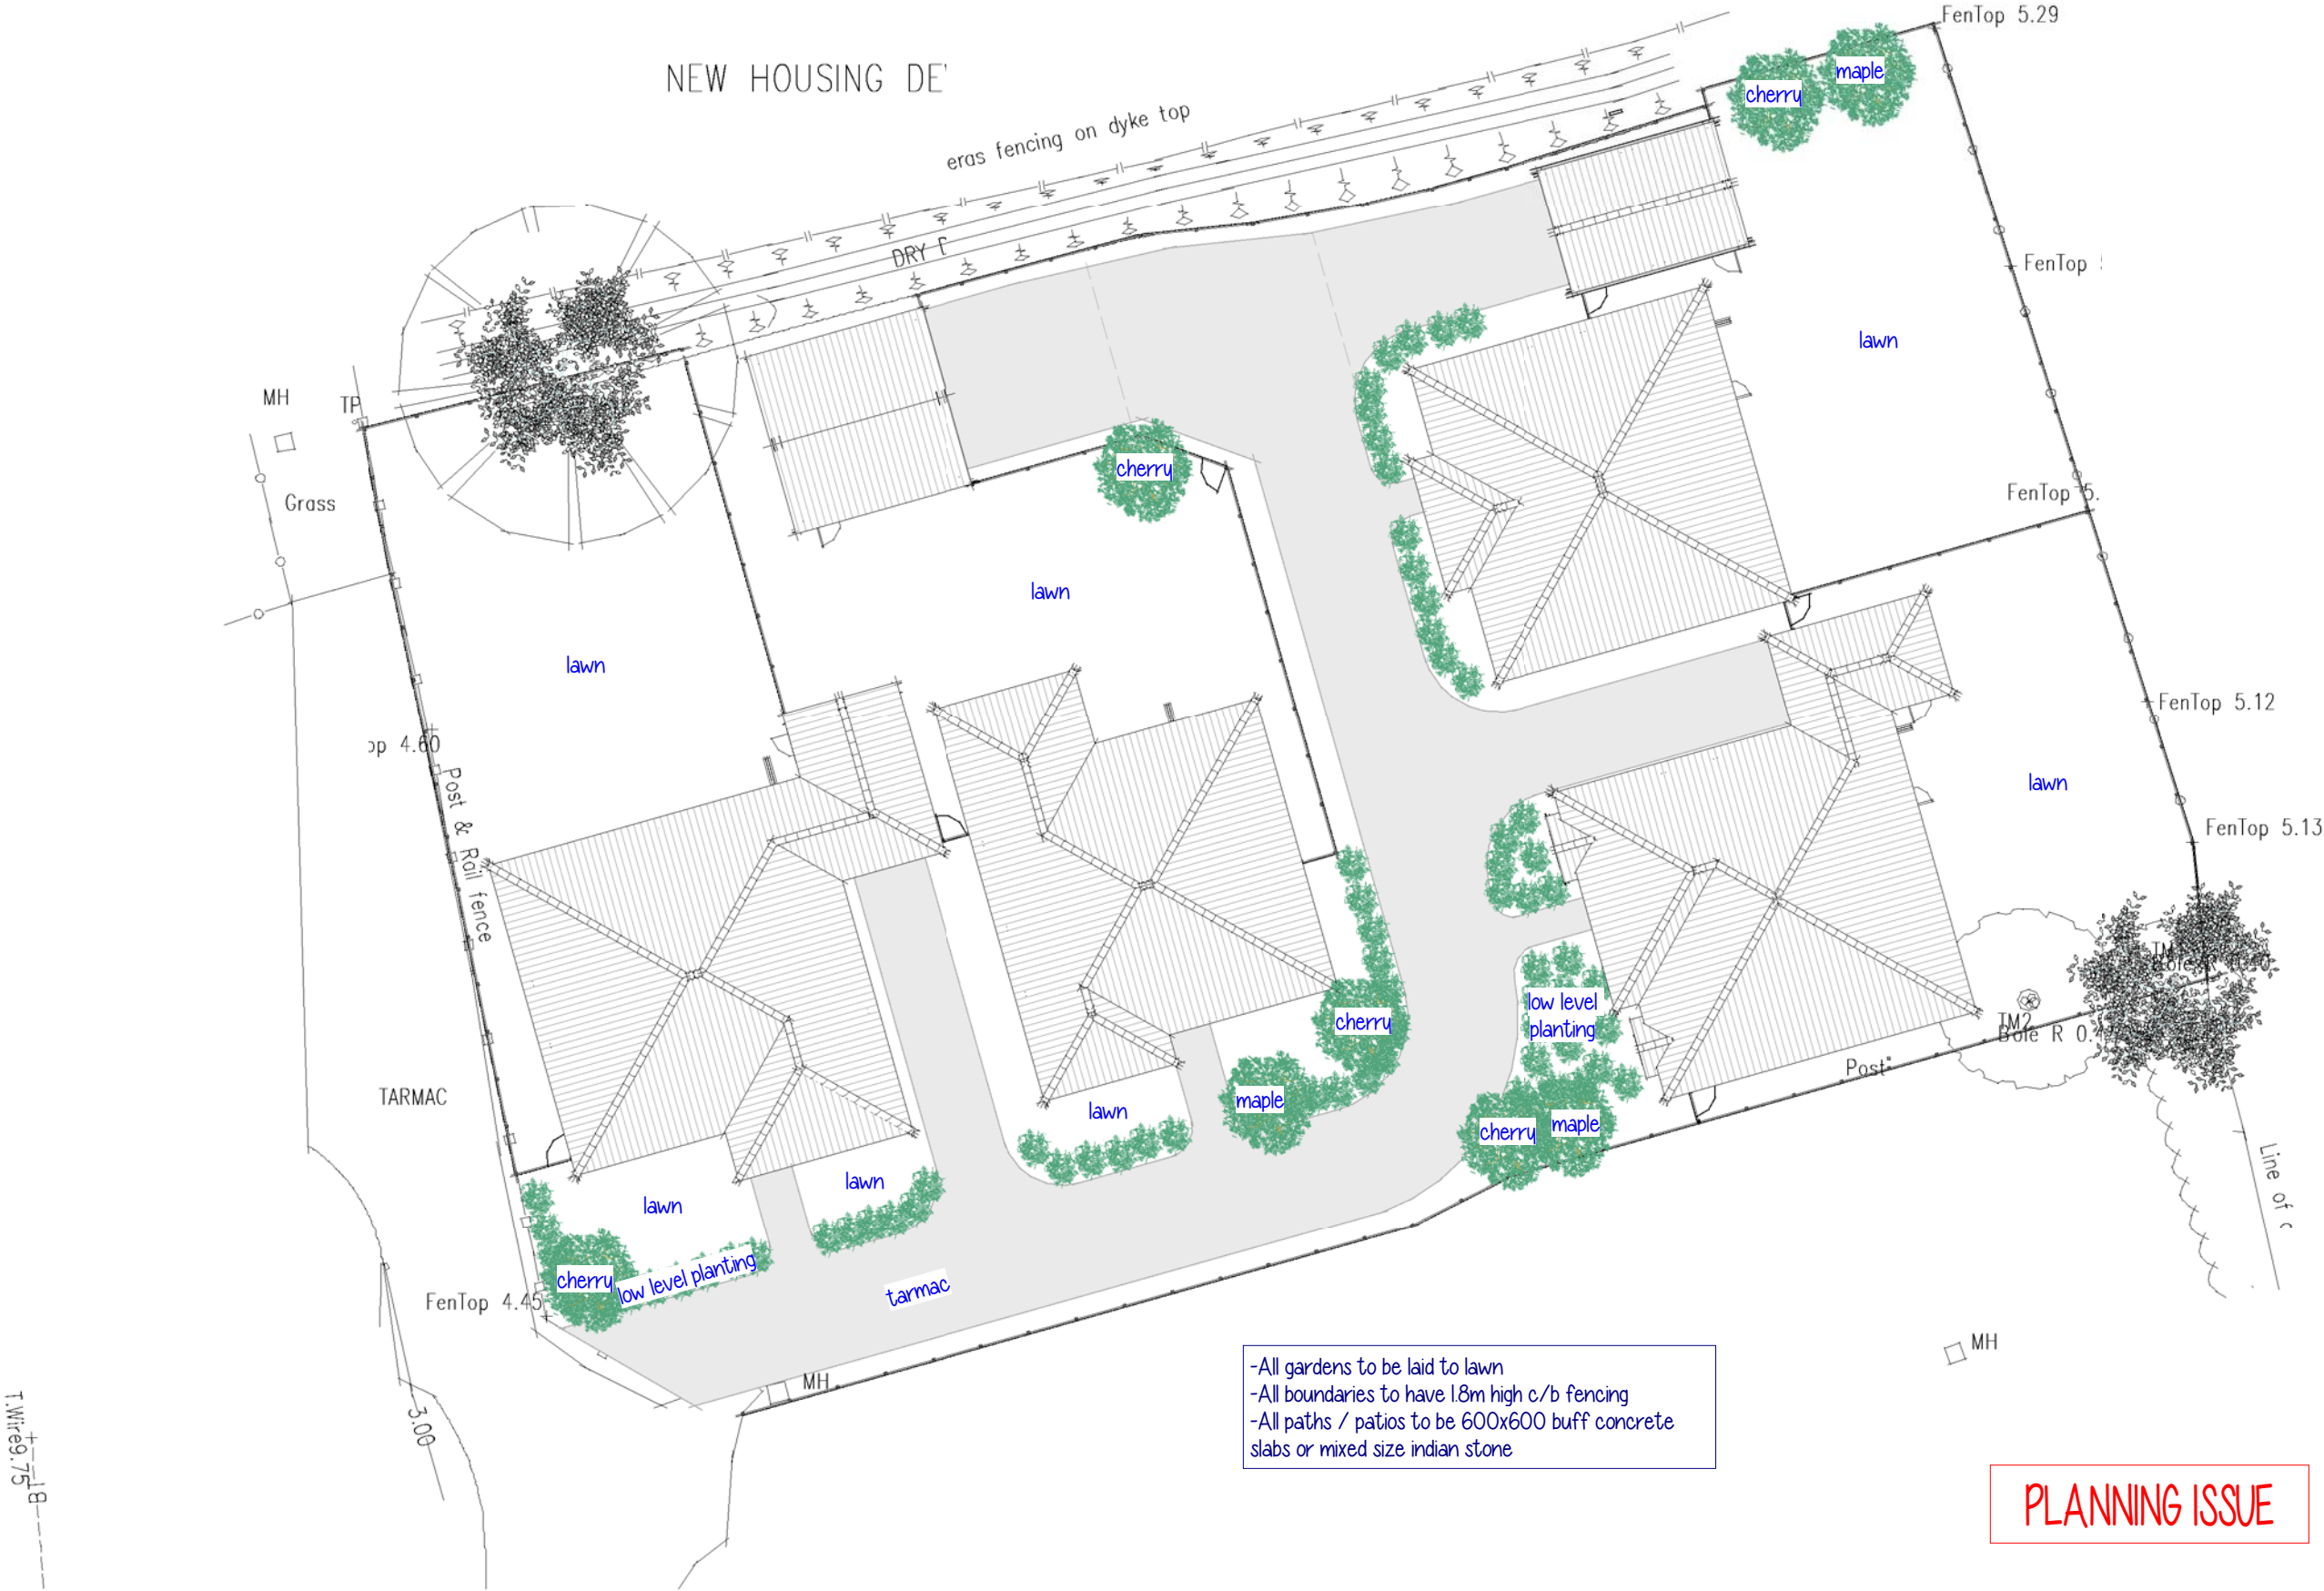


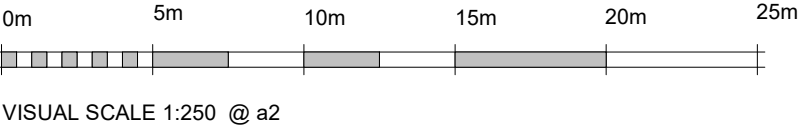

- All gardens to be laid to lawn
- All boundaries to have 1.8m high c/b fencing
- All paths / patios to be 600x600 buff concrete slabs or mixed size indian stone

PLANNING ISSUE