


Elevation 01 – Front
1 : 100



Elevation 02 – Right
1 : 100

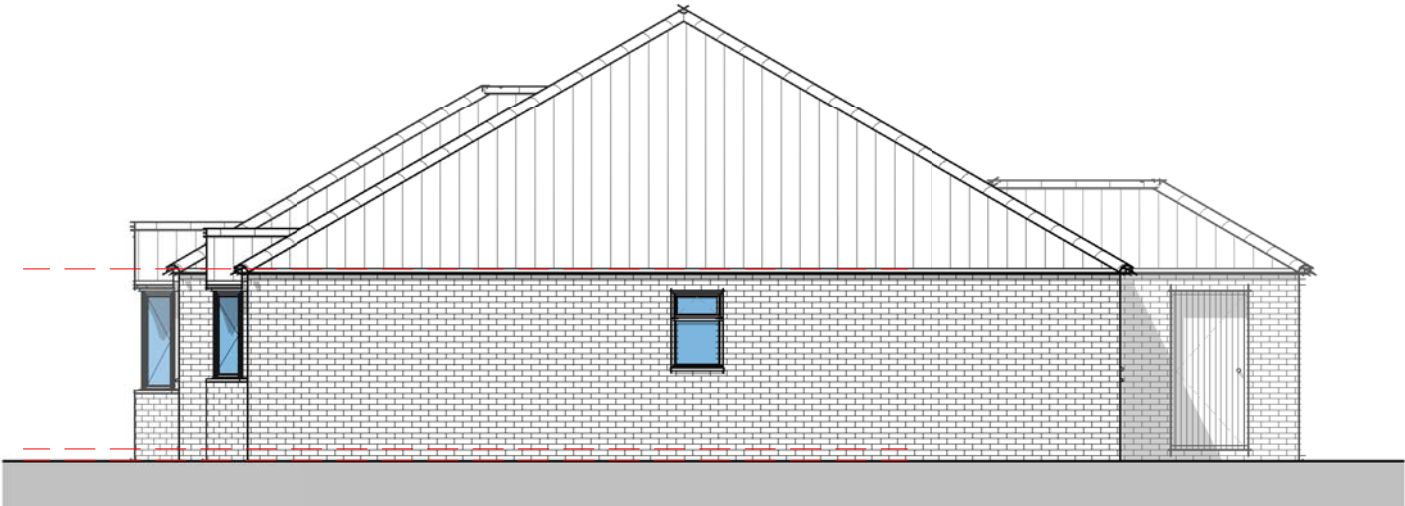

Elevation 03 – Rear
1 : 100



Elevation 04 – Left
1 : 100