


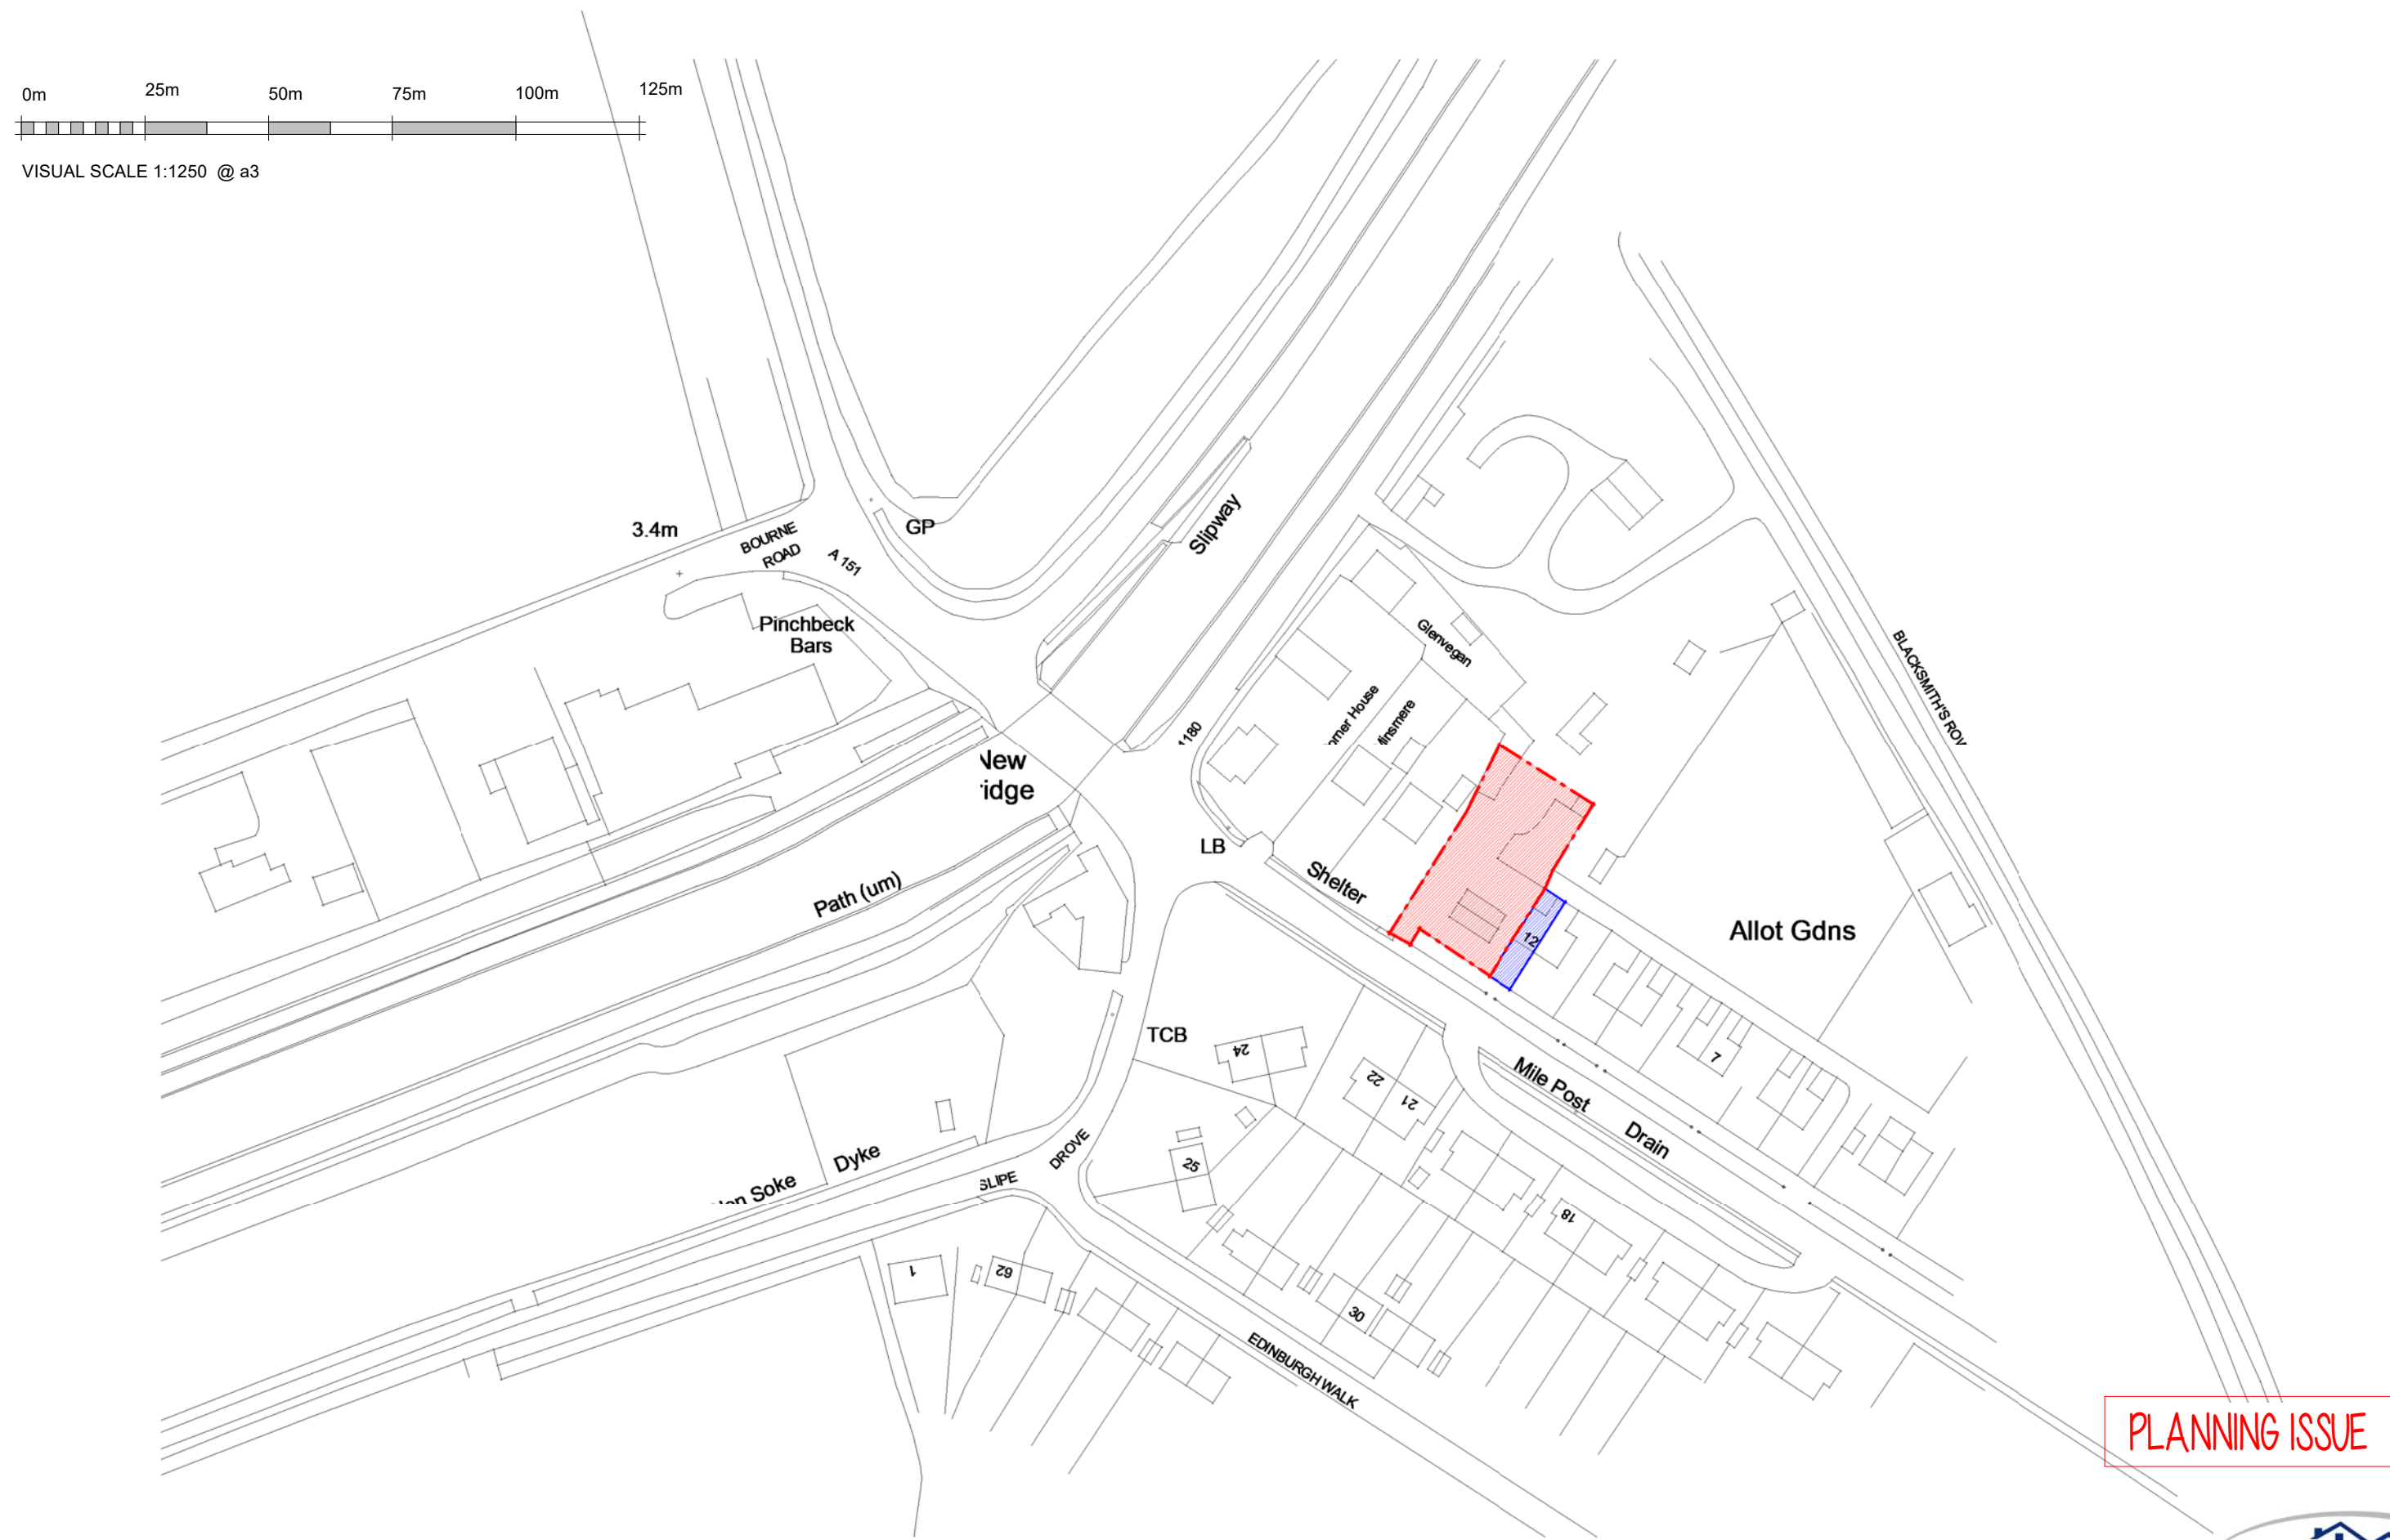

Site Location Plan

Drg No 2984 - 01



I/a 12 Dozens Bank | West Pinchbeck