
Ordnance Survey®

SHDC
Planning & Development
27 OCT 2010
Ref: 0772-10

Siteplan® 1:2500

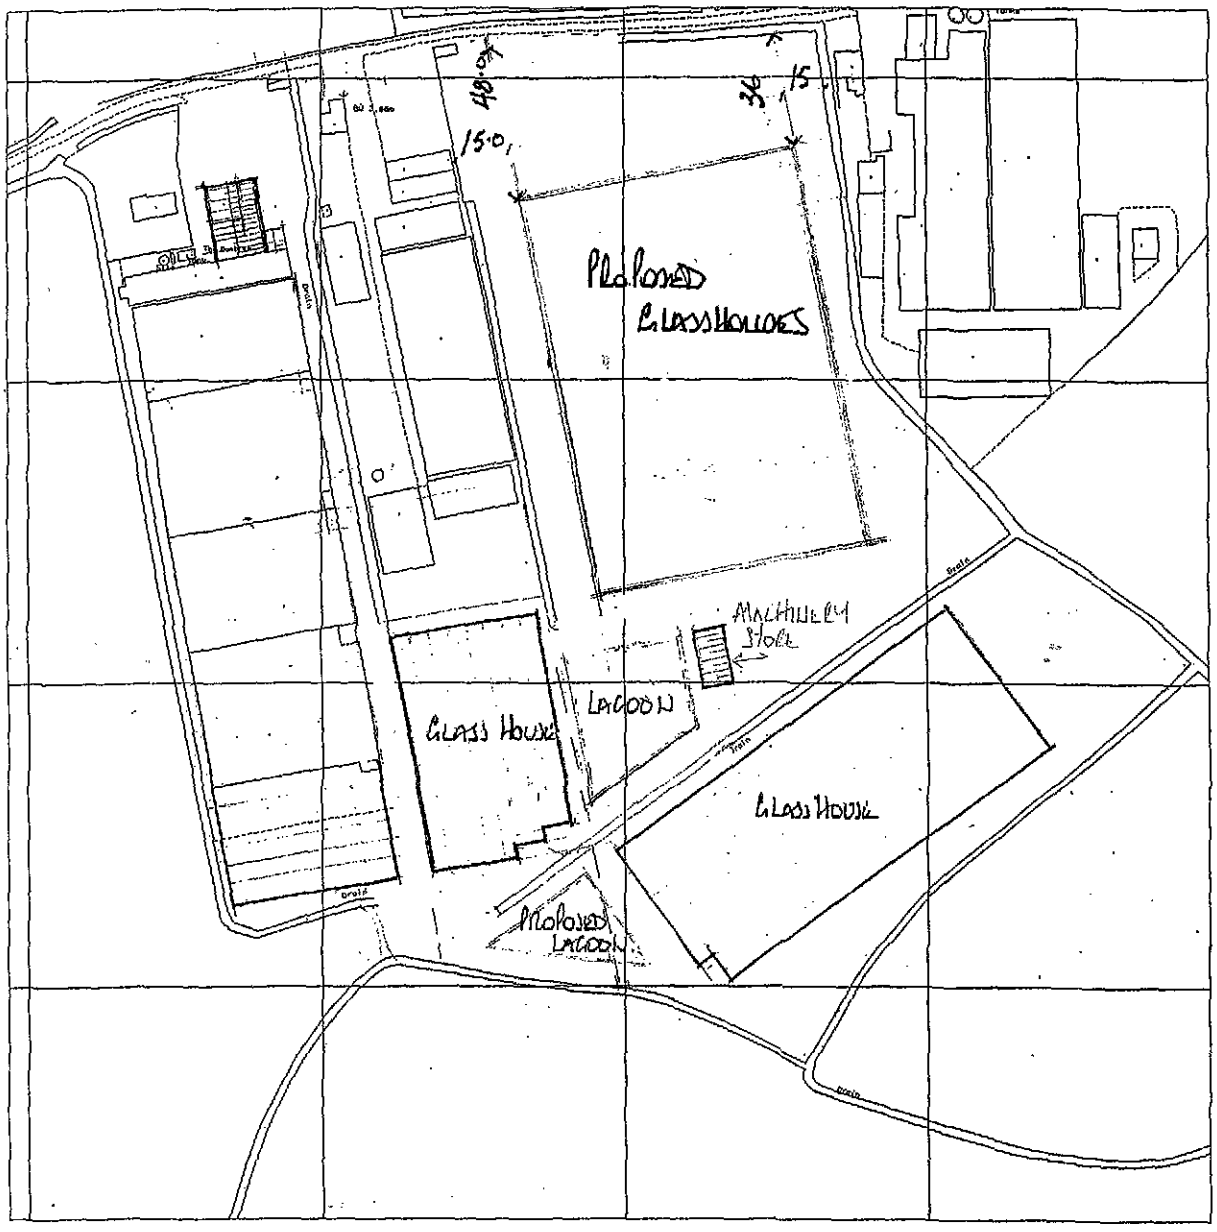

Produced 13 Apr 2006 from Ordnance Survey digital data and incorporating surveyed revision available at this date. © Crown Copyright 2006.

Reproduction in whole or in part is prohibited without the prior permission of Ordnance Survey.

Ordnance Survey and the OS symbol are registered trade marks and Siteplan a trade mark of Ordnance Survey, the national mapping agency of Great Britain.

30 15 0 30 60 90 120 150 180
Metres


N

Centre Coordinates: 525493 327023


National Grid sheet reference at centre of this Siteplan: TF2527

Supplied by: Bookmark Spalding Ltd
Serial Number: 00087900

AMENDED PLAN
Ref. A1

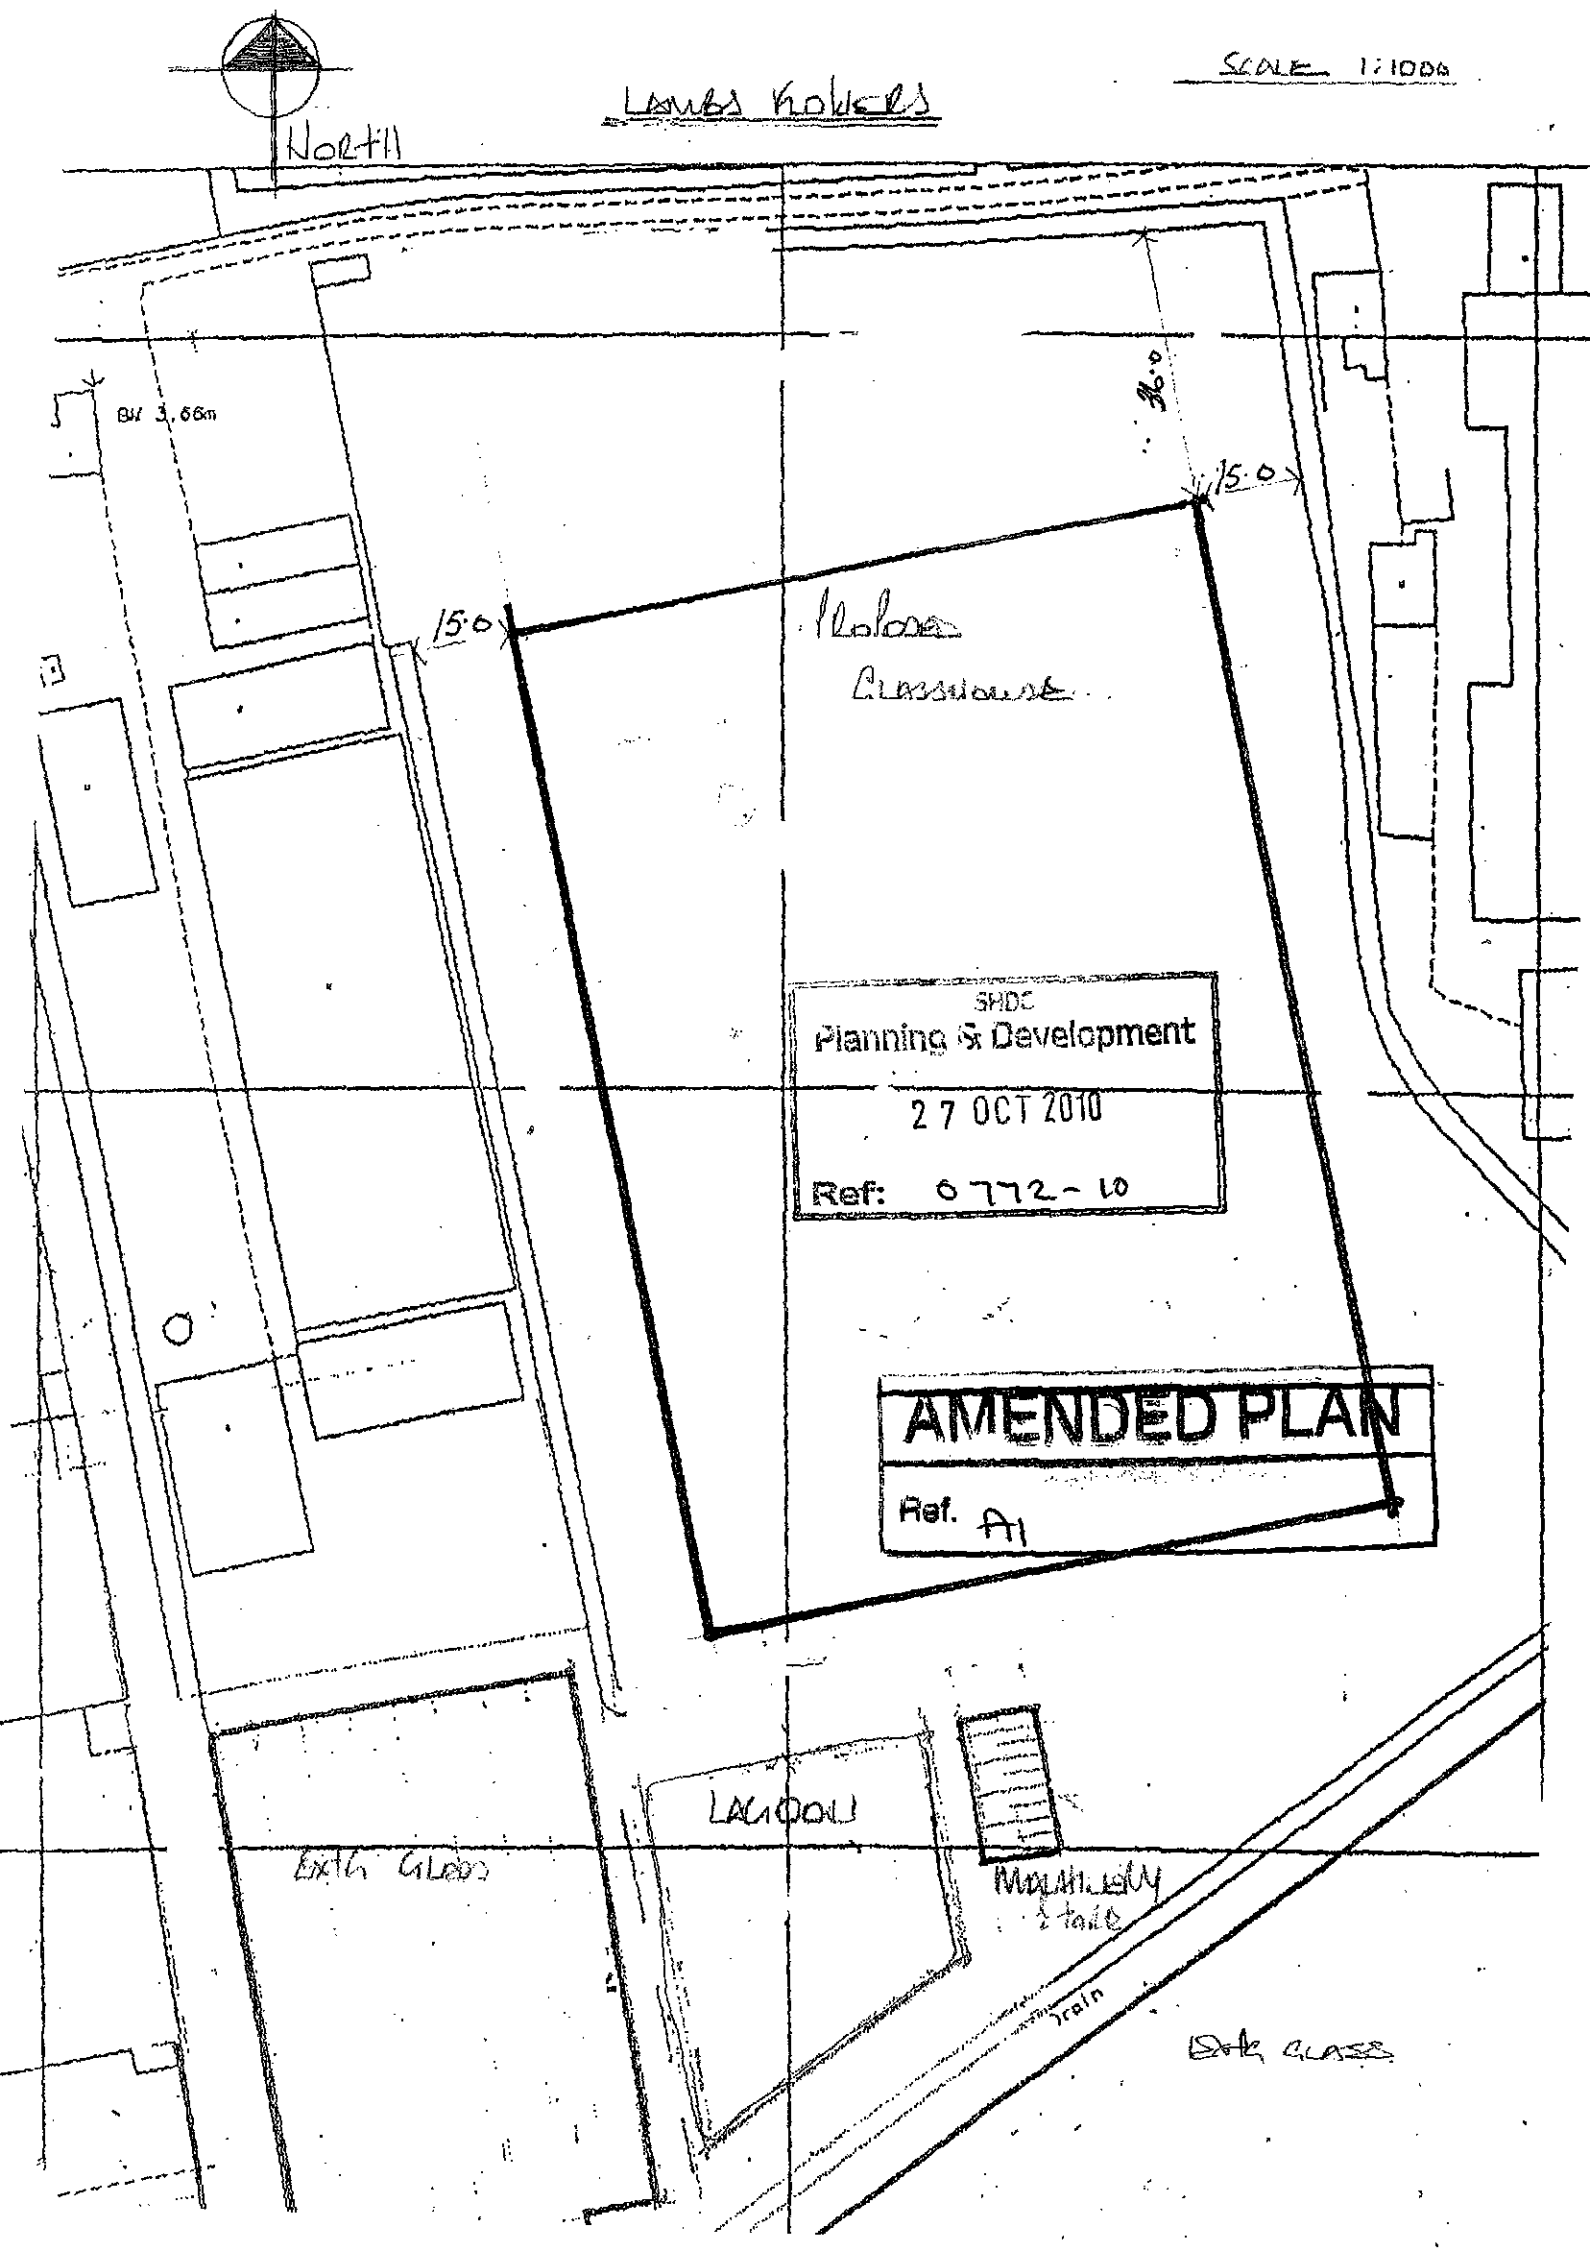

North
Layout Notes
SCALE 1:100@
BW 3.66m
15.0
36.0
15.0
Proposed
Glasshouse
SHDC
Planning & Development
27 OCT 2010
Ref: 0772-10
AMENDED PLAN
Ref. A1
LAGOON
Exist Glass
Existing
Drain
Dark Glass

1No. 9.6m bay

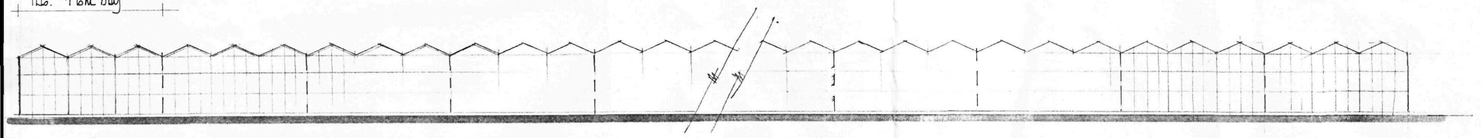





east Maximum of 14No bays of 9.6m

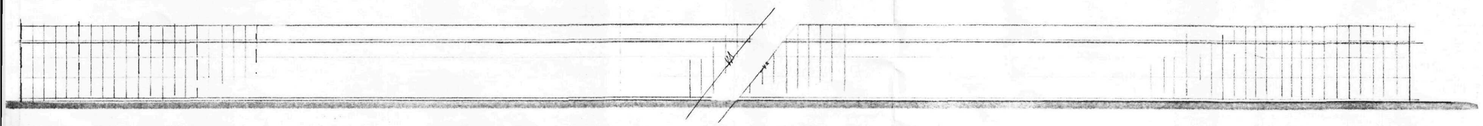

north Maximum of 23No 4.0m sections

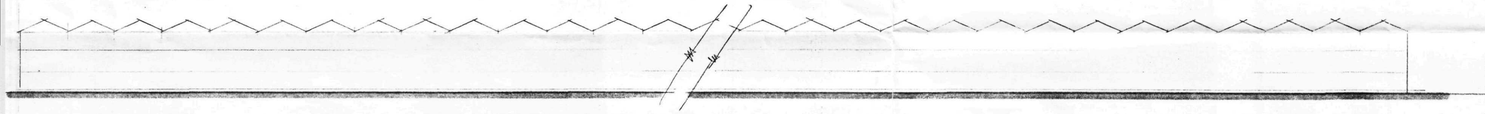

west as east

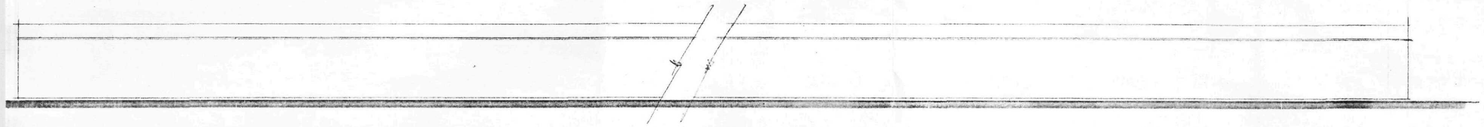

south as north

Rev A- 21-1-10
No of bays & sections reduced.

EAST MIDLANDS
DESIGN ASSOC.

Architectural Consultants

Willow Lodge
Horseshoe Road
Spalding
Lincs
PE11 3JA

Tel/fax :- 01775 767968
Email :- willowlodge@talktalk.net
Mobile 'phone :- 07710815044

Client
Loomes Hobbies

Project
Replace of Polythenes with
Glasshouses at
Head Gate Lane
Pinchbeck
Spalding.

Drawing
Elevations of Glasshouses

AMENDED PLAN
Ref. A1

SHDC
Planning & Development
27 OCT 2010
Ref: 0772-10

Scale
1:200

Date
Sept '10

Drawn
AL

Dwg No.
10/32/01

Rev
a