
Ordnance Survey®

SHDC
Planning & Development
16 SEP 2010
Ref: 0772-10

Siteplan® 1:2500

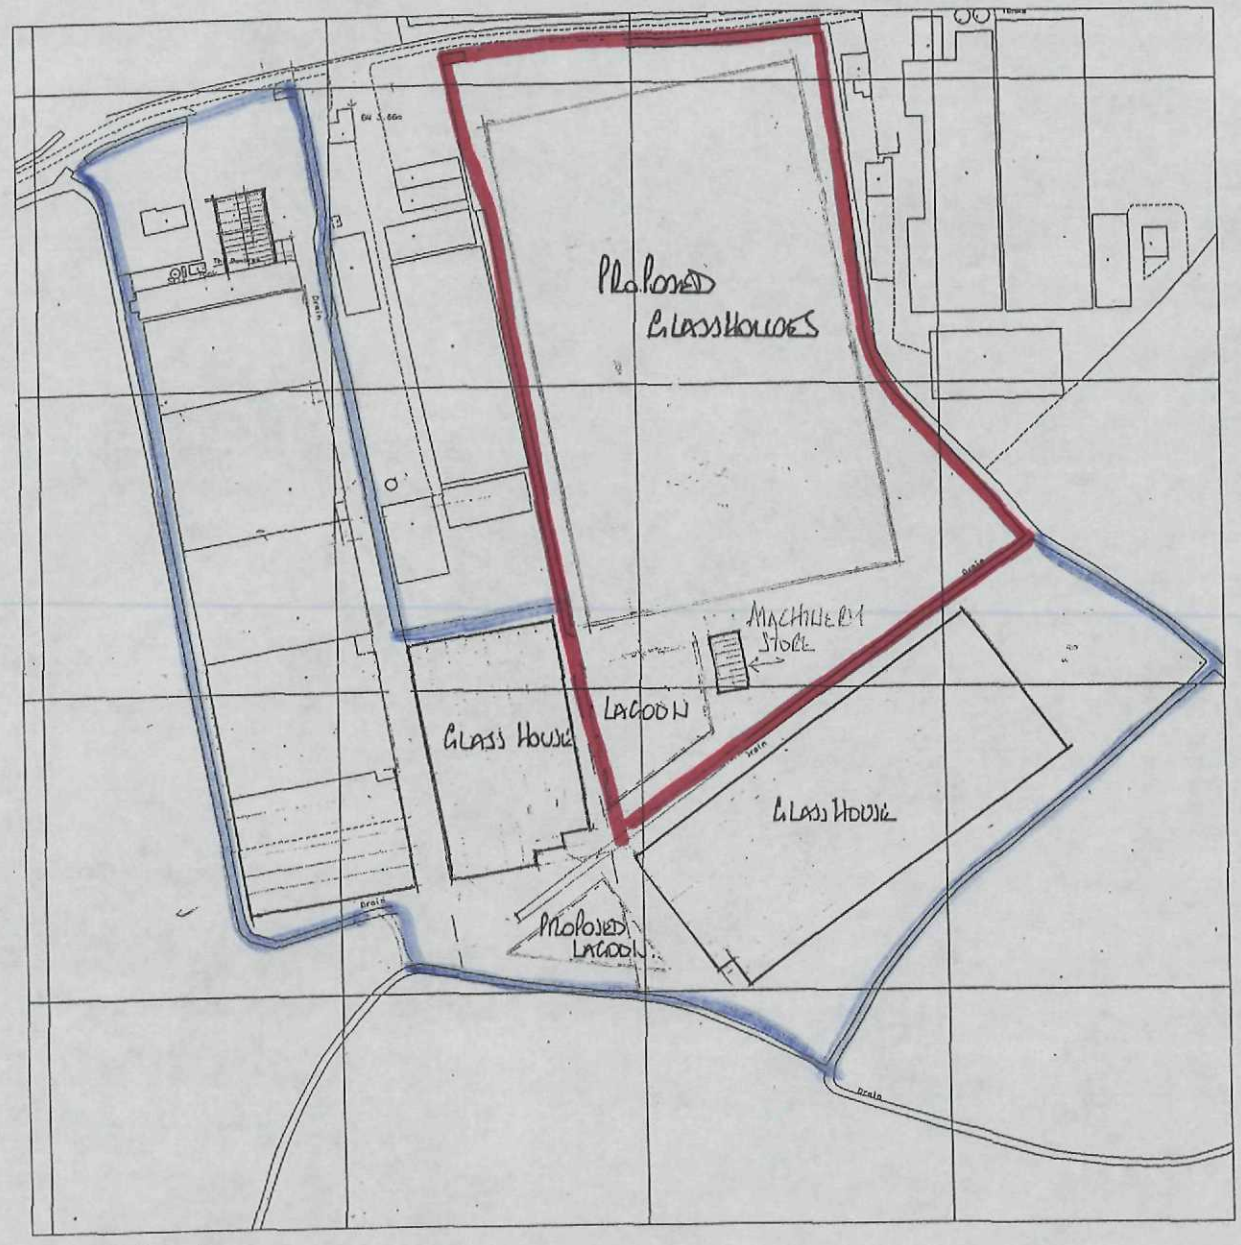

30 15 0 30 60 90 120 150 180
Metres

Produced 13 Apr 2006 from Ordnance Survey digital data and incorporating surveyed revision available at this date. © Crown Copyright 2006.

Reproduction in whole or in part is prohibited without the prior permission of Ordnance Survey.

Ordnance Survey and the OS symbol are registered trade marks and Siteplan a trade mark of Ordnance Survey, the national mapping agency of Great Britain.

N


Centre Coordinates: 525493 327023

National Grid sheet reference at centre of this Siteplan: TF2527


Supplied by: Bookmark Spalding Ltd
Serial Number: 00087900


SCALE 1:1000
LAMBS HOLDERS
North
BW 3.66m
Planning
16 SEP 2010
Ref: 0772-10
LAGOON
EXTG GLASS
Main Gate
train
EXTG GLASS


1No. 9.6m bay

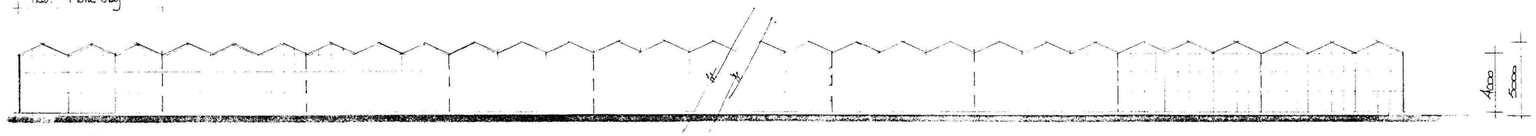


east maximum of 18No bays of 9.6 m

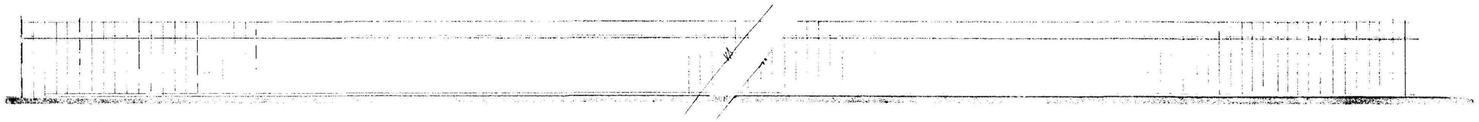

north maximum of 26 No 4.0m sections

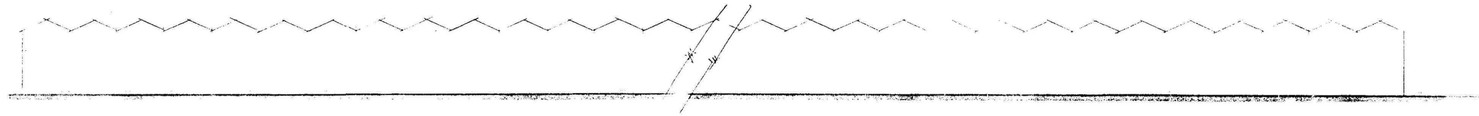

west as east

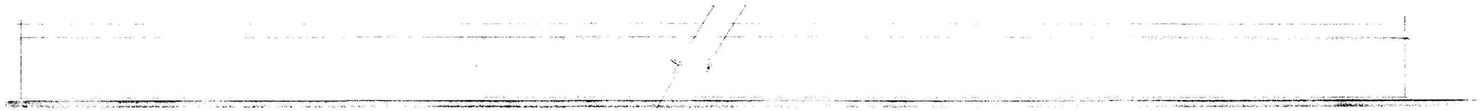

south as north

0772 - 10

EAST MIDLANDS
DESIGN ASSOC.

Architectural Consultants

Willow Lodge
Horseshoe Road
Spalding
Lincs
PE11 3JA

Tel/fax :- 01775 767968
Email :- willowlodge@talktalk.net
Mobile 'phone :- 07710815044

Client
Lawns Nobles

Project
Replace of Poly Tunnels with Glasshouses at Heath Gate Lane, Pinchbeck, Spalding.

Drawing
Elevations of Glasshouses

Scale
1:200

Date
Sept '10

Drawn
AL

Dwg No.

Rev

10/32/01