
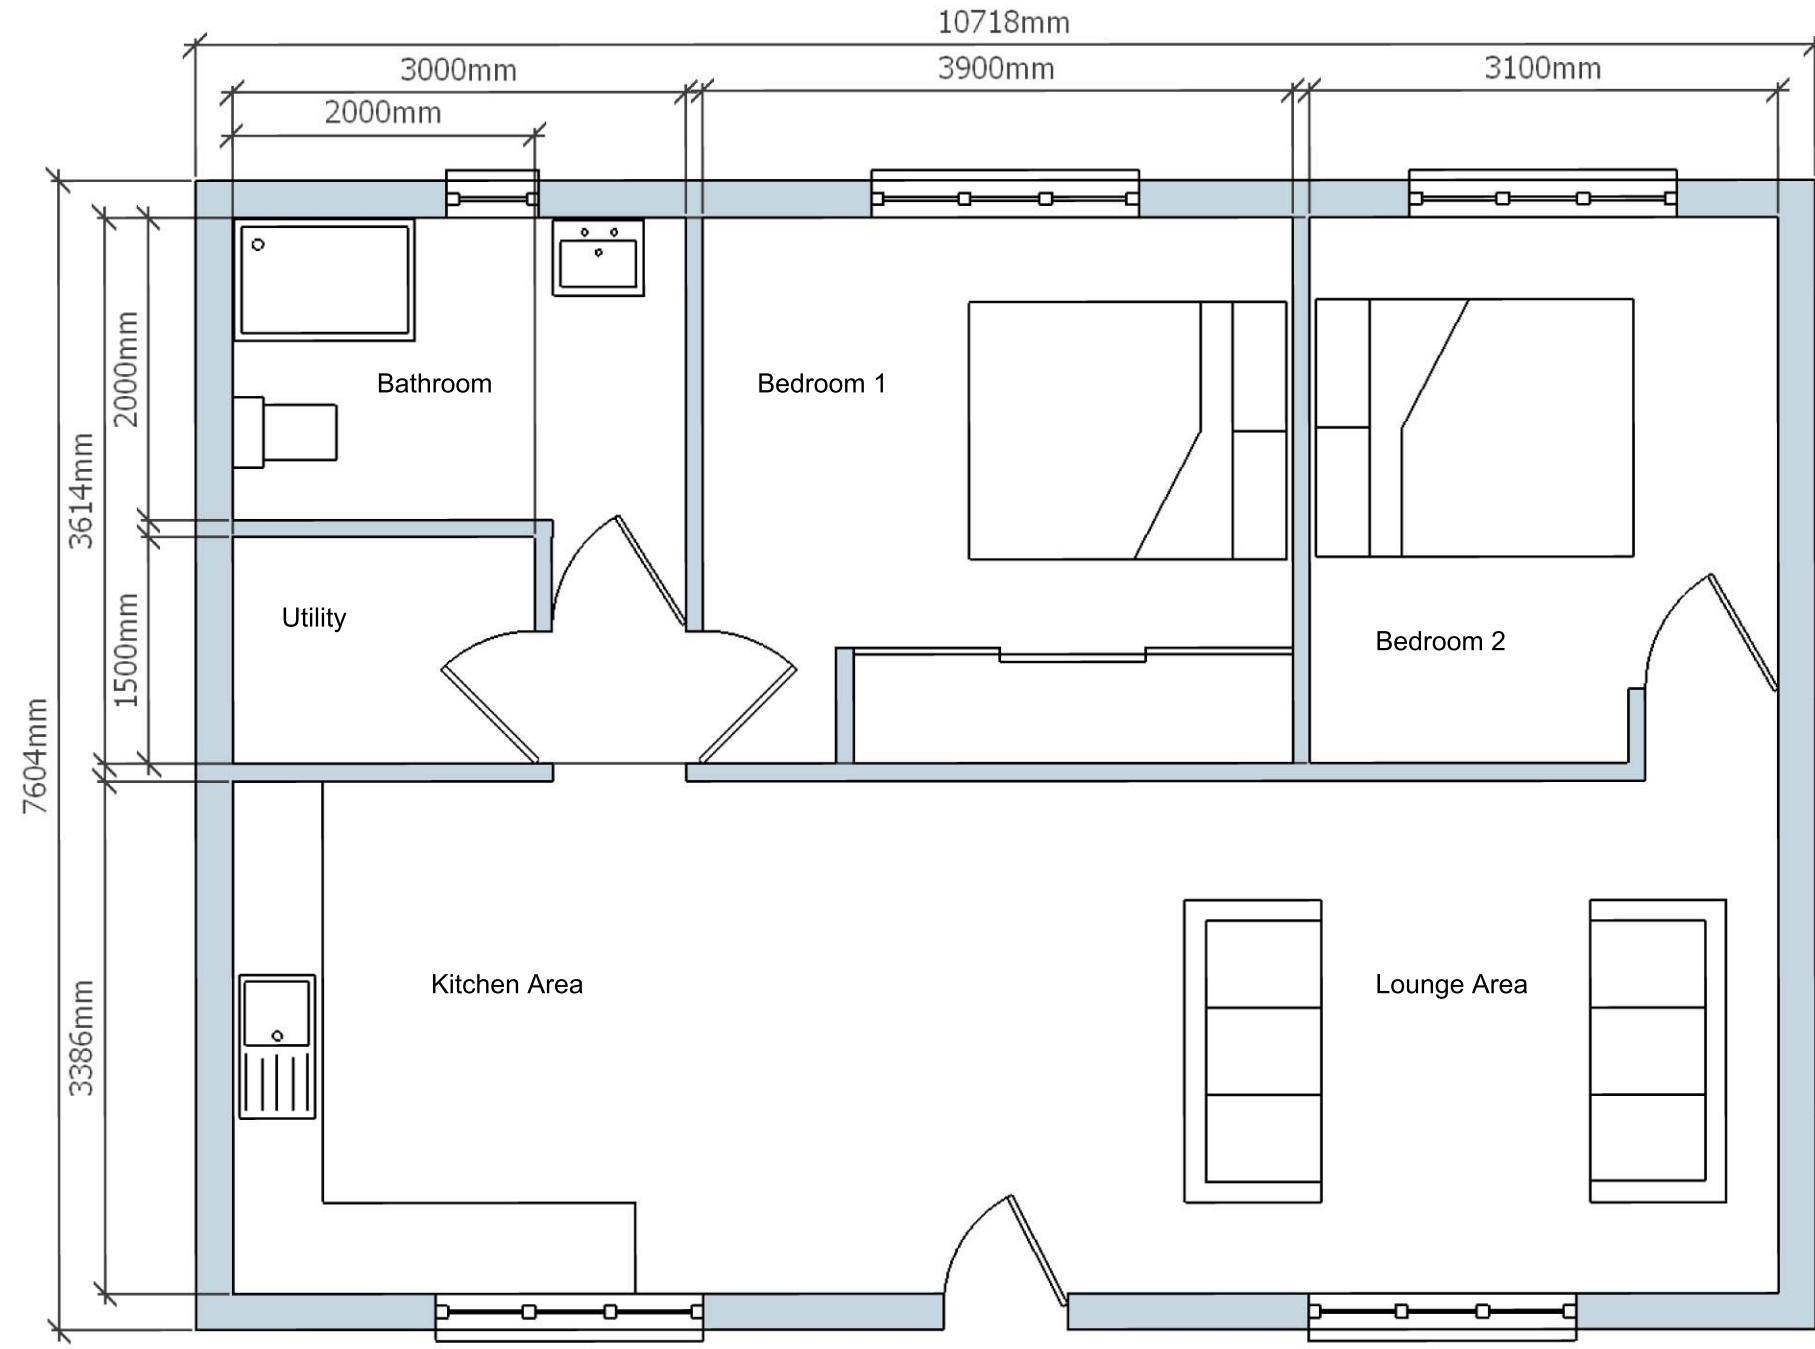


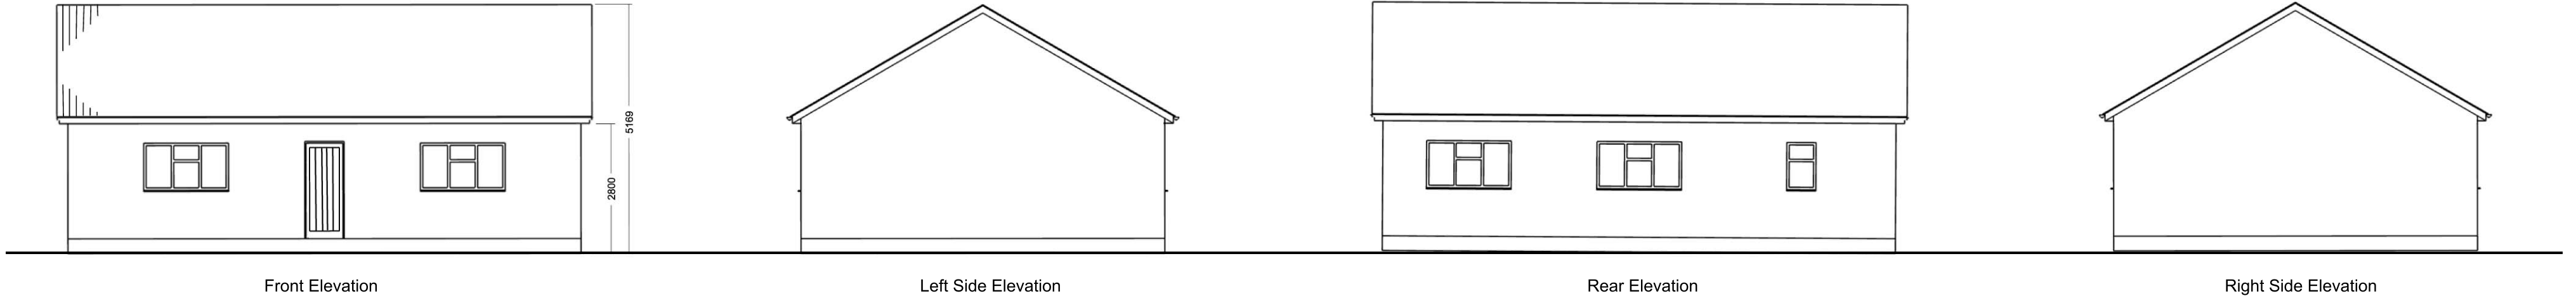

|                                                                                                |                        |                  |     |  |
|------------------------------------------------------------------------------------------------|------------------------|------------------|-----|--|
| Project<br><br>Rivett House<br>Langhole Drove<br>Pinchbeck<br>PE11 3XP<br><br>Ref: H14-0189-15 |                        |                  |     |  |
| Drawing<br><br>Single Storey Annex<br>Floor Plan and Elevations                                |                        |                  |     |  |
| Date<br>28/07/2016                                                                             | Scale<br>1:100/1:50@A2 | Drn No<br>AB-04A | Rev |  |