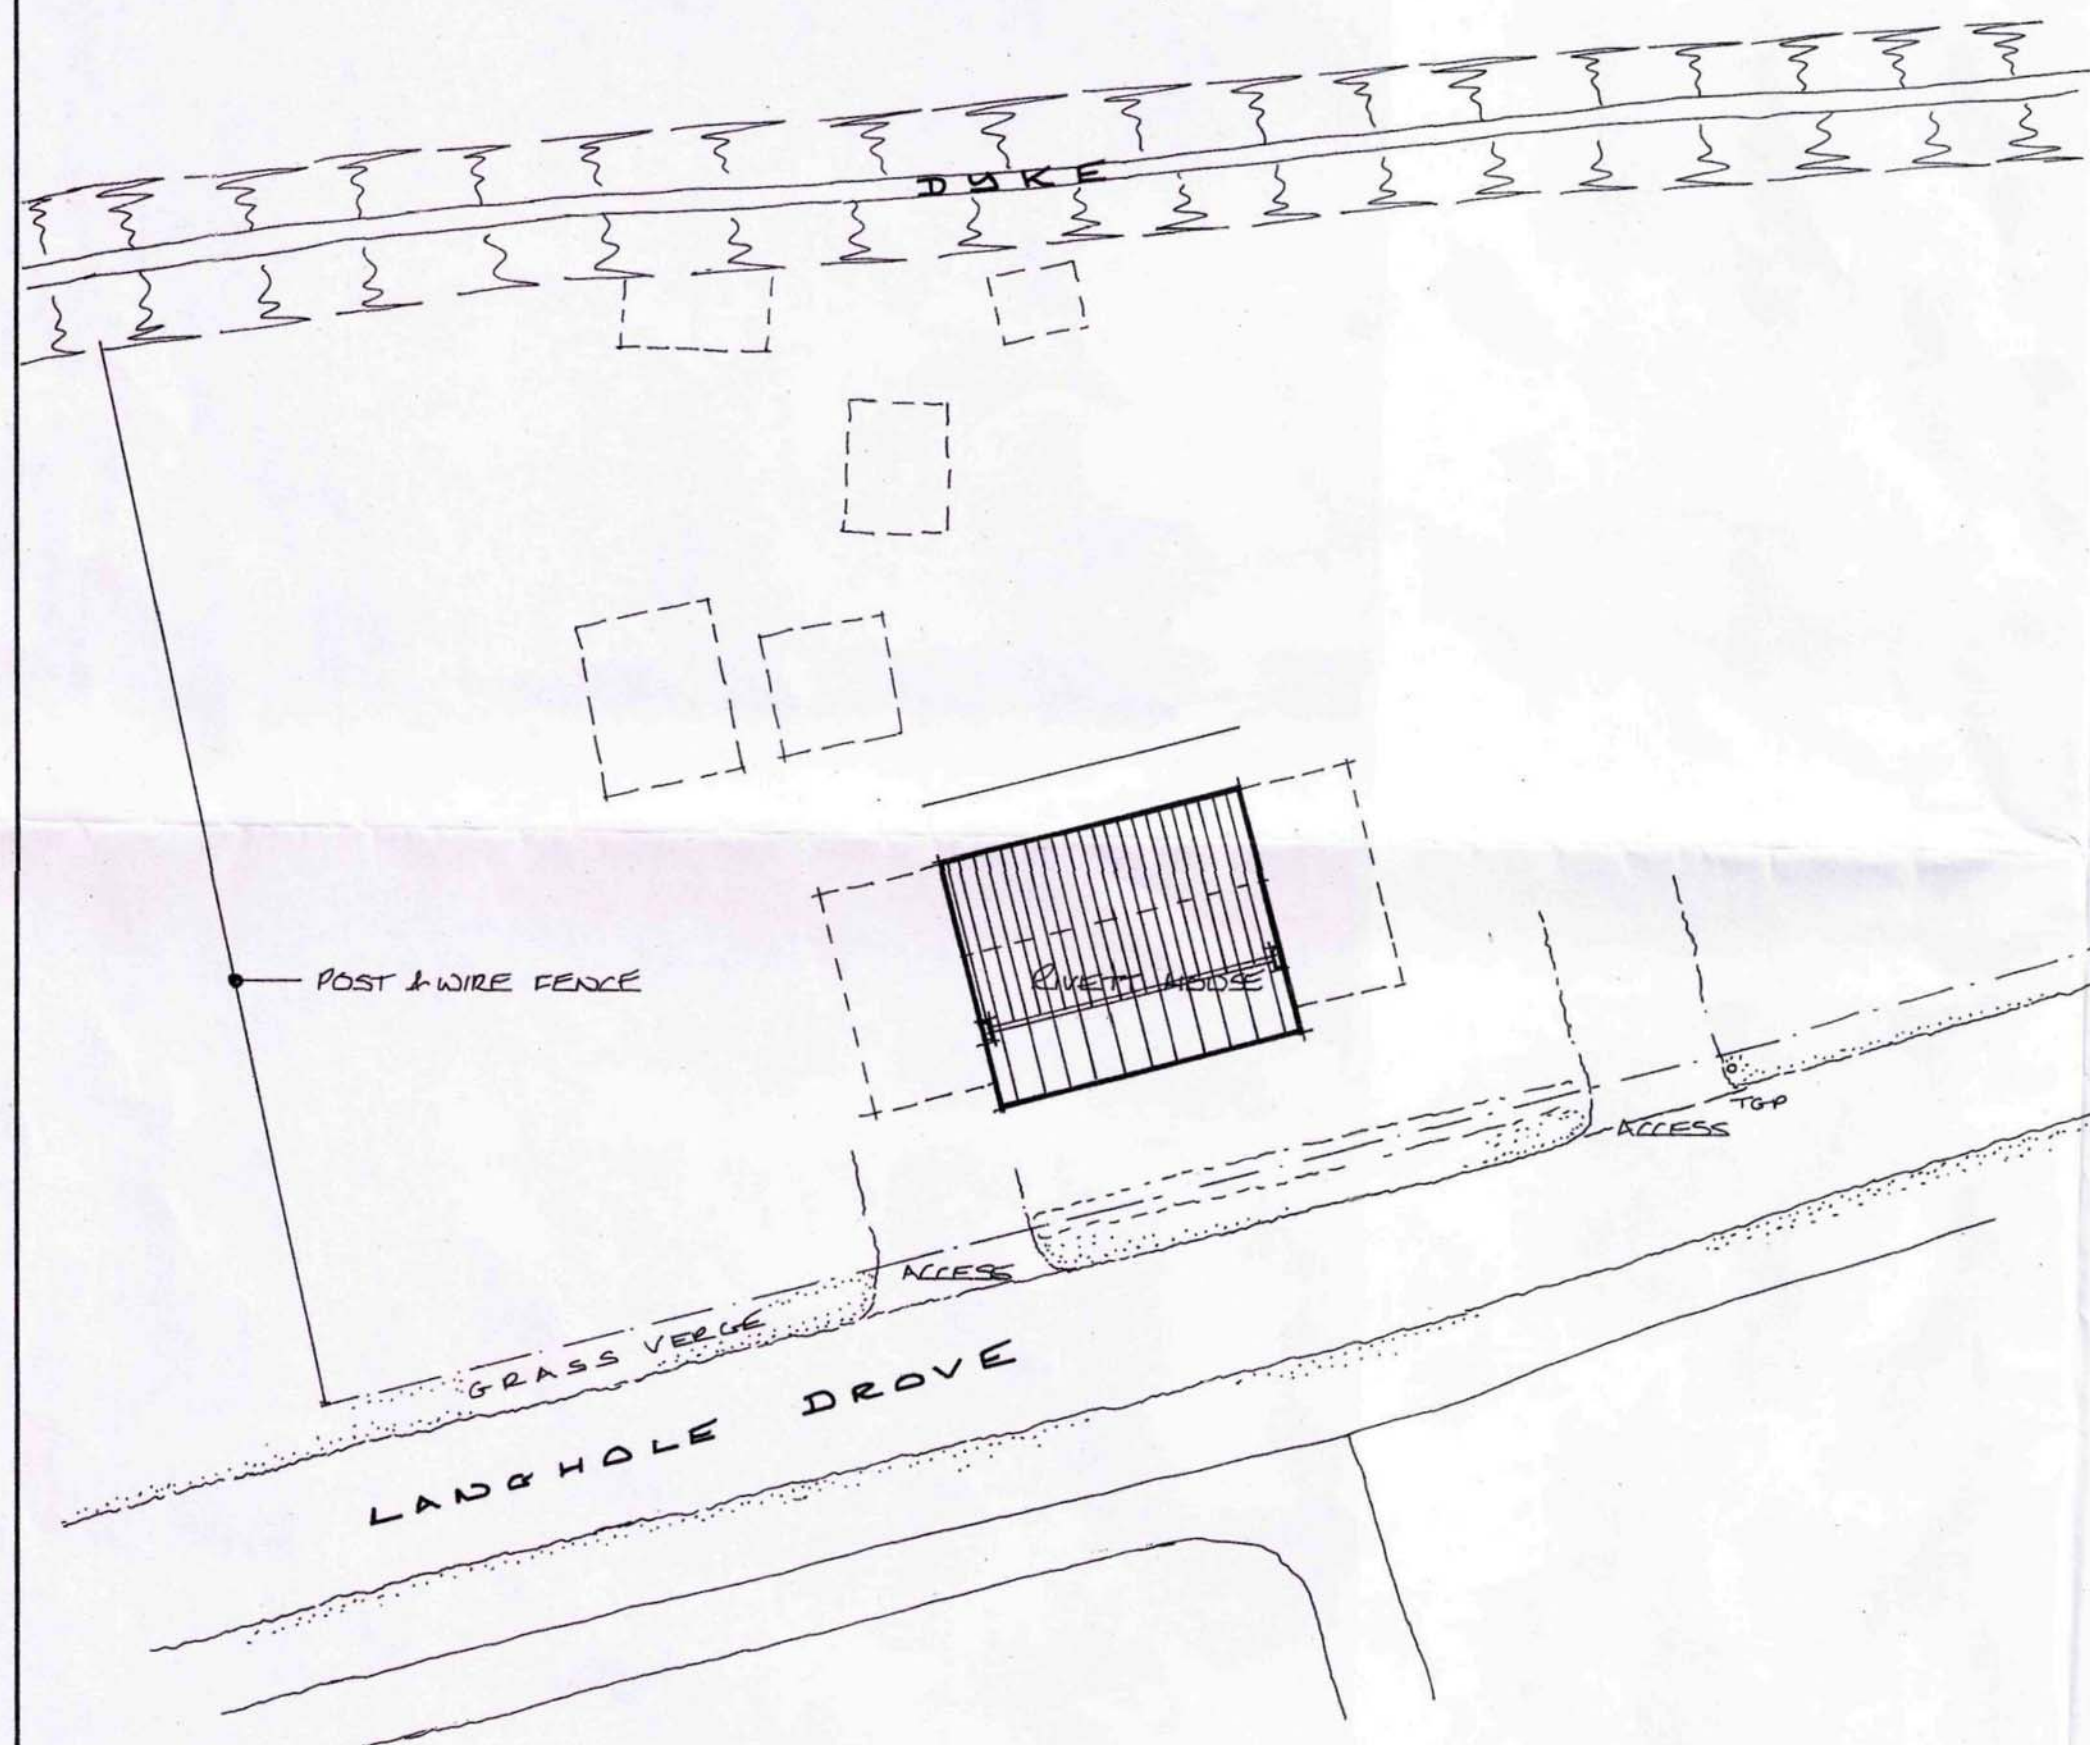


E 28/07/16 Garage & Flat replaced by single storey 2 bed annex
 D 14/7/15 POSITION REVISED
 C 15/6/15 GARAGE REVISED

A		EXTENSION SIZE REDUCED FOR PLANNING			
rev	date	Copyright reserved	Do not scale	All dimensions to be checked on site	
Project					
ALTERATIONS AND EXTENSION TO RIVETT HOUSE LANGHOLE DROVE, PINCHBECK					
Drawing					
EXISTING AND PROPOSED SITE PLAN		Date	Scale	Job No	Dm No
		20/04/14	1:200 @ A2		AB-02
					Rev E