
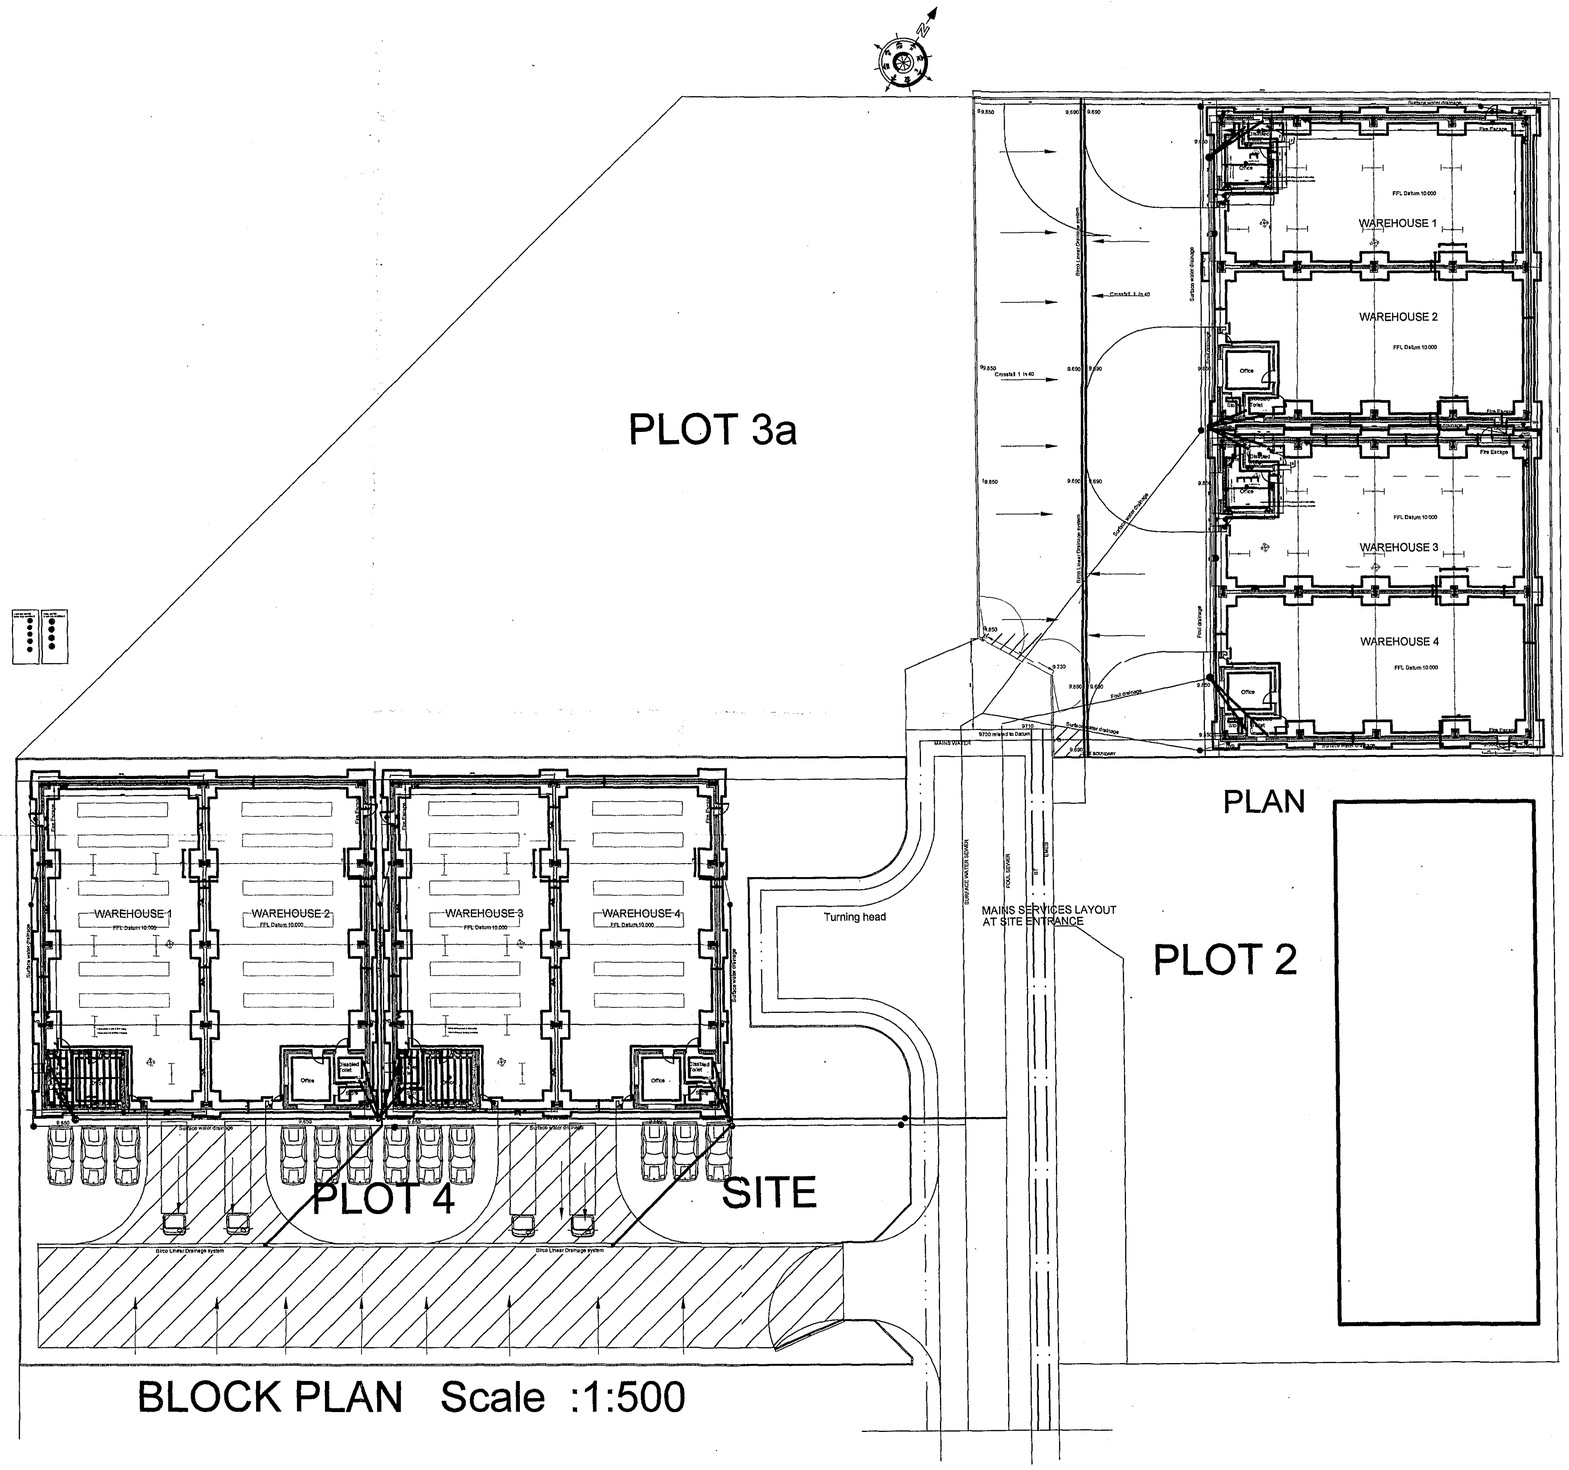


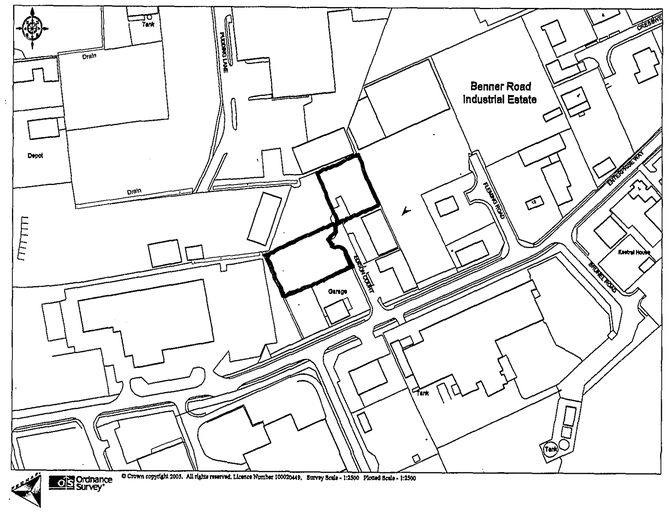

SHDC
Planning & Development
- 9 JUN 2005
Ref: 0778/05

DETERMINED PLAN

JOHN D LYNCH
partnership
CHARTERED ARCHITECTS

Client:
BDM Estates

Project:-
Warehousing Units at Plot 4 Eddison Court, Spalding

Drawing:-
Block & Location Plans

Date :	*Drawn*
Mar 2005	**JDL**
Job No. **1541A**	*Drawing No.* **WD/1**
1:200 & 1:2500	*Revision No.*