
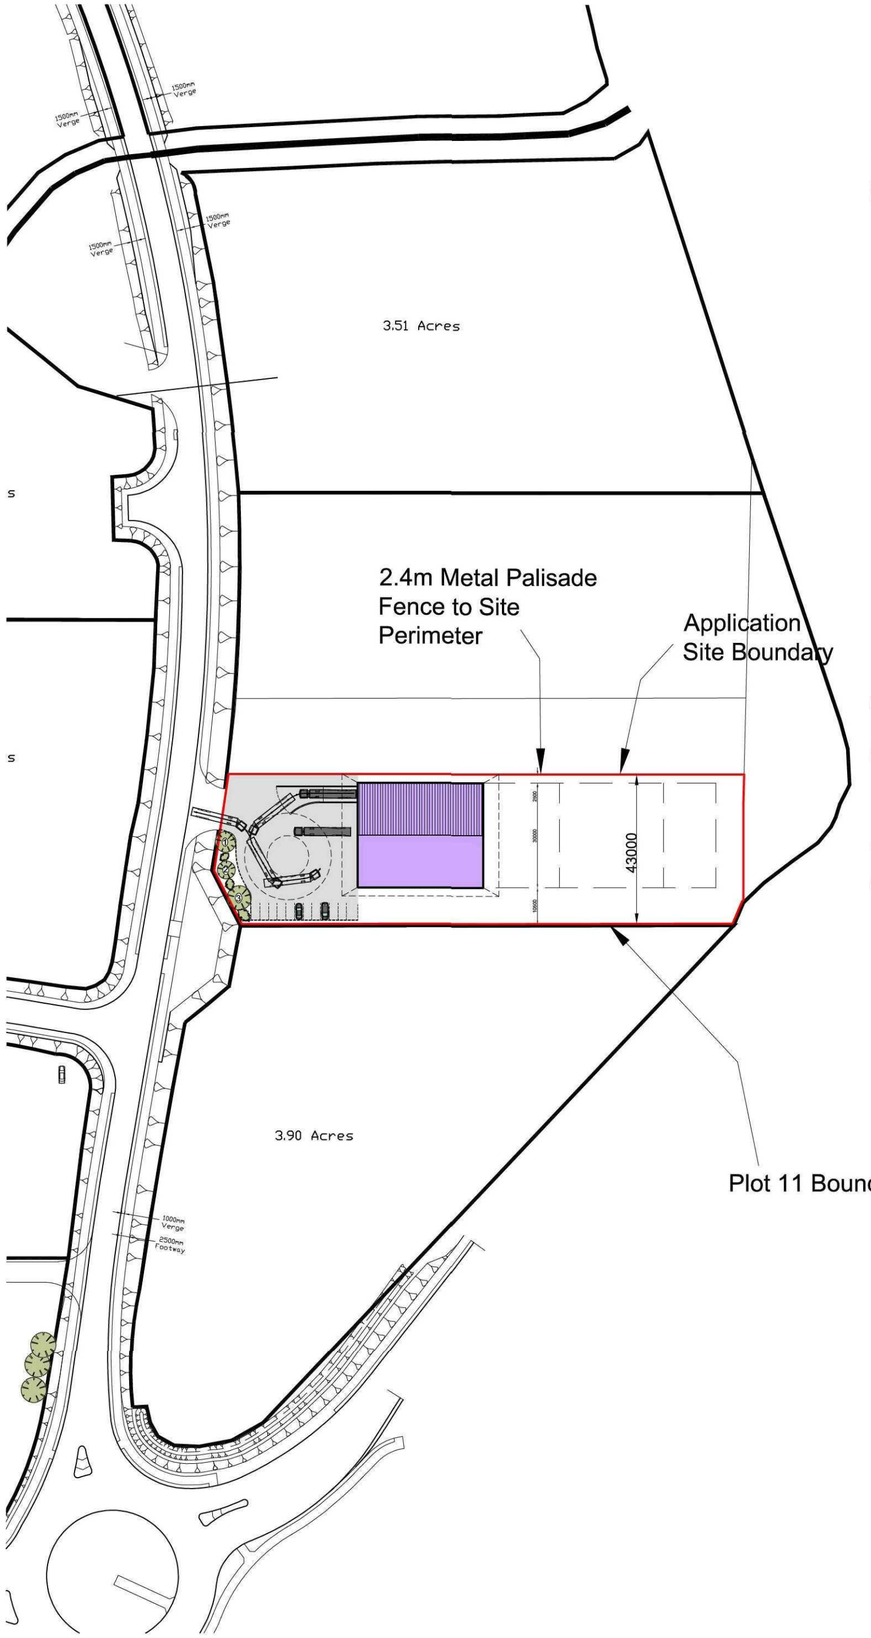


Site Location Plan Scale 1:1250

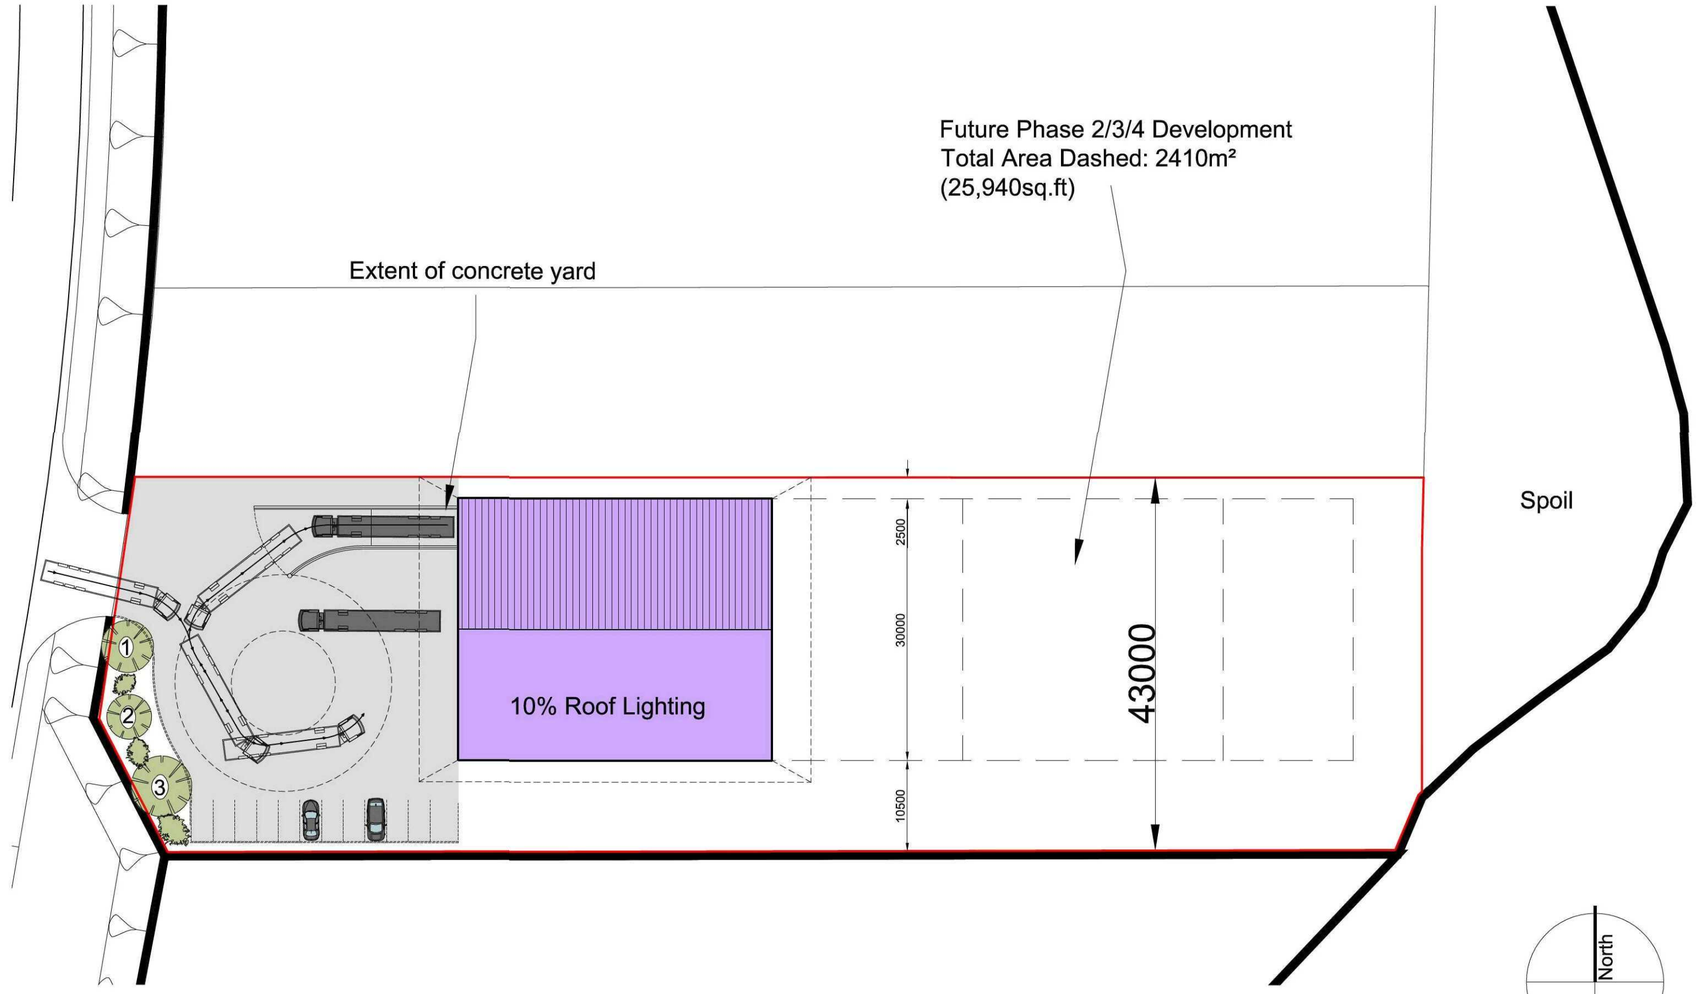

Block Plan Scale 1:500

Landscaping Schedule

1 — Sorbus aria 'Lutescens'
1.8m - 2.4m Standard Tree
Rabbit Guards
2 x Tree Ties
1x Stake

2 — Prunus Cerasofera 'Nigra'
1.8m - 2.4m Standard Tree
Rabbit Guards
2 x Tree Ties
1x Stake

3 — Punus Maacki
1.8m - 2.4m Standard Tree
Rabbit Guards
2 x Tree Ties
1x Stake

Under Planted With Shrubs
90/100 shrubs.
Shrub Shelter & 1 Stake per shrub
- 2 x Berberis
- 2 x Escallonia
- 2 x Cotoneaster

Amendments
a) 29.07.15 - Landscaping Added to Drawing
b) 29.07.15 - Concrete Yard Reduced for Landscaping Purposes
c) 30.07.15 - Boundary Line Amended - Building Position Moved
d) 11.08.15 - Yard Levels amended
e) 21.08.15 - Boundary Line amended

sda
Steven Dunn Architects Ltd
Architects, Planning Consultants, Project Managers
Tel: 01526 860 757
Fax: 01526 861 575
E-mail:steve@sdarch.co.uk
Hadleigh House, High Street, Walcott, Lincoln LN4 3SN

PROJECT DETAILS

Proposed Packaging Warehouse at Elsoms Way, Spalding, Lincolnshire, PE11 3JG

CLIENT
H. L. Hutchinson Ltd

DRAWING TITLE
Proposed Site Location and Block Plan

DATE	DRAWN
June 2015	A.R
SCALE	DRNG No.
1:1250 & 1:500@A2	2349-A2-07e

Copyright: This drawing and its entire contents are protected under the Copyright (Designs and Patents) Act 1990, and no portion shall be copied, duplicated, or otherwise reproduced and/or transmitted by any means whatsoever, without the prior written consent of the Author. Do Not scale from this drawing. Work to figured dimensions only. All dimensions are to be checked on site prior to commencement of works. Any discrepancies must be brought to the attention of the Architect prior to commencement of works on site.