


Section A-A (Retaining Wall East)

Scale 1:500

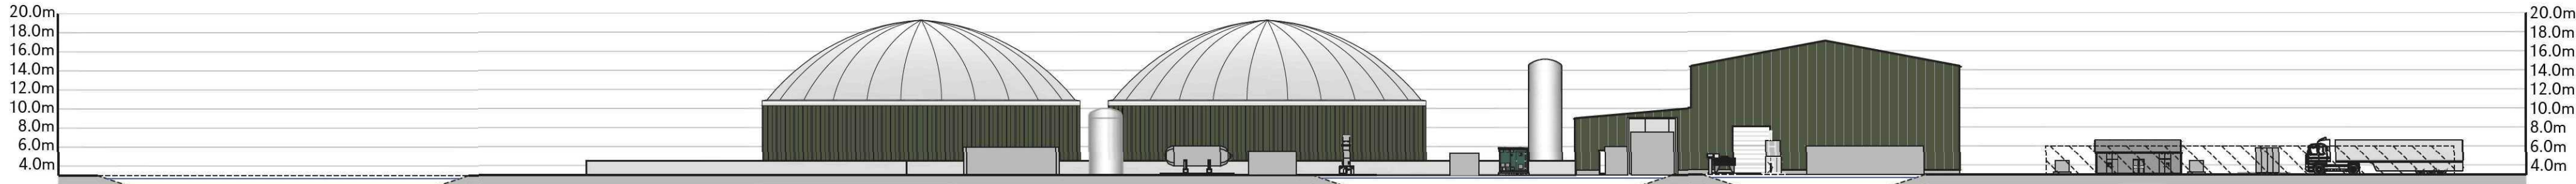


Section C-C (Retaining Wall West)

Scale 1:500





Section B-B (South)

Scale 1:500

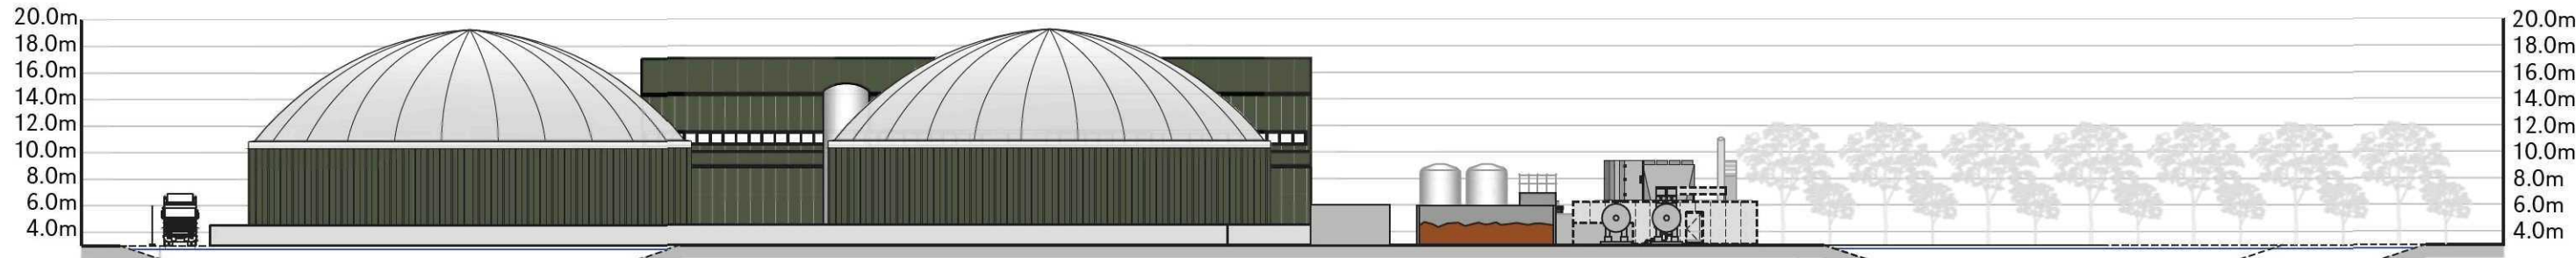

Section D-D (North)


Scale 1:500

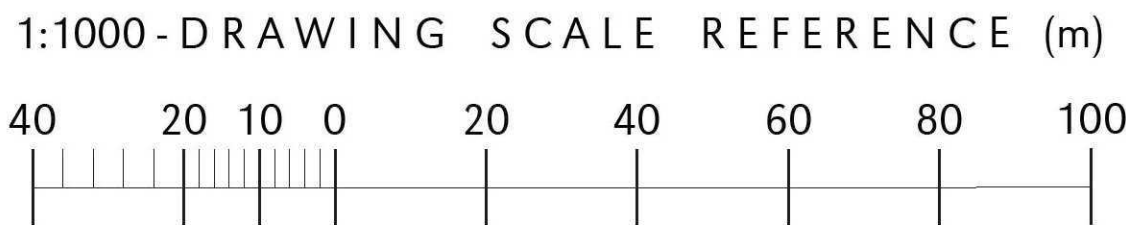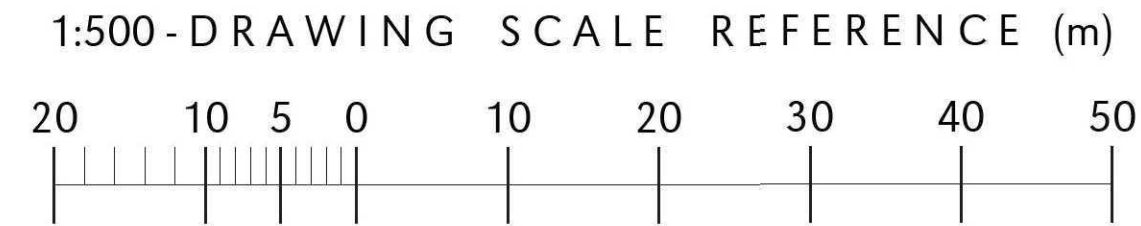

This drawing and the works depicted thereon are the copyright of Plandescil Consulting Engineers Ltd. Unauthorised reproduction infringes copyright.

Note:

1. All Dimensions noted are in Metres (m) U.N.O
2. All Levels noted are in Metres (m) Above Ordnance Datum (AOD)
3. Do not scale from this drawing, if dimensions are not clear ask
4. This document has been created in accordance with Plandescil Ltd Terms & Conditions along with the scope of works provided by the client to Plandescil. Any use of this document other than for its original purpose is prohibited, Plandescil accept no liability for any third party uses of this document
5. Plandescil Ltd to be immediately notified of any suspected omissions or discrepancies
6. This drawing is to be read in conjunction with all other relevant documents relating to the project
7. To be read in conjunction with Plandescil Drawing 19597/003 - Proposed Site Layout
8. All Dimenions & Heights are approximate, Subject to Final Design by Process Provider
9. Position of Buildings for Illustrative Purposes Only

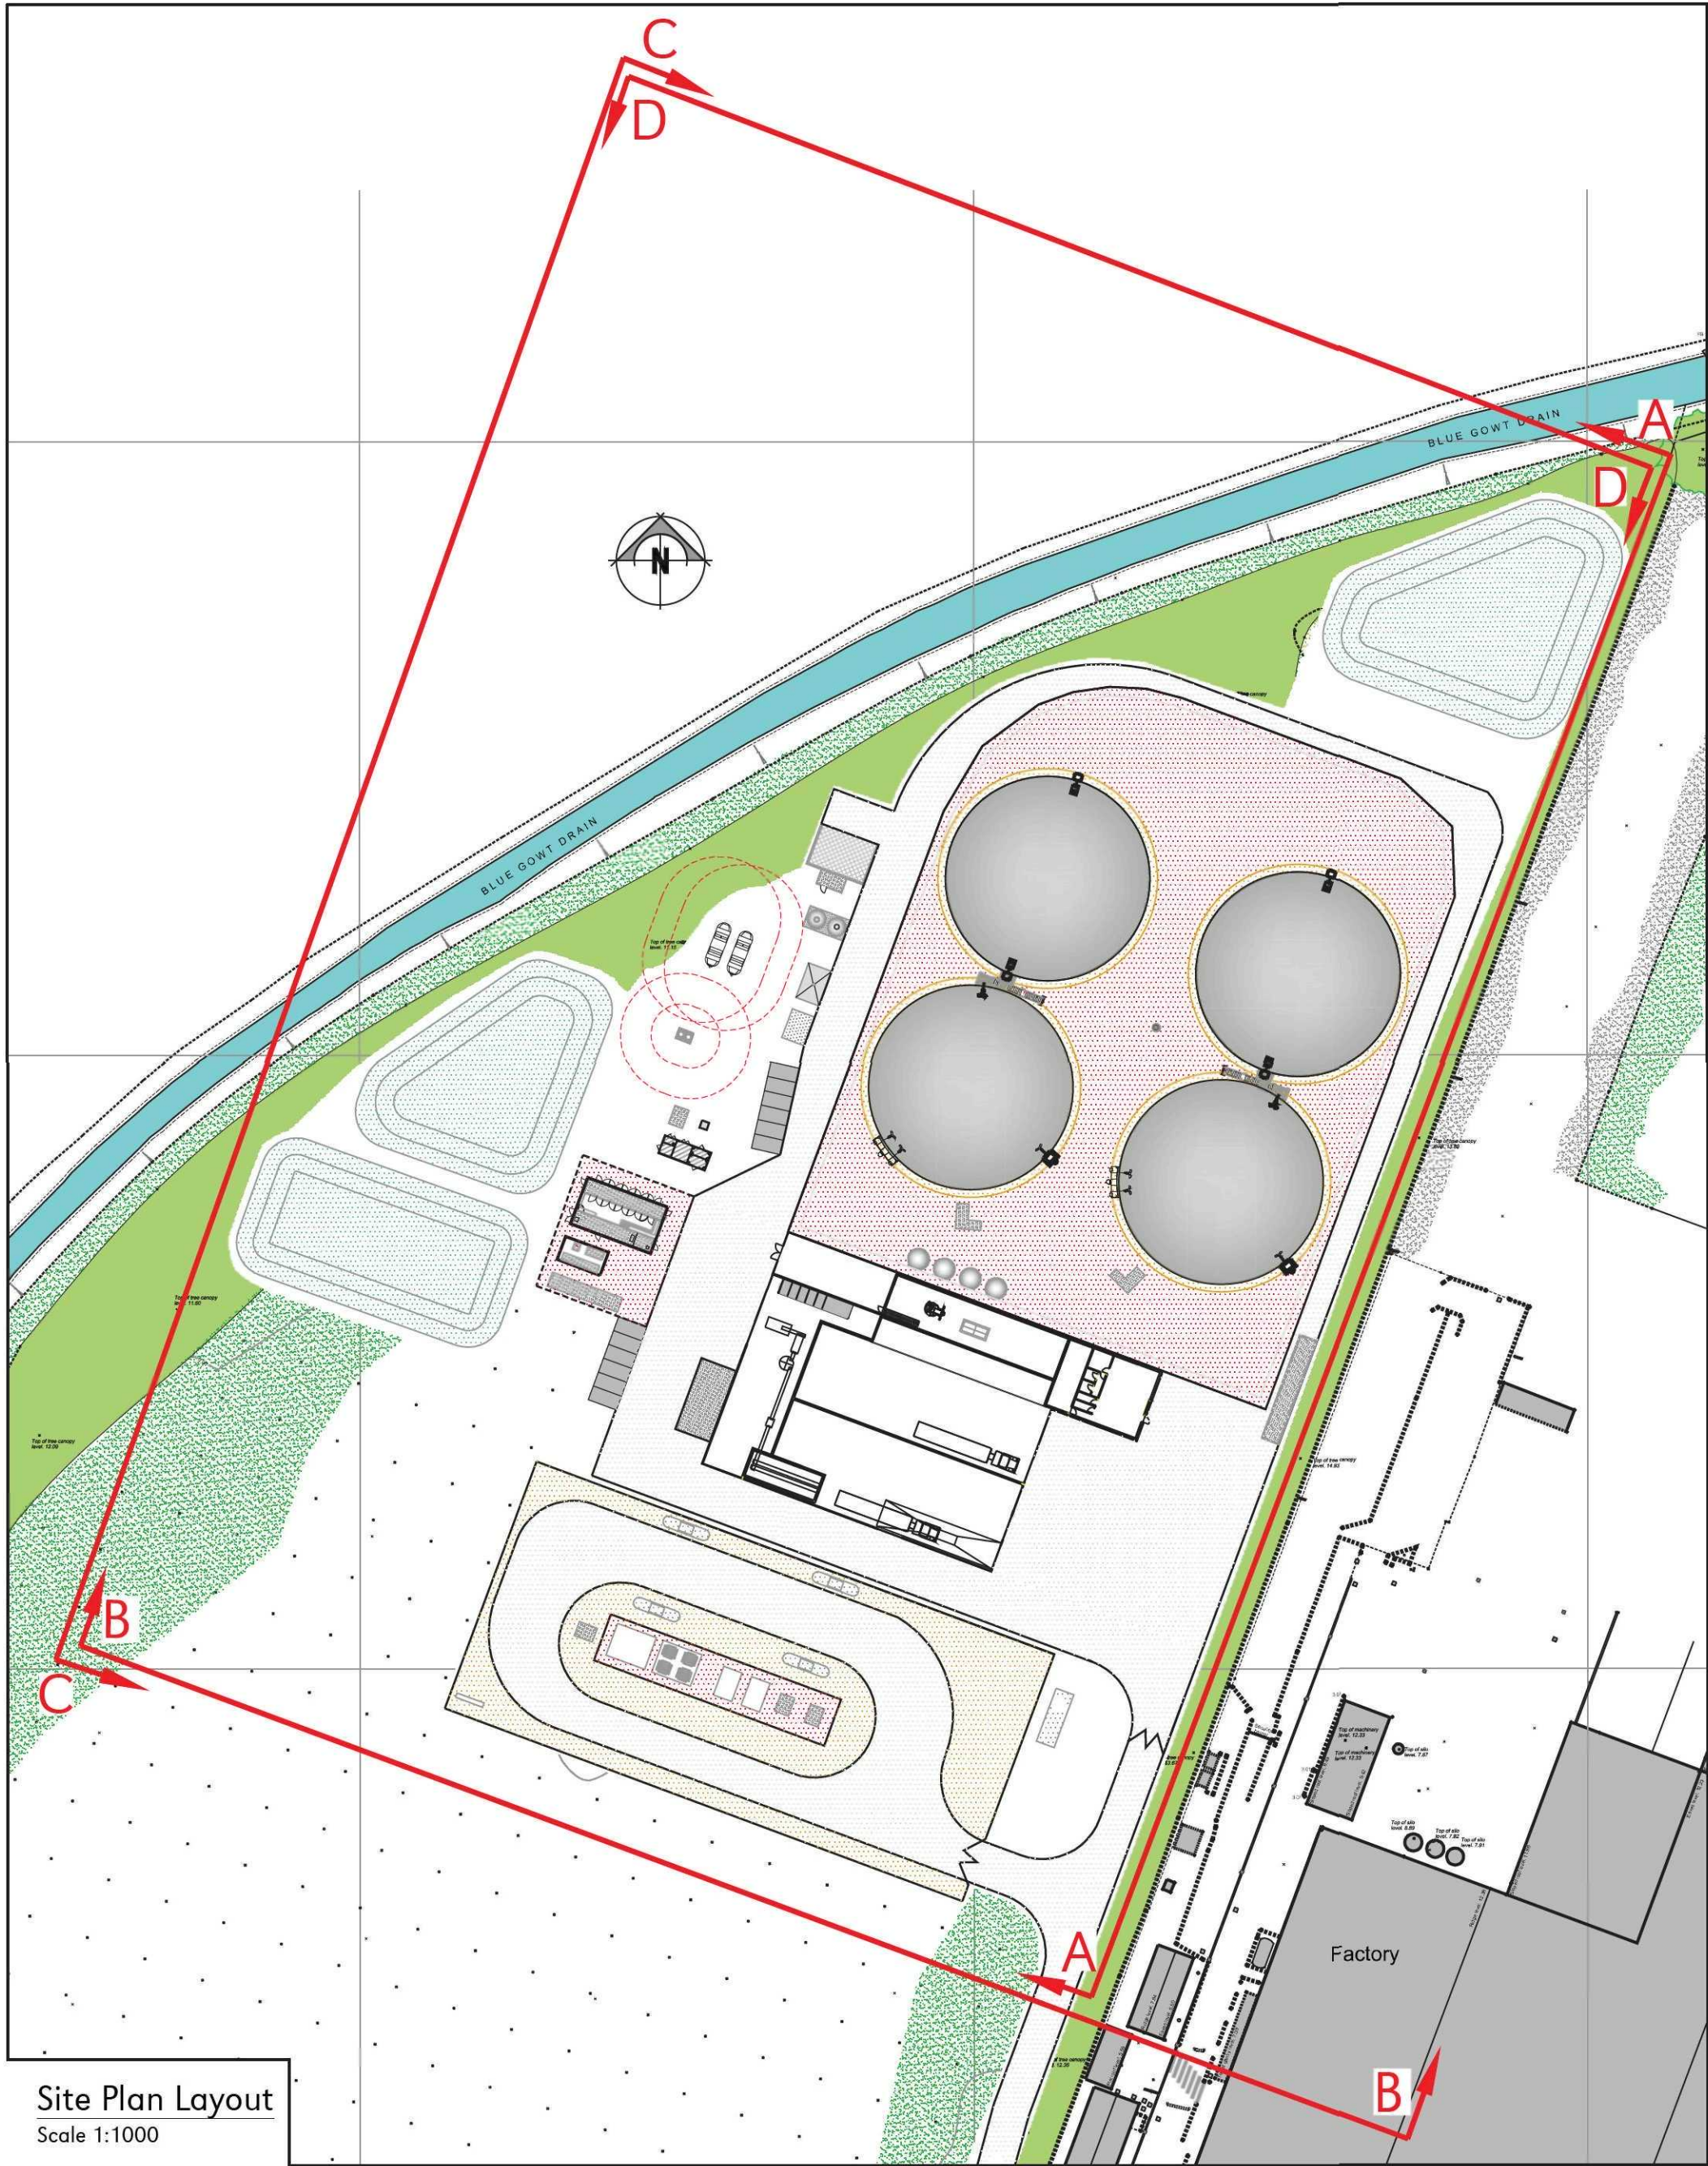

C	01-06-15	RPS	Amendments to Plant Locations
B	14-04-15	IGC	Storage Lagoons/Gas Flare relocated
A	25-03-15	RPS	Technical Building Rotated along East/West axis
0	13-03-15	RPS	First Issue
Rev	Date	Chkd	Description

plandescil
consulting engineers

Connaught Road Attleborough Norfolk NR17 2BW
Telephone: (01953) 452001 Fax: (01953) 456955
E-mail: pdc@plandescil.co.uk www.plandescil.co.uk

civil•structural•environmental•surveying

Client

Envitec

Project

Proposed AD Plant
Spalding
Lincolnshire

Drawing Title

Proposed Site Cross Sections

Scale	U.N.O.	Date	Drawn By
As Noted (A1)		March 2015	CMH
19597/005			Rev C