



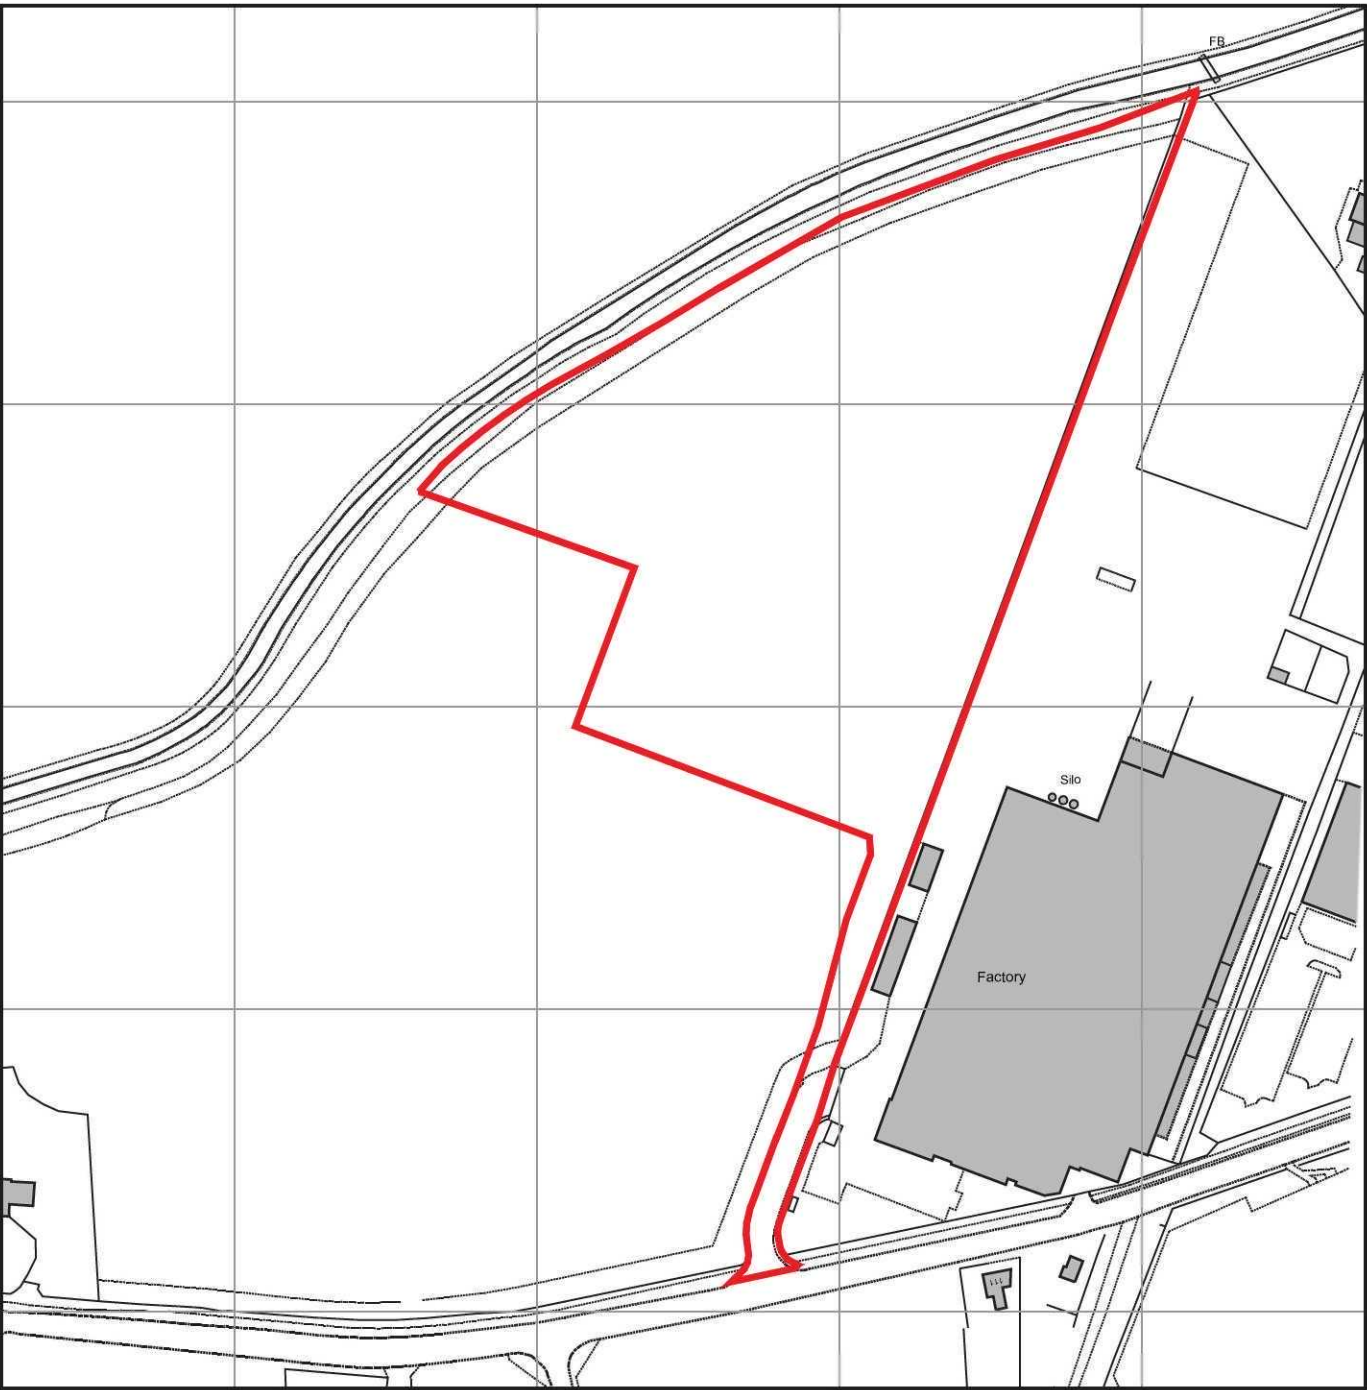

Ordnance Survey Location Plan
Scale: 1:2500

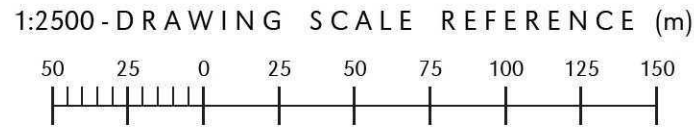

This drawing and the works depicted thereon are the copyright of Plandescil Consulting Engineers Ltd. Unauthorised reproduction infringes copyright.



Site Location Plan 2
Scale: NTS



Site Location Plan 1
Scale: NTS

- Note:
1. All Dimensions noted are in Metres (m) U.N.O
 2. Do not scale from this drawing, if dimensions are not clear ask
 3. This document has been created in accordance with Plandescil Ltd Terms & Conditions along with the scope of works provided by the client to Plandescil. Any use of this document other than for its original purpose is prohibited, Plandescil accept no liability for any third party uses of this document
 4. Plandescil Ltd to be immediately notified of any suspected omissions or discrepancies
 5. This drawing is to be read in conjunction with all other relevant documents relating to the project
 6. Nearest Postcode: PE11 3UF

Ordnance Survey[®]
Sitemap Data[®]

This product contains data surveyed at one or more of the following scales: 1/1250, 1/2500 & 1/10000

The representation of a road, track or path is no evidence of a right of way. The alignment of tunnels is approximate

Heights are given in metres above Datum.

Produced February 2015 from Ordnance Survey digital data and incorporating surveyed revision available at this date

This Site map product does not contain all recorded map information.

This map is reproduced from Ordnance Survey material with the permission of Ordnance Survey on behalf of the Controller of Her Majesty's Stationery Office © Crown copyright. Unauthorised reproduction infringes Crown Copyright and may lead to prosecution or civil proceedings.

Licence No. AL100020033.

LEGEND:

— Site Boundary - 3.20ha

FOR PLANNING				
B	14-05-15	RPS	Site Boundary Area Amended	
A	29-04-15	IGC	Site Boundary Amended to Include Access to B1180	
O	17-04-15	CMH	First Issue	
Rev	Date	Chkd	Description	

plandescil
consulting engineers

Connaught Road Attleborough Norfolk NR17 2BW
Telephone: (01953) 452001 Fax: (01953) 456955
E mail: pdc@plandescil.co.uk www.plandescil.co.uk

civil•structural•environmental•surveying

Client
EnviTec Biogas

Project
**Proposed AD Plant,
Spalding
Lincolnshire**

Drawing Title
Site Location Plan

Scale	U.N.O.	Date	Drawn By
1:2500 (A3)		April 2015	RPS
Drawing No.	19597/101	Rev	B