
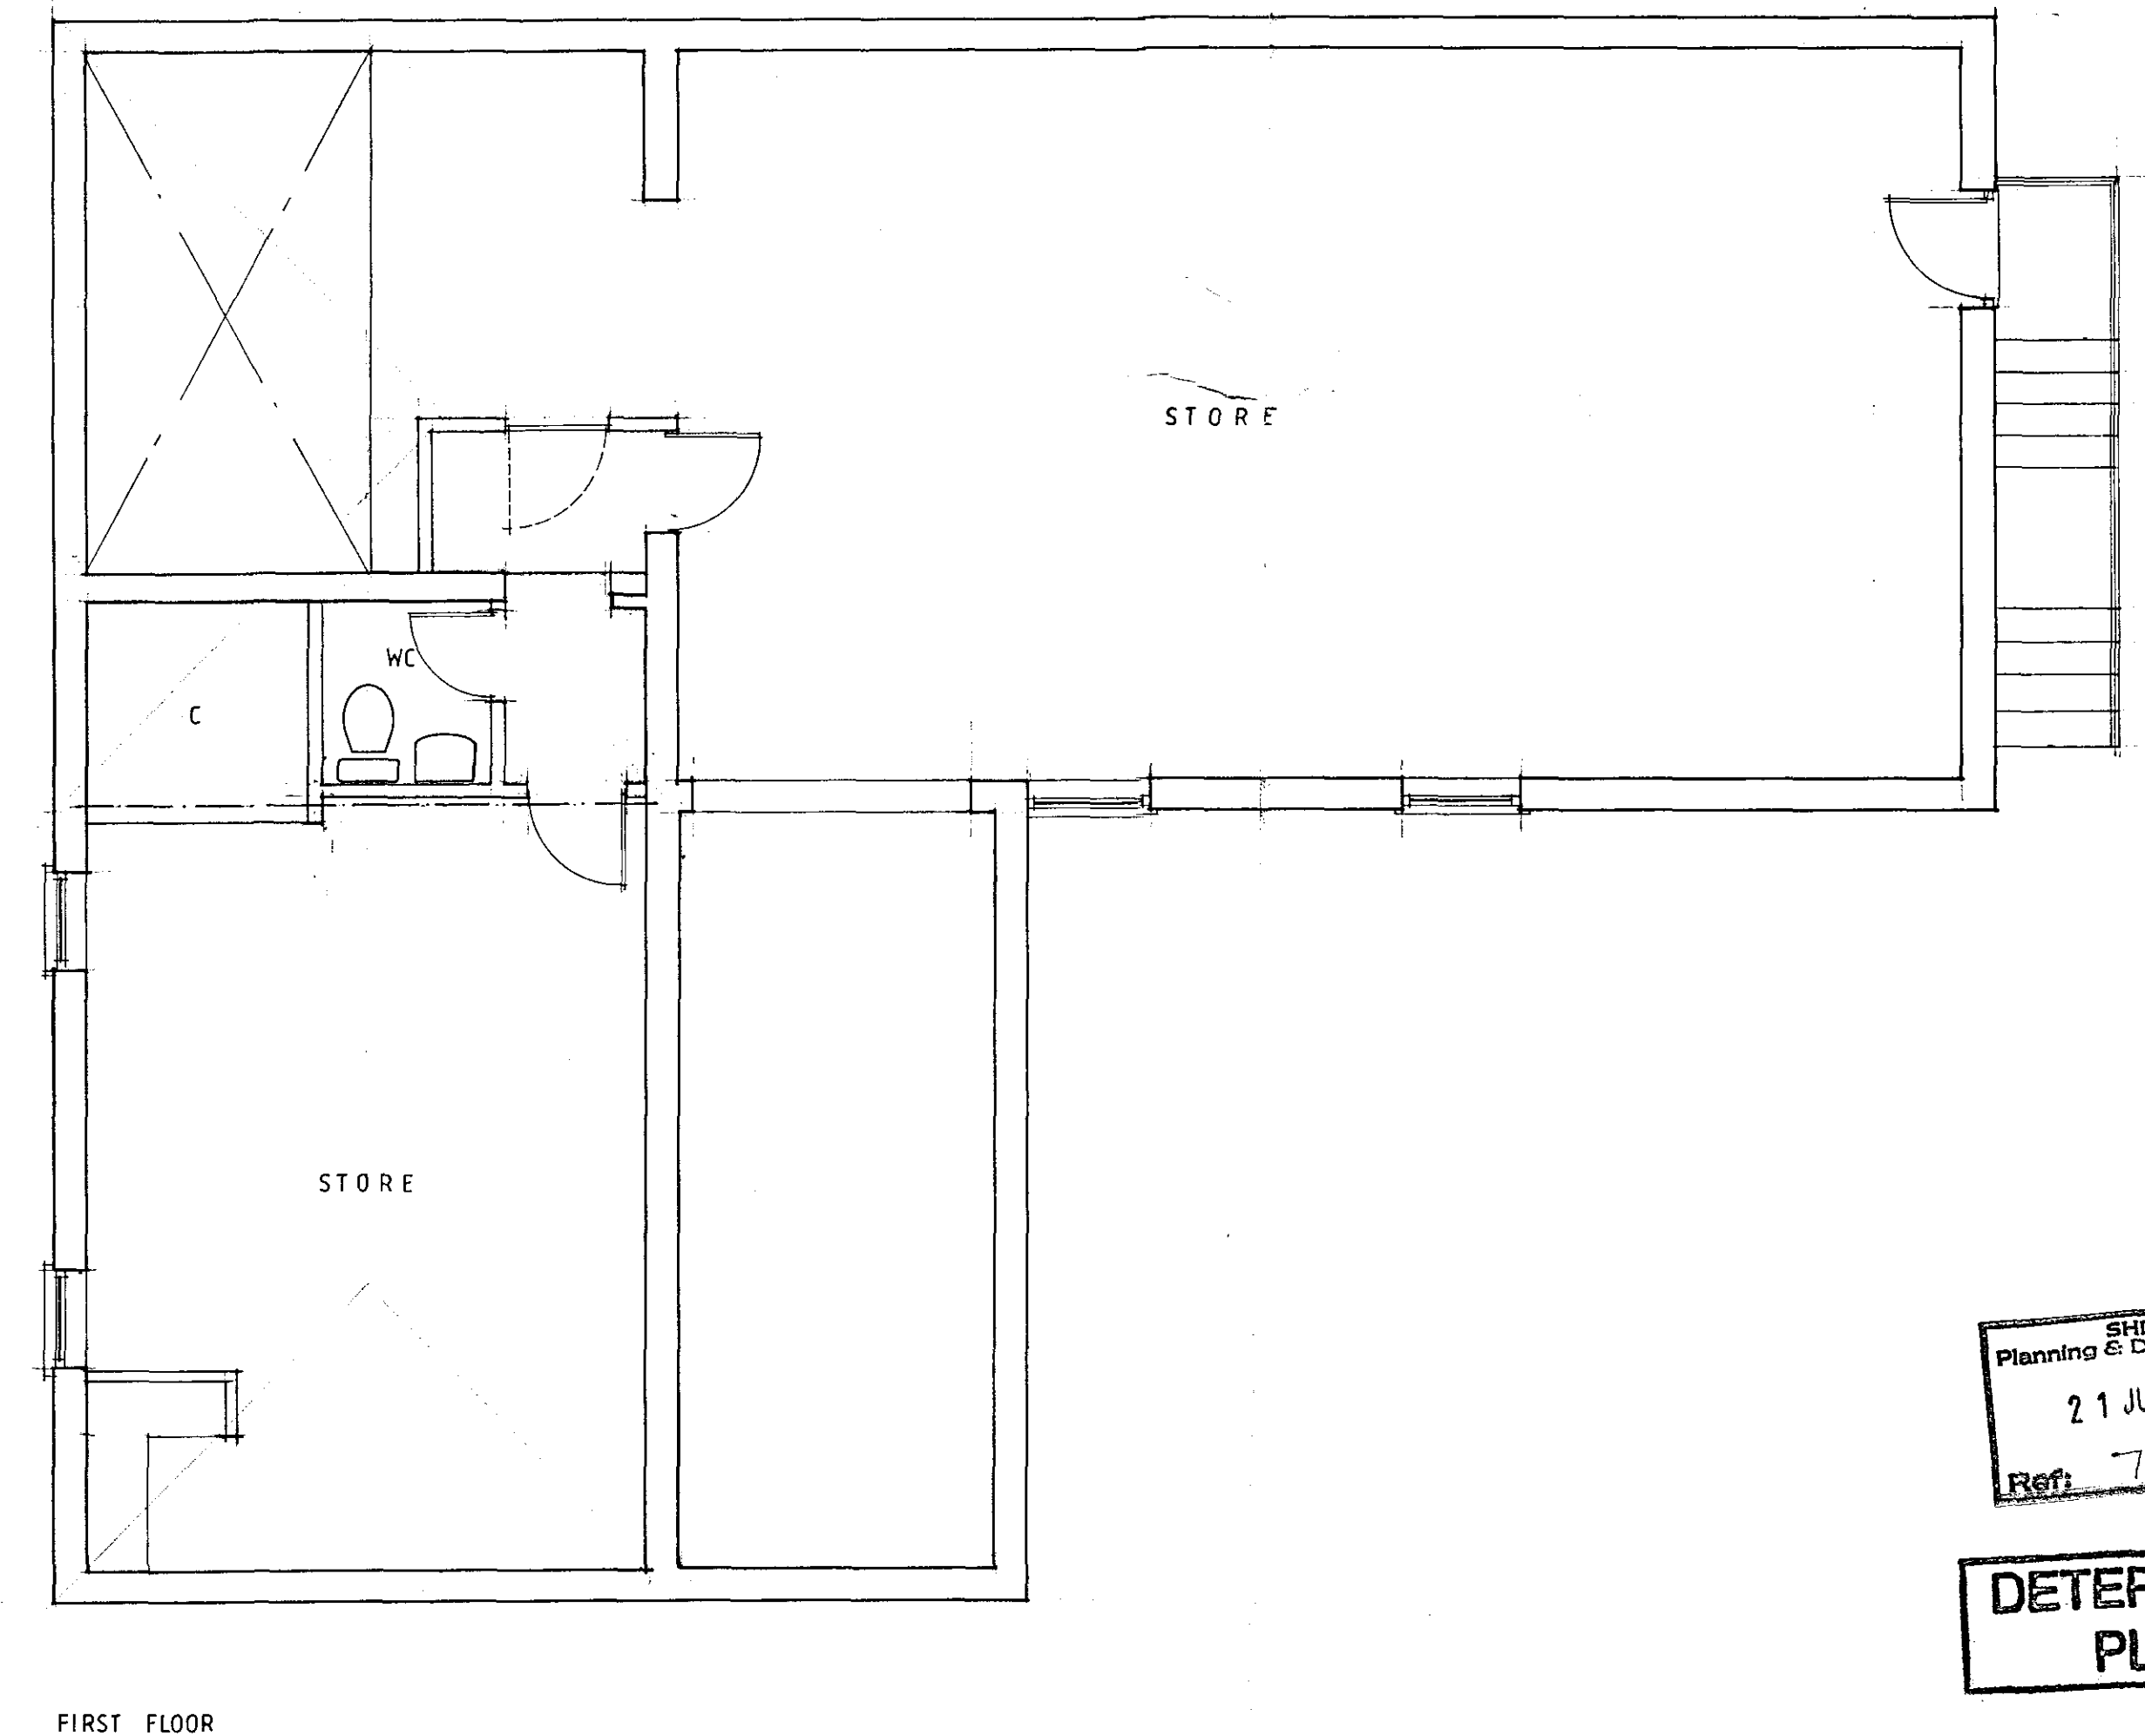
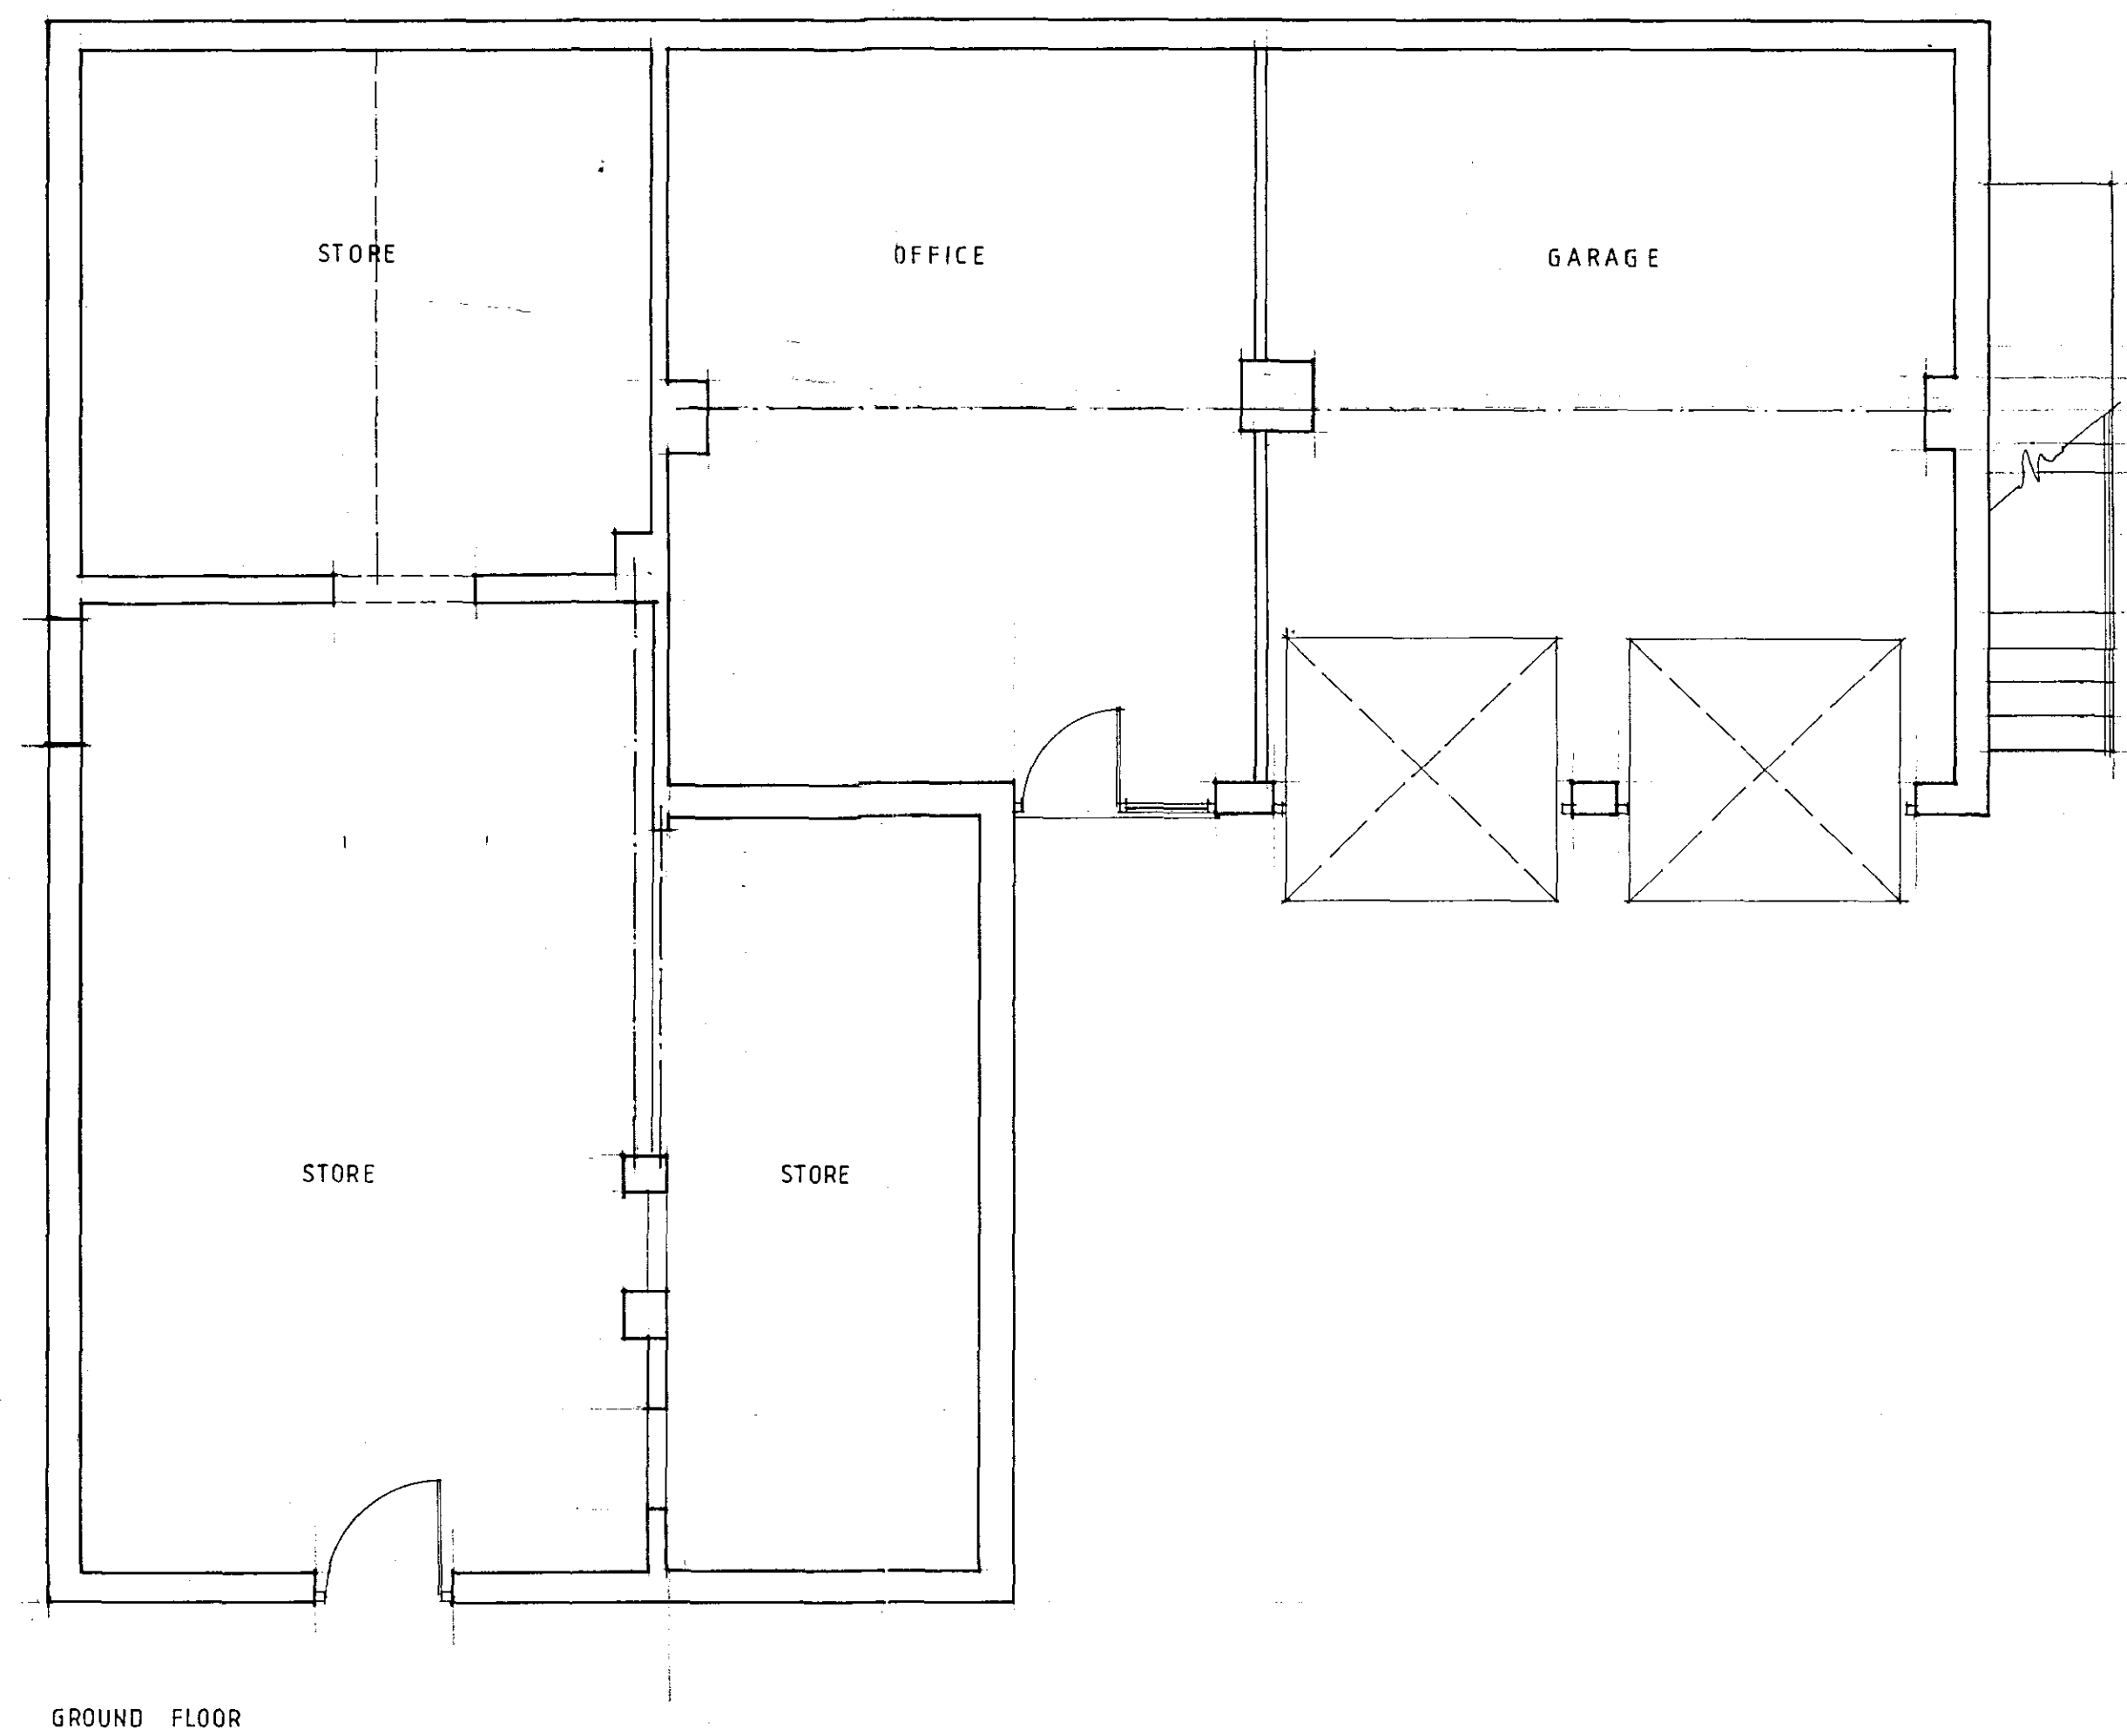


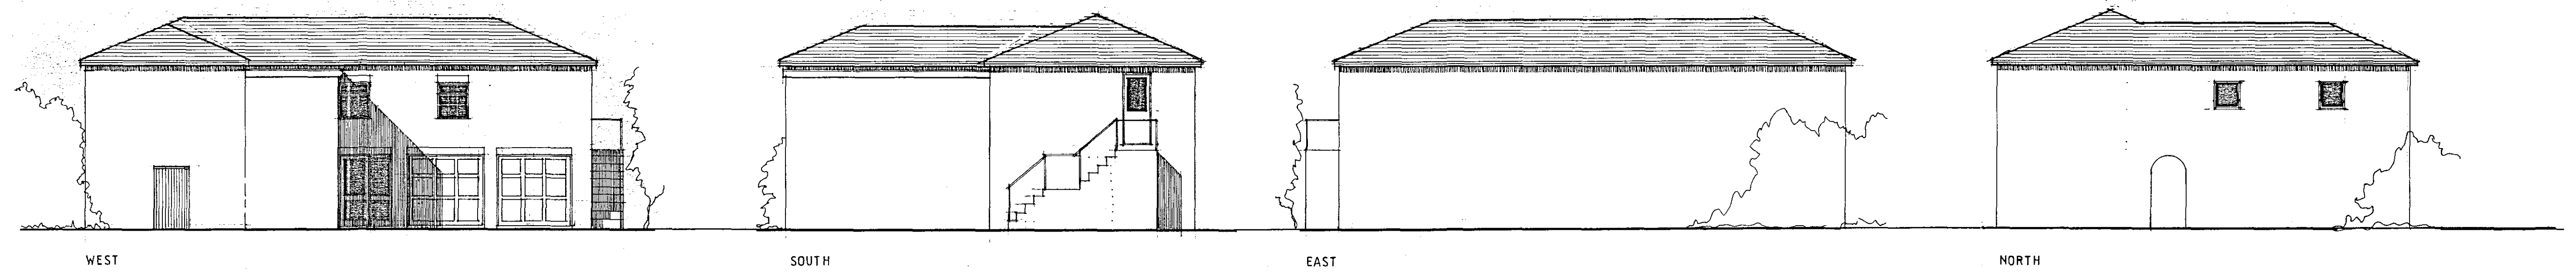

SHDC
Planning & Development
21 JUN 2004
Ref: 784/04

**DETERMINED
PLAN**

client: SB. BEAUTY MARKETING (SB&M) LTD.
project: PLAN AS EXISTING PREMISES AT
LAEIRNAM HOUSE NORTHGATE PINCHBECK
SPALDING Lincs.

scale: 1:50/1:100 date: DEC 2000 dwg. no: 01

All dimensions to be checked and verified on site prior to commencement of work - ground bearing capabilities are assumed to be normal unless stated otherwise, with due account given, therefore, All or any drawings are issued, where appropriate, subject to Local Authority approval.
© this drawing is copyright.

**ROGER
WILLIAMS**
architectural design
consultant
boston lincolnshire

tel: / fax: 01509 245000 mobile: 07737 600064