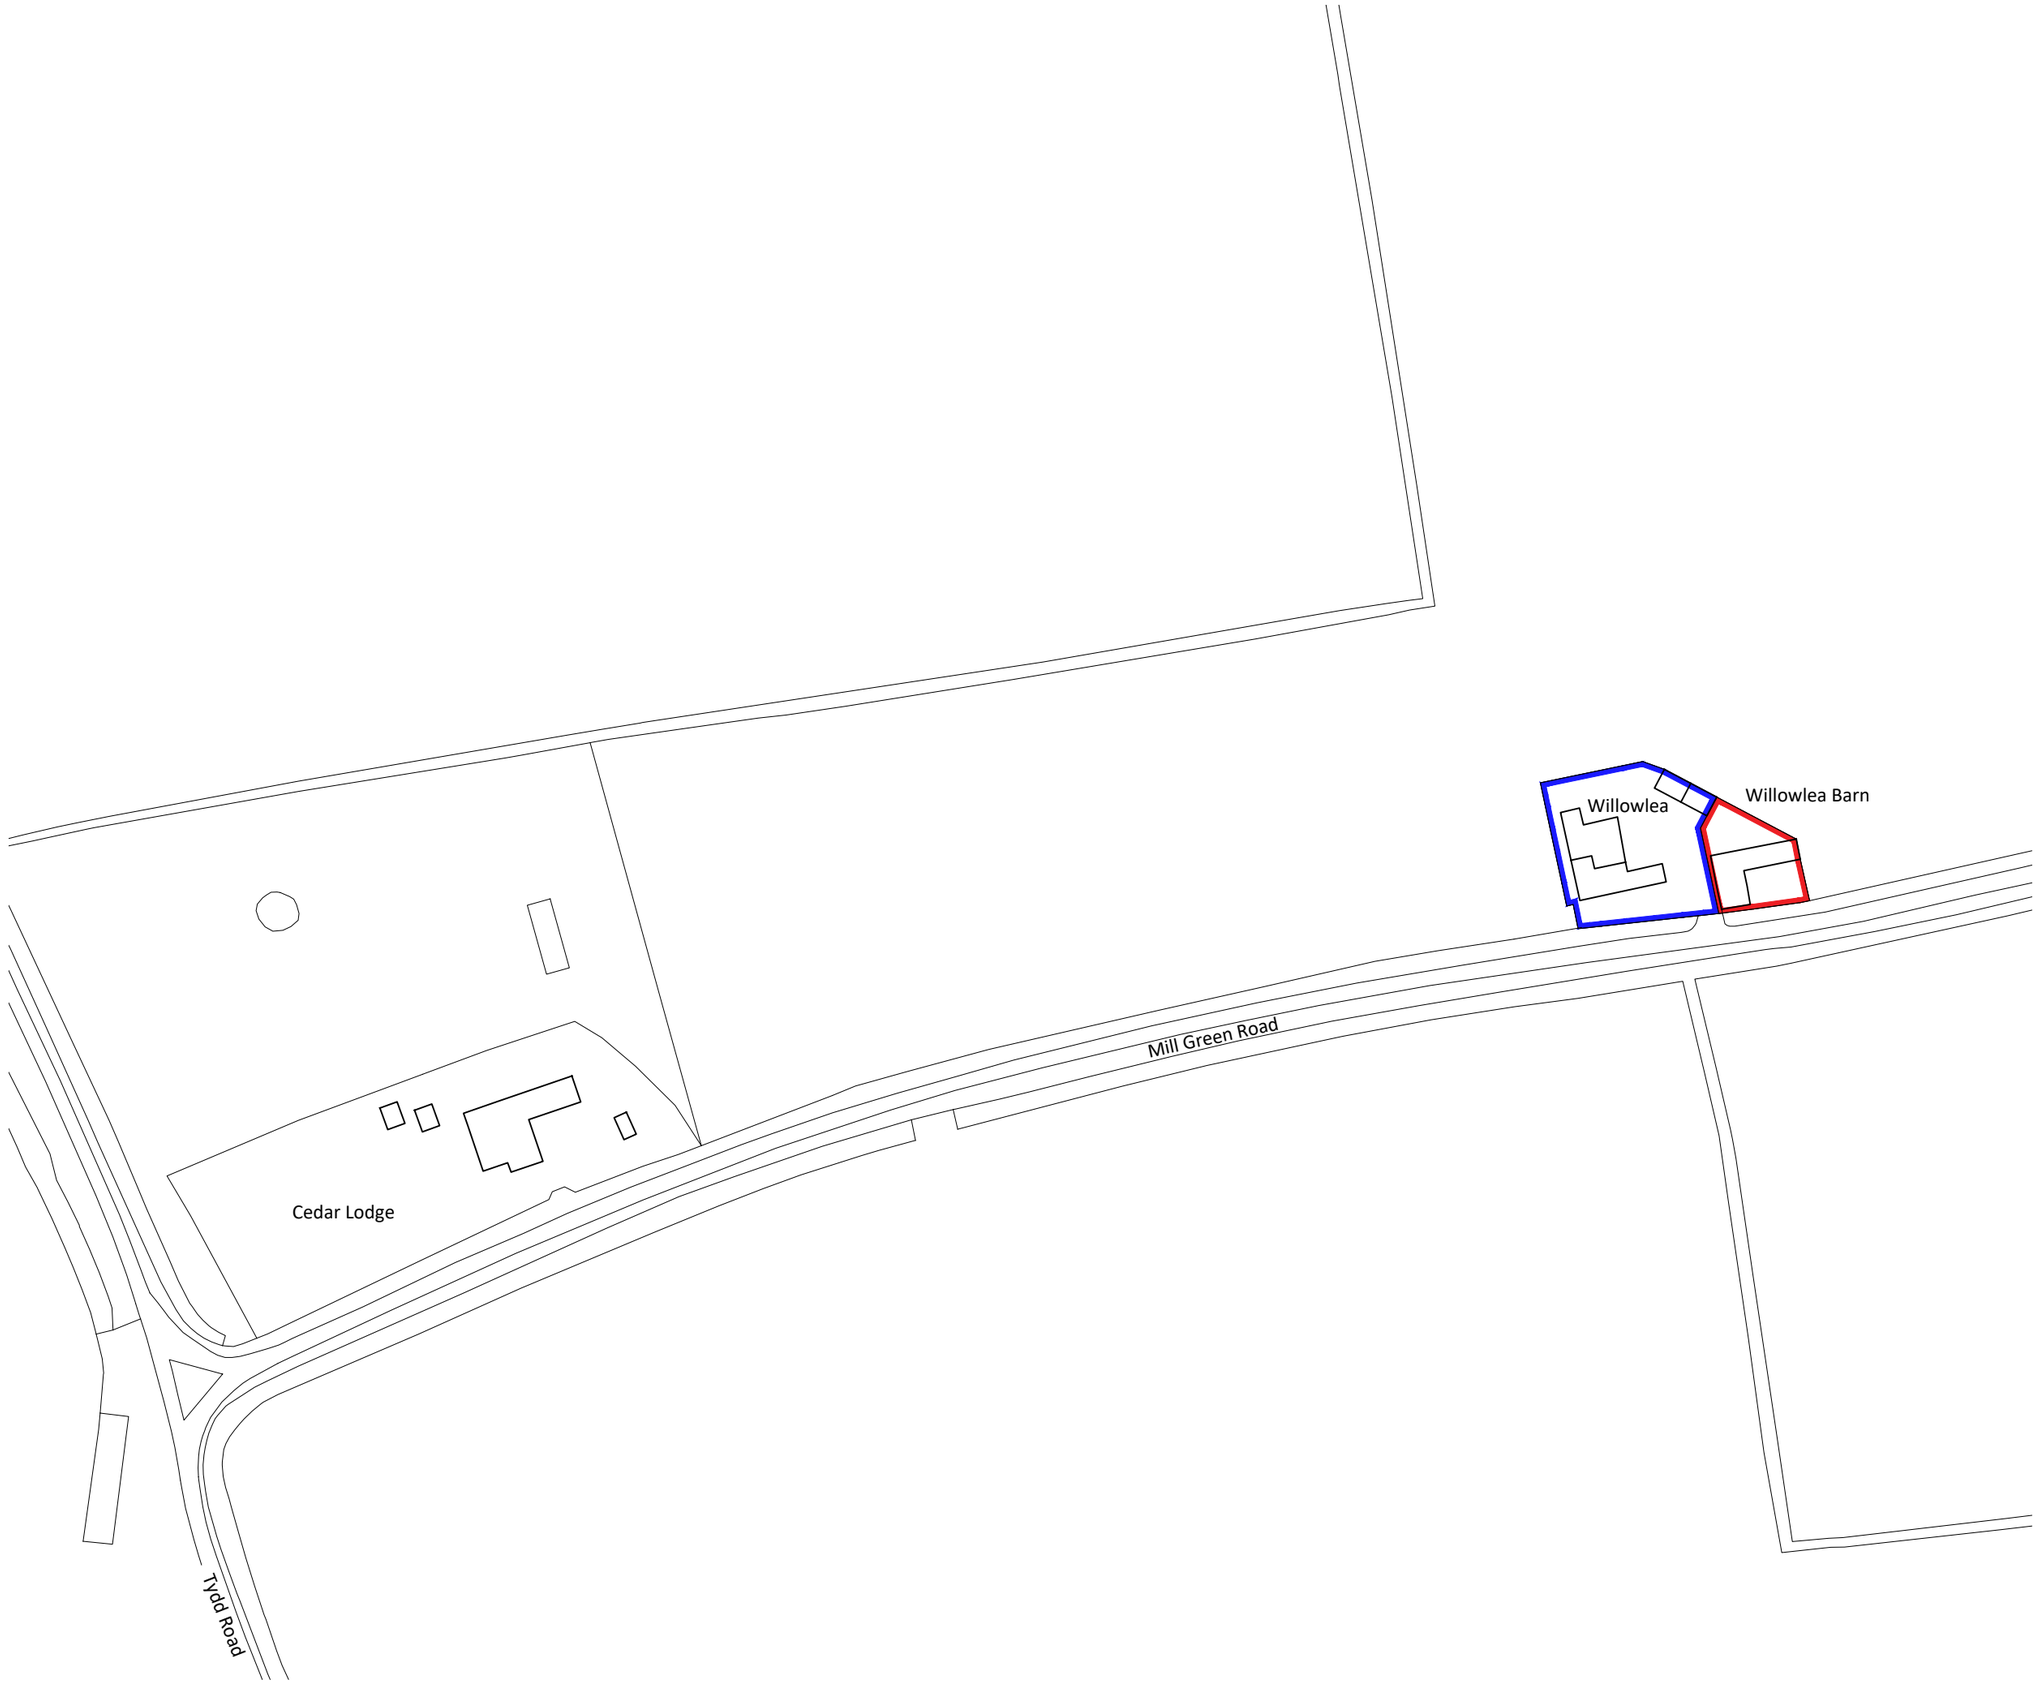


Notes

Copyright
© Robert Doughty Consultancy Limited.
All rights described in the Copyright, Designs and Patents Act 1988 have been asserted.

Ordnance Survey Map
© Crown Copyright. OS Licence No: AR 100010613.

N

0 10 20 30 40 50m

Rev	By	Description	Date
-	-	-	-

Current revision checked by: -

rdc
Robert Doughty Consultancy

32 High Street, Helpringham
Sleaford, Lincolnshire, NG34 0RA

Tel: 01529 421646
Email: admin@rdc-landplan.co.uk
Web: www.rdc-landplan.co.uk

Client
Anglia UK Ltd

Project
Change of use
Willowlea Barn, Pinchbeck

Drawing
Location Plan

Scale @ A3	Date
1: 1250	11/09/24
Drawn By	**Checked By**
WW	-

Job Number	Status	Purpose of Issue
823-32	FP	Planning

Drawing No.	Rev
823-32_FP_LP01	-