
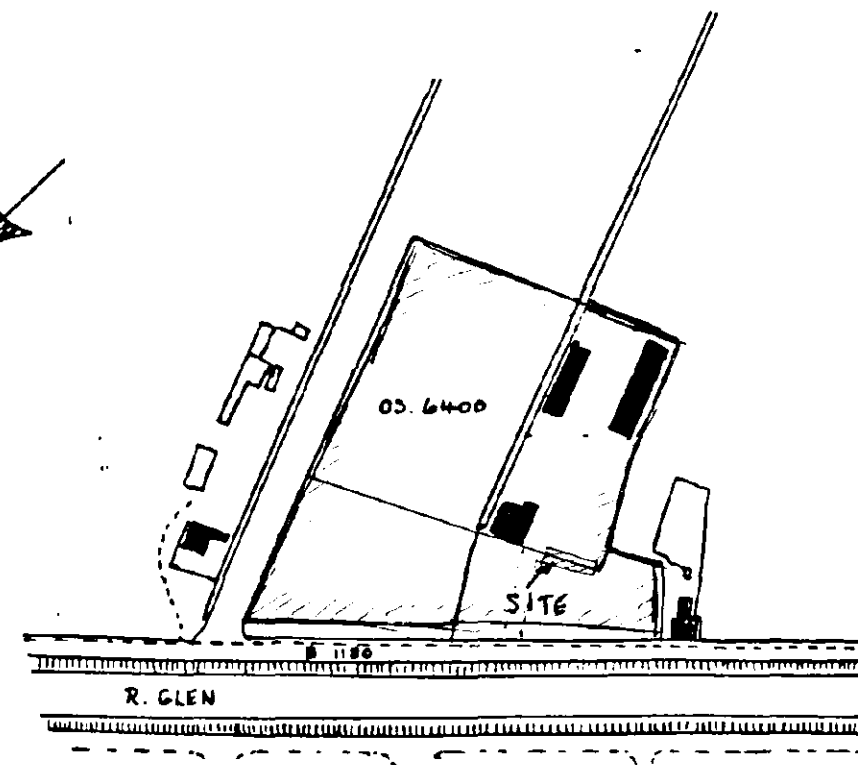


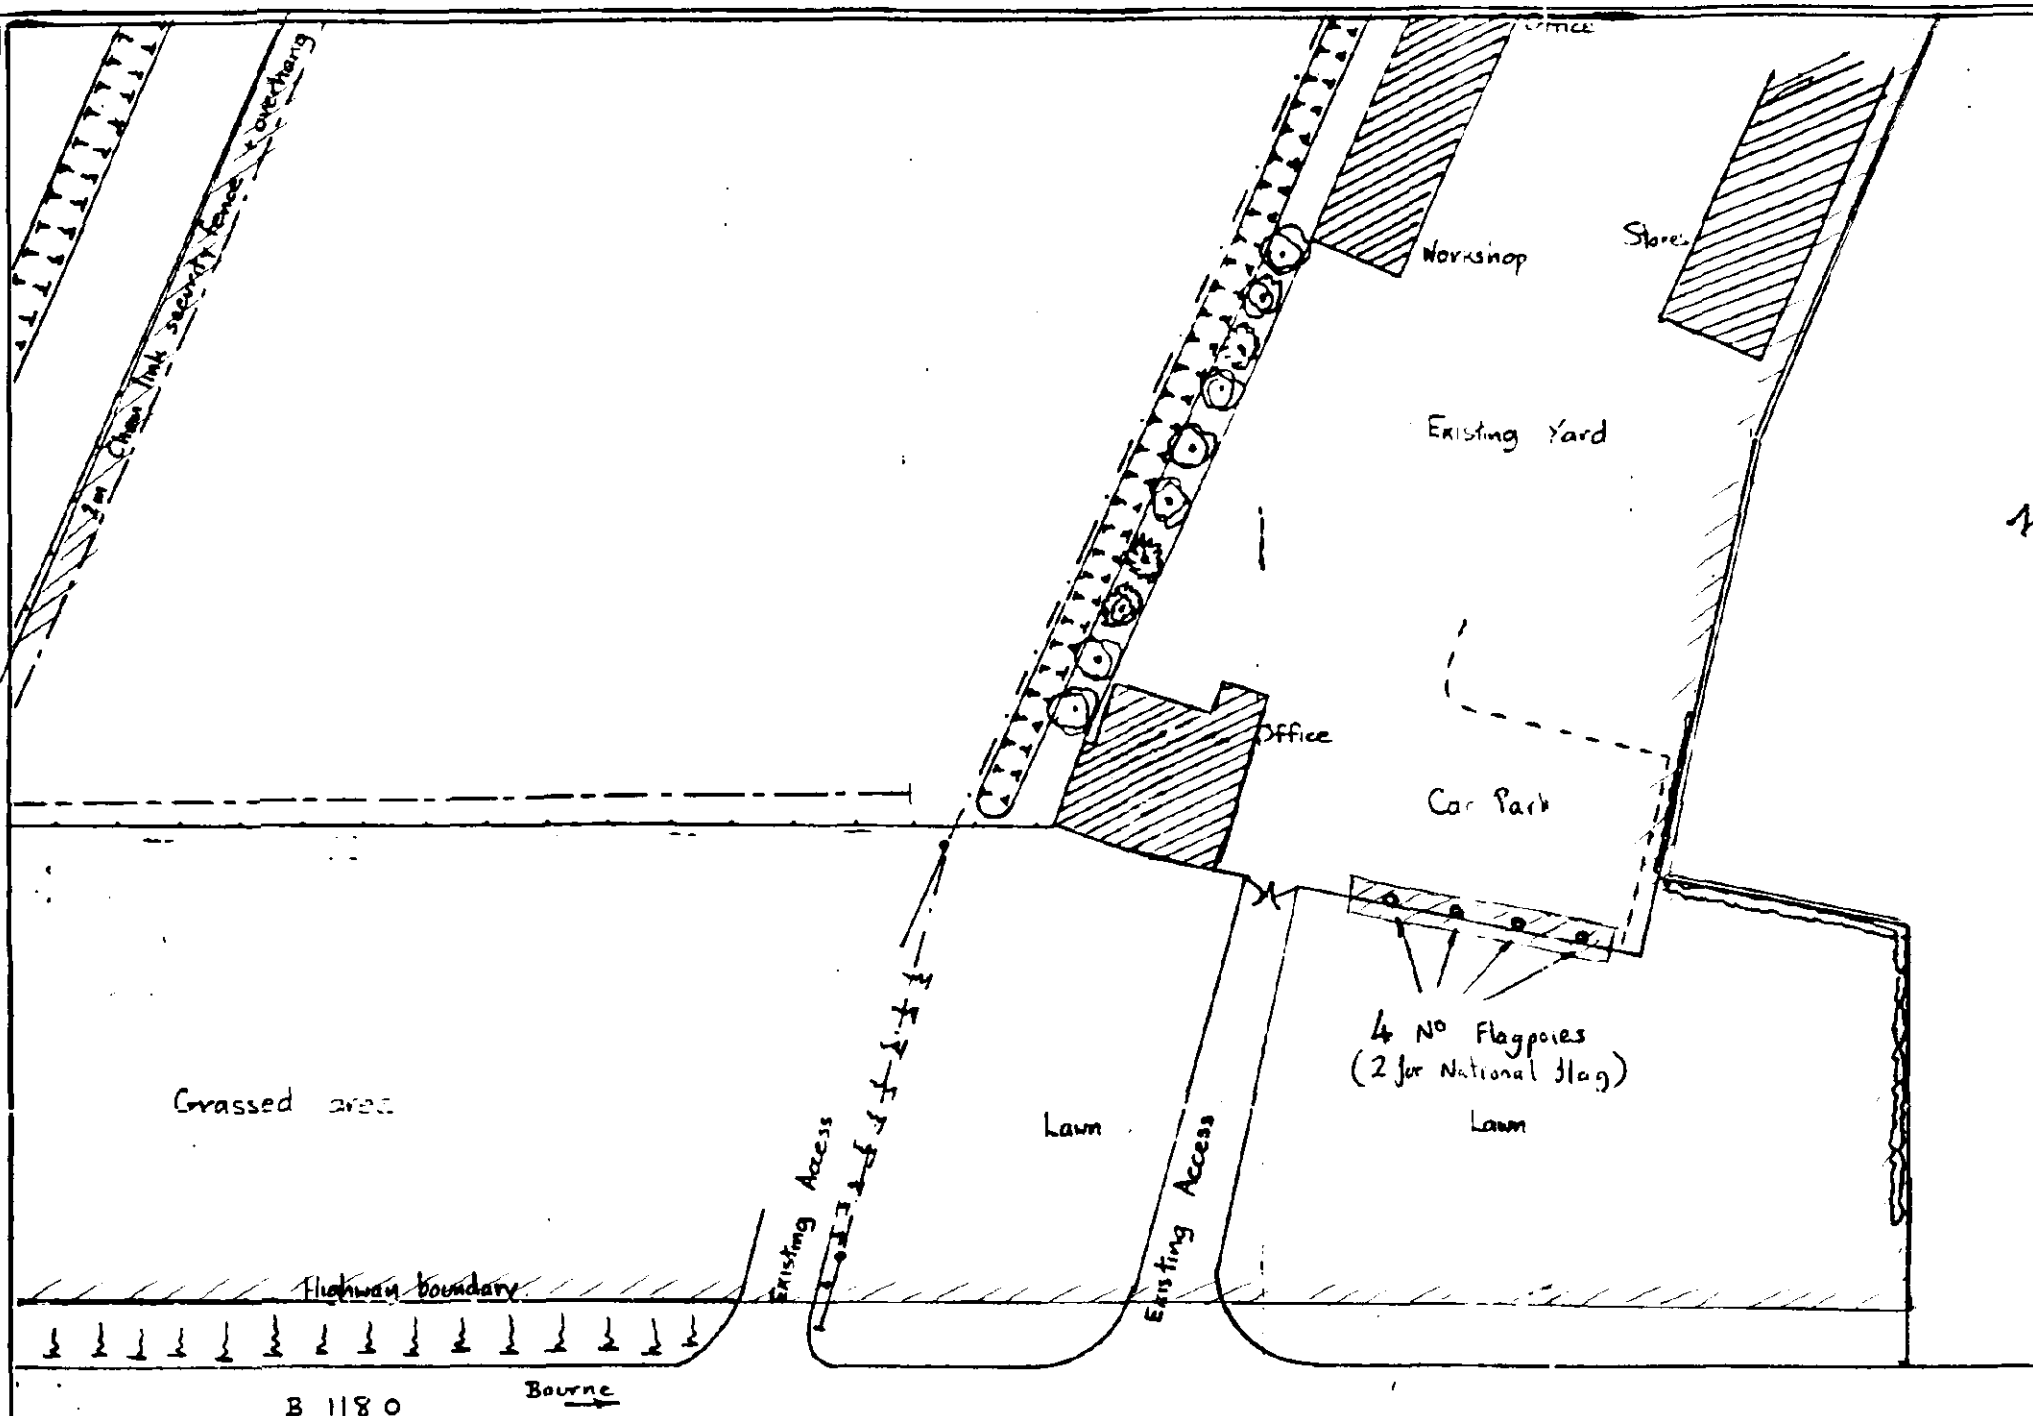

C.G. GODFREY Ltd.

PROPOSED FLAGPOLES.

LOCATION AND SITE PLAN

Site Plan 1/500

SOUTH HOLLAND DC
HOUSING & PLANNING
28 JUL 1995
Ref: 0785 / 95

SCALES	C.G. GODFREY
As Shown	GLENSIDE SOUTH
DATE	WEST PINCHBECK
July 1995	SPALDING
	TEL 01775 60661