RETENTION OF
PROPOSED POLYTUNNEL FOR VALETING SALES VEHICLES AT MILESTONE LANE, PINCHBECK, SPALDING, LINCS. FOR G.M. MOTORS.

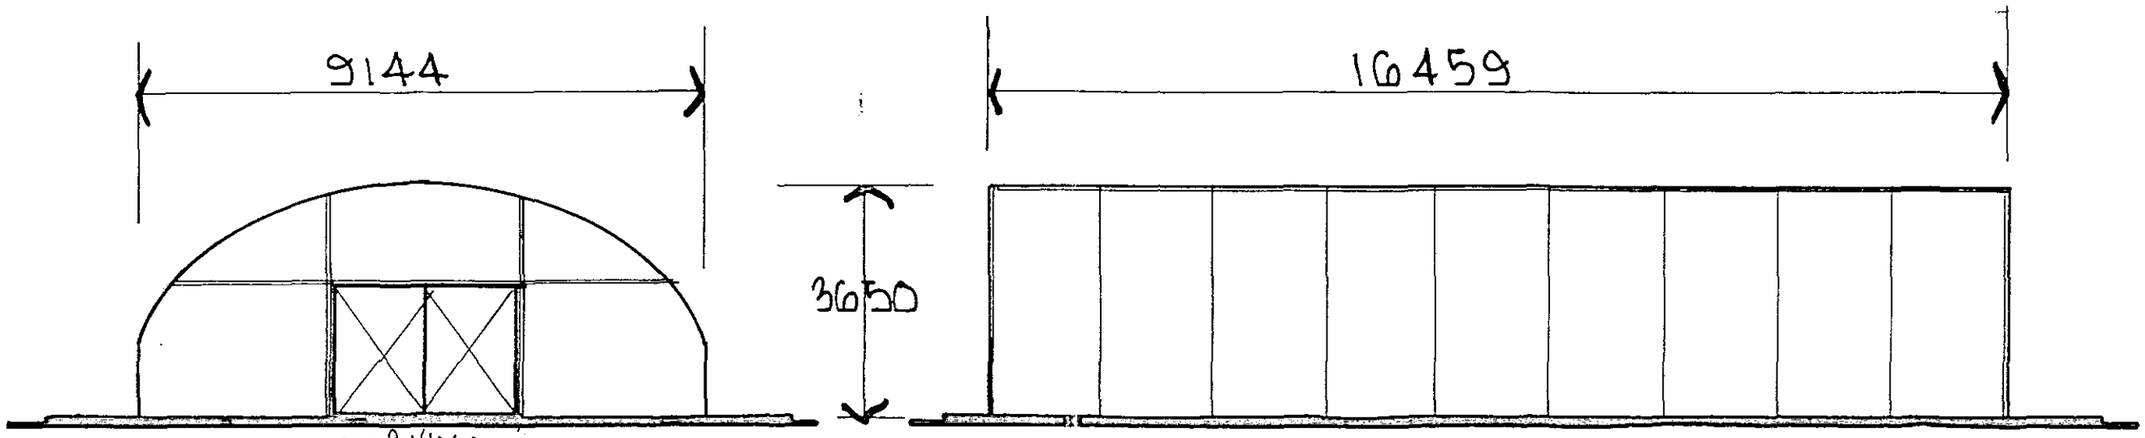

FRONT ELEVATION
SCALE 1/100

SIDE ELEVATIONS

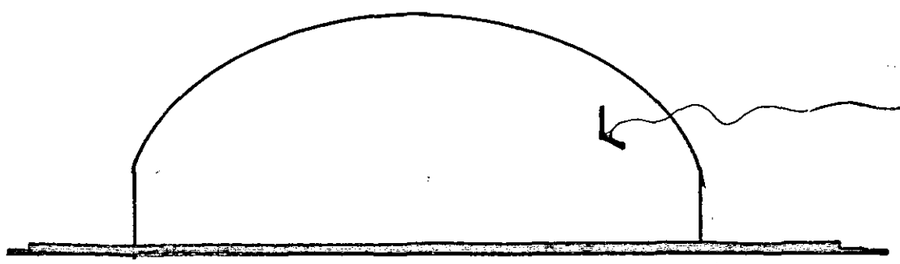

REAR ELEVATION

DETERMINED PLAN

SHDC
Planning & Development
14 JUN 2004
Ref: 0789/04