Malcolm Watson
architectural/detailing services

RESIDENTIAL · COMMERCIAL · INDUSTRIAL & AGRICULTURAL ·
· PLANNING & BUILDING REGULATIONS SUBMISSIONS ·

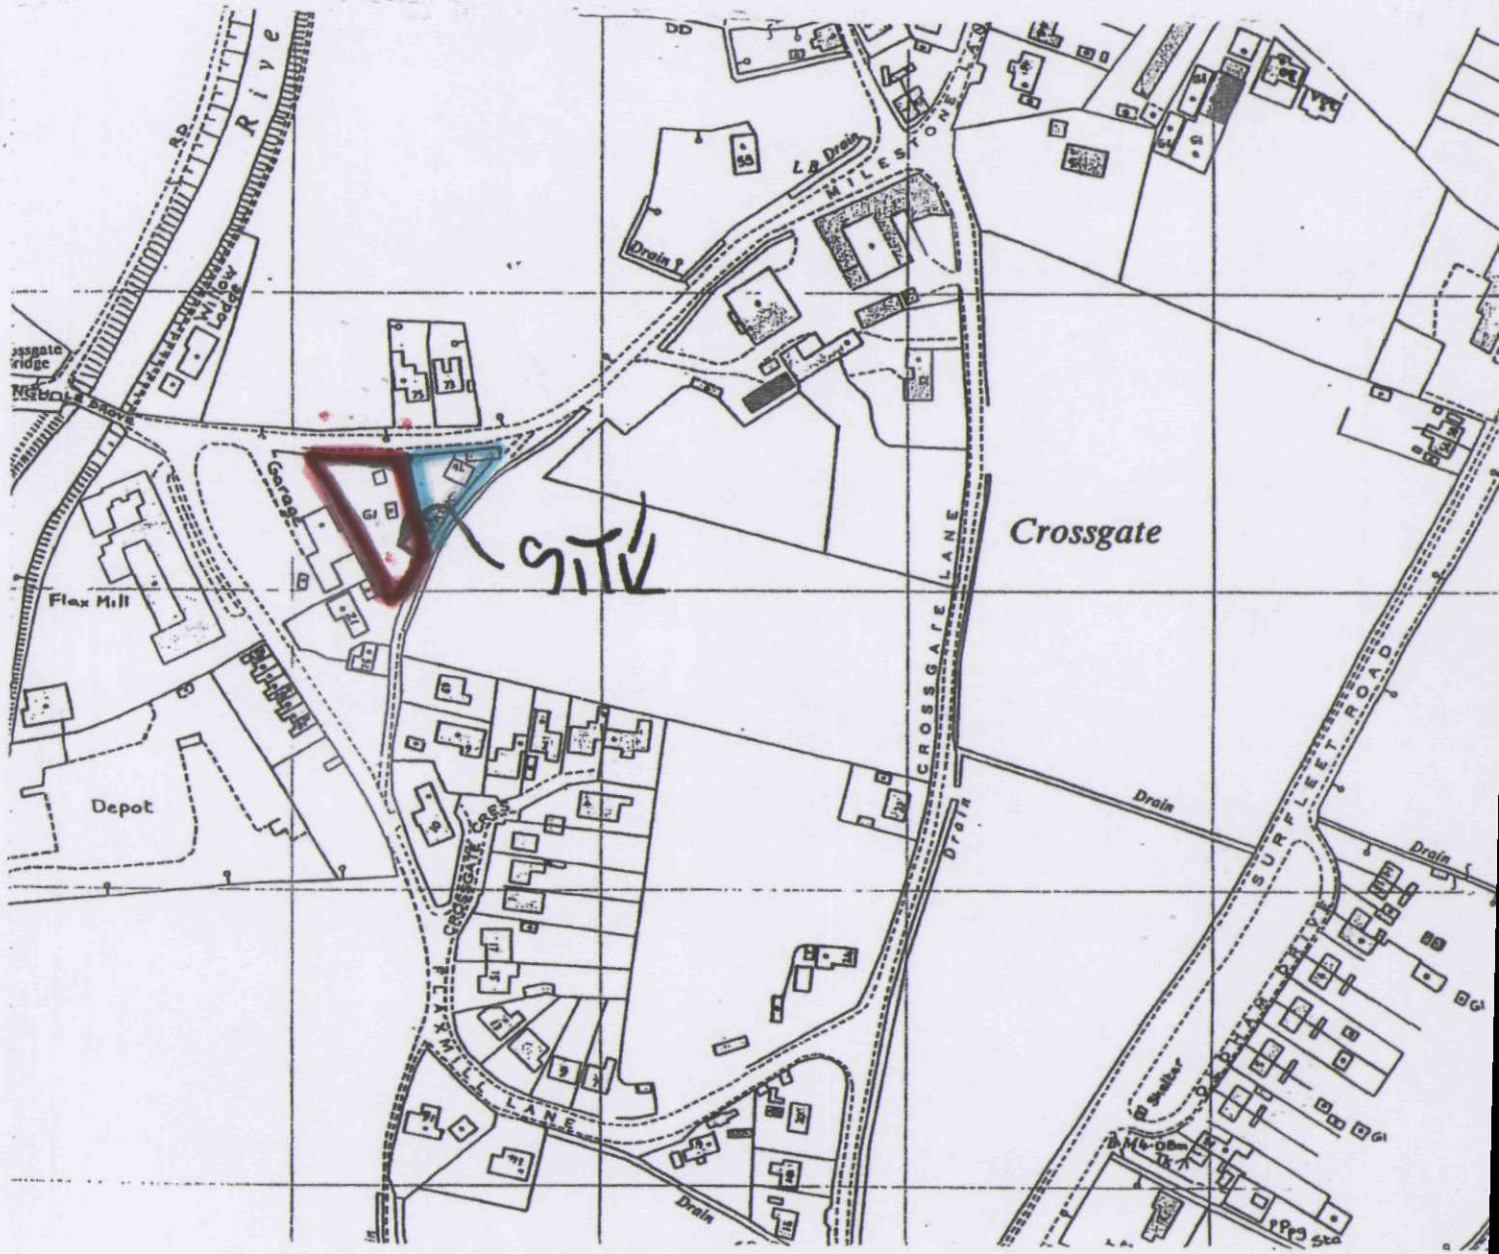

LOCATION PLAN (G.M. MOTORS)
SCALE 1/2500

DETERMINED PLAN

SHDC
Planning & Development
14 JUN 2004
Ref: 0789/04

13 Wimberley Way, Pinchbeck, Spalding, Lincs. PE11 3RY.
Tel/Fax: 01775 767650 Mobile: 07957 627167
email: mjw.13@btinternet.com