

SECTIONS 1-6

MEMBER	SECTION 1	SECTION 2	SECTION 3	SECTION 4	SECTION 5	SECTION 6
LEG	Ø76.1x5.0mm	Ø76.1x5.0mm	Ø60.3x5.0mm	Ø48.3x5.0mm	Ø48.3x5.0mm	Ø43.4x5.0mm
DIAGONAL	EA 60x60x6mm	EA 60x60x6mm	EA 50x50x6mm	EA 50x50x6mm	Ø16.0mm	Ø12.0mm
HORIZONTAL	EA 60x60x6mm	EA 60x60x6mm	EA 50x50x6mm	EA 50x50x6mm	Ø16.0mm	Ø12.0mm

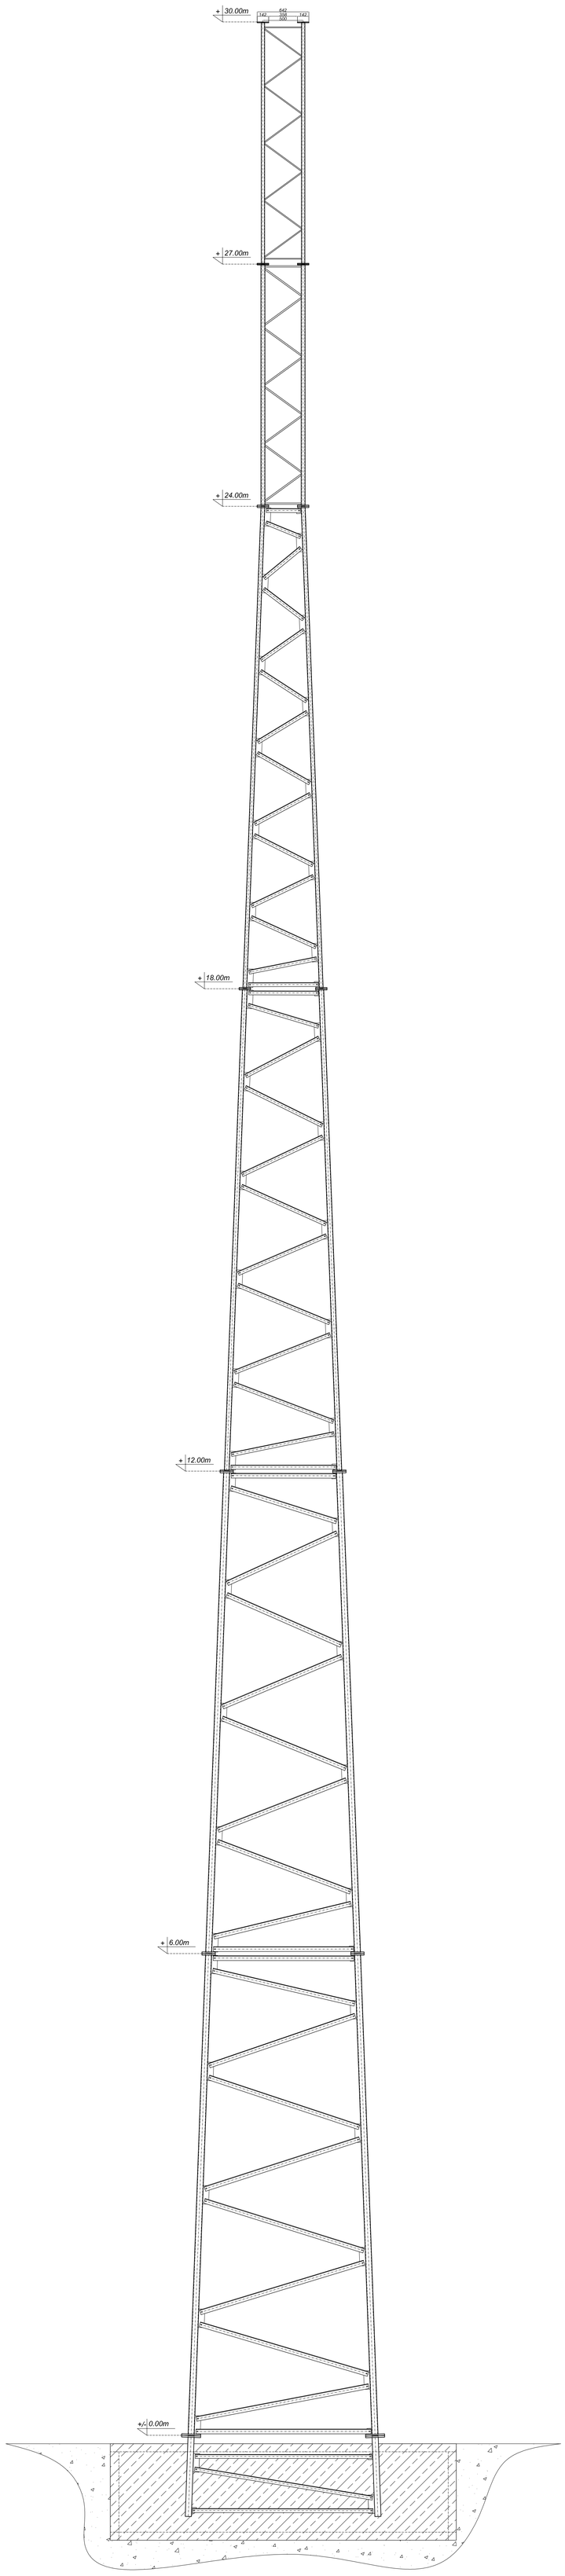

Plan view

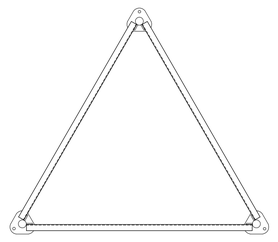

RADIO STRUCTURES LTD

RADIO STRUCTURES LTD
TRS COMPLEX
11A GATELODGE CLOSE
ROUND SPINNEY IND EST
NORTHAMPTON
NN3 8RJ
TEL :+44(0)1604790005
FAX :+44(0)1604790797

REV:	AMENDMENT:	DATE:	BY:
01	original	10/80	GJ
02	rev02	11/15	PS
03	rev03	02/16	PS
04	rev04	04/16	PS
05	rev05	09/16	PS

FINISH: GALVANIZED TO BS EN/ISO 1461

MATERIAL: STEEL S275(angles, round bars)
STEEL S355(legs)
CONCRETE GRADE C35/45 SPECIFIED

TITLE: TRS TOWER SECTIONS 1-6

SCALE:	DRAWN BY:	DATE:
1:30	P.S.	12/09/16

DRAWING NO: TRS 1-6 120916

This drawing is private and confidential. It must not be issued or reproduced without the prior written consent of Radio Structures Ltd.