
Malcolm Wells
architectural/detailing services
• RESIDENTIAL • COMMERCIAL • INDUSTRIAL & AGRICULTURAL •
• PLANNING & BUILDING REGULATIONS SUBMISSIONS •

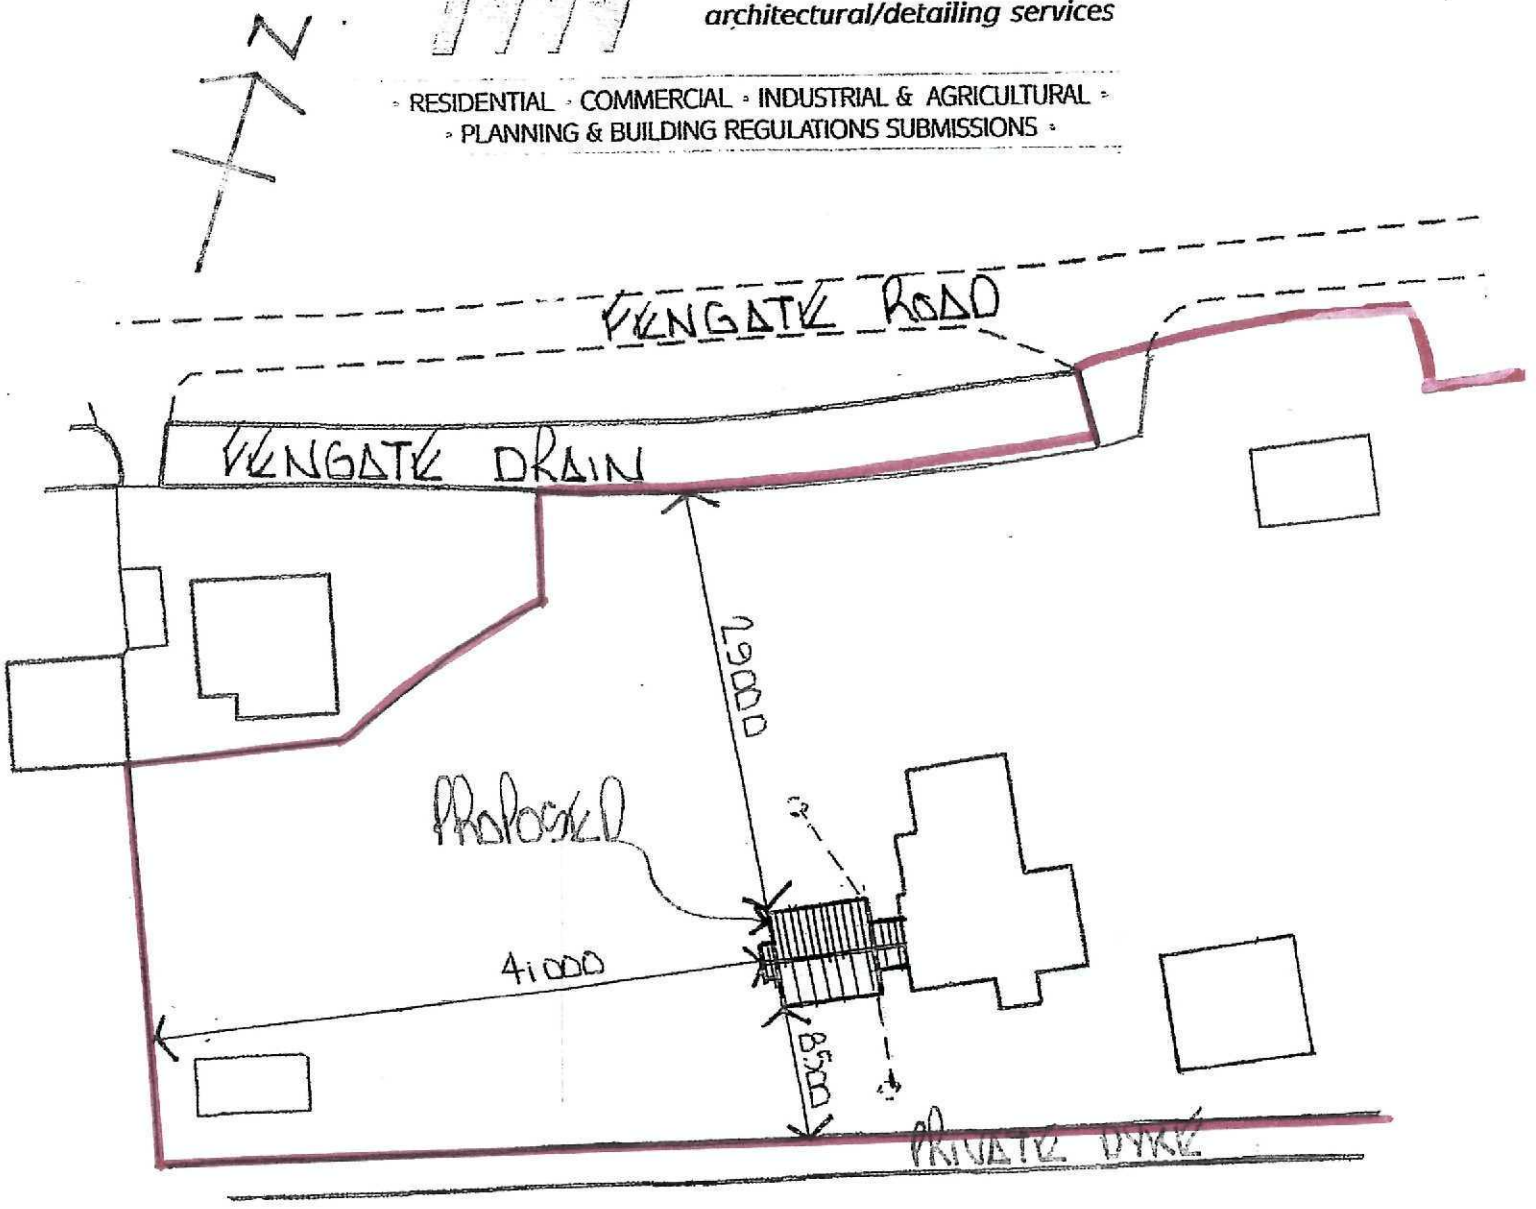

BLOCK PLAN
SCALE 1/500
DRWG NO 296/BP1

SHDC
Planning & Development
24 SEP 2010
Ref: 0791-10

13 Wimberley Way, Pinchbeck, Spalding, Lincs. PE11 3RY.
Tel/Fax: 01775 767650 Mobile: 07957 627167
email: mjw.13@btinternet.com