



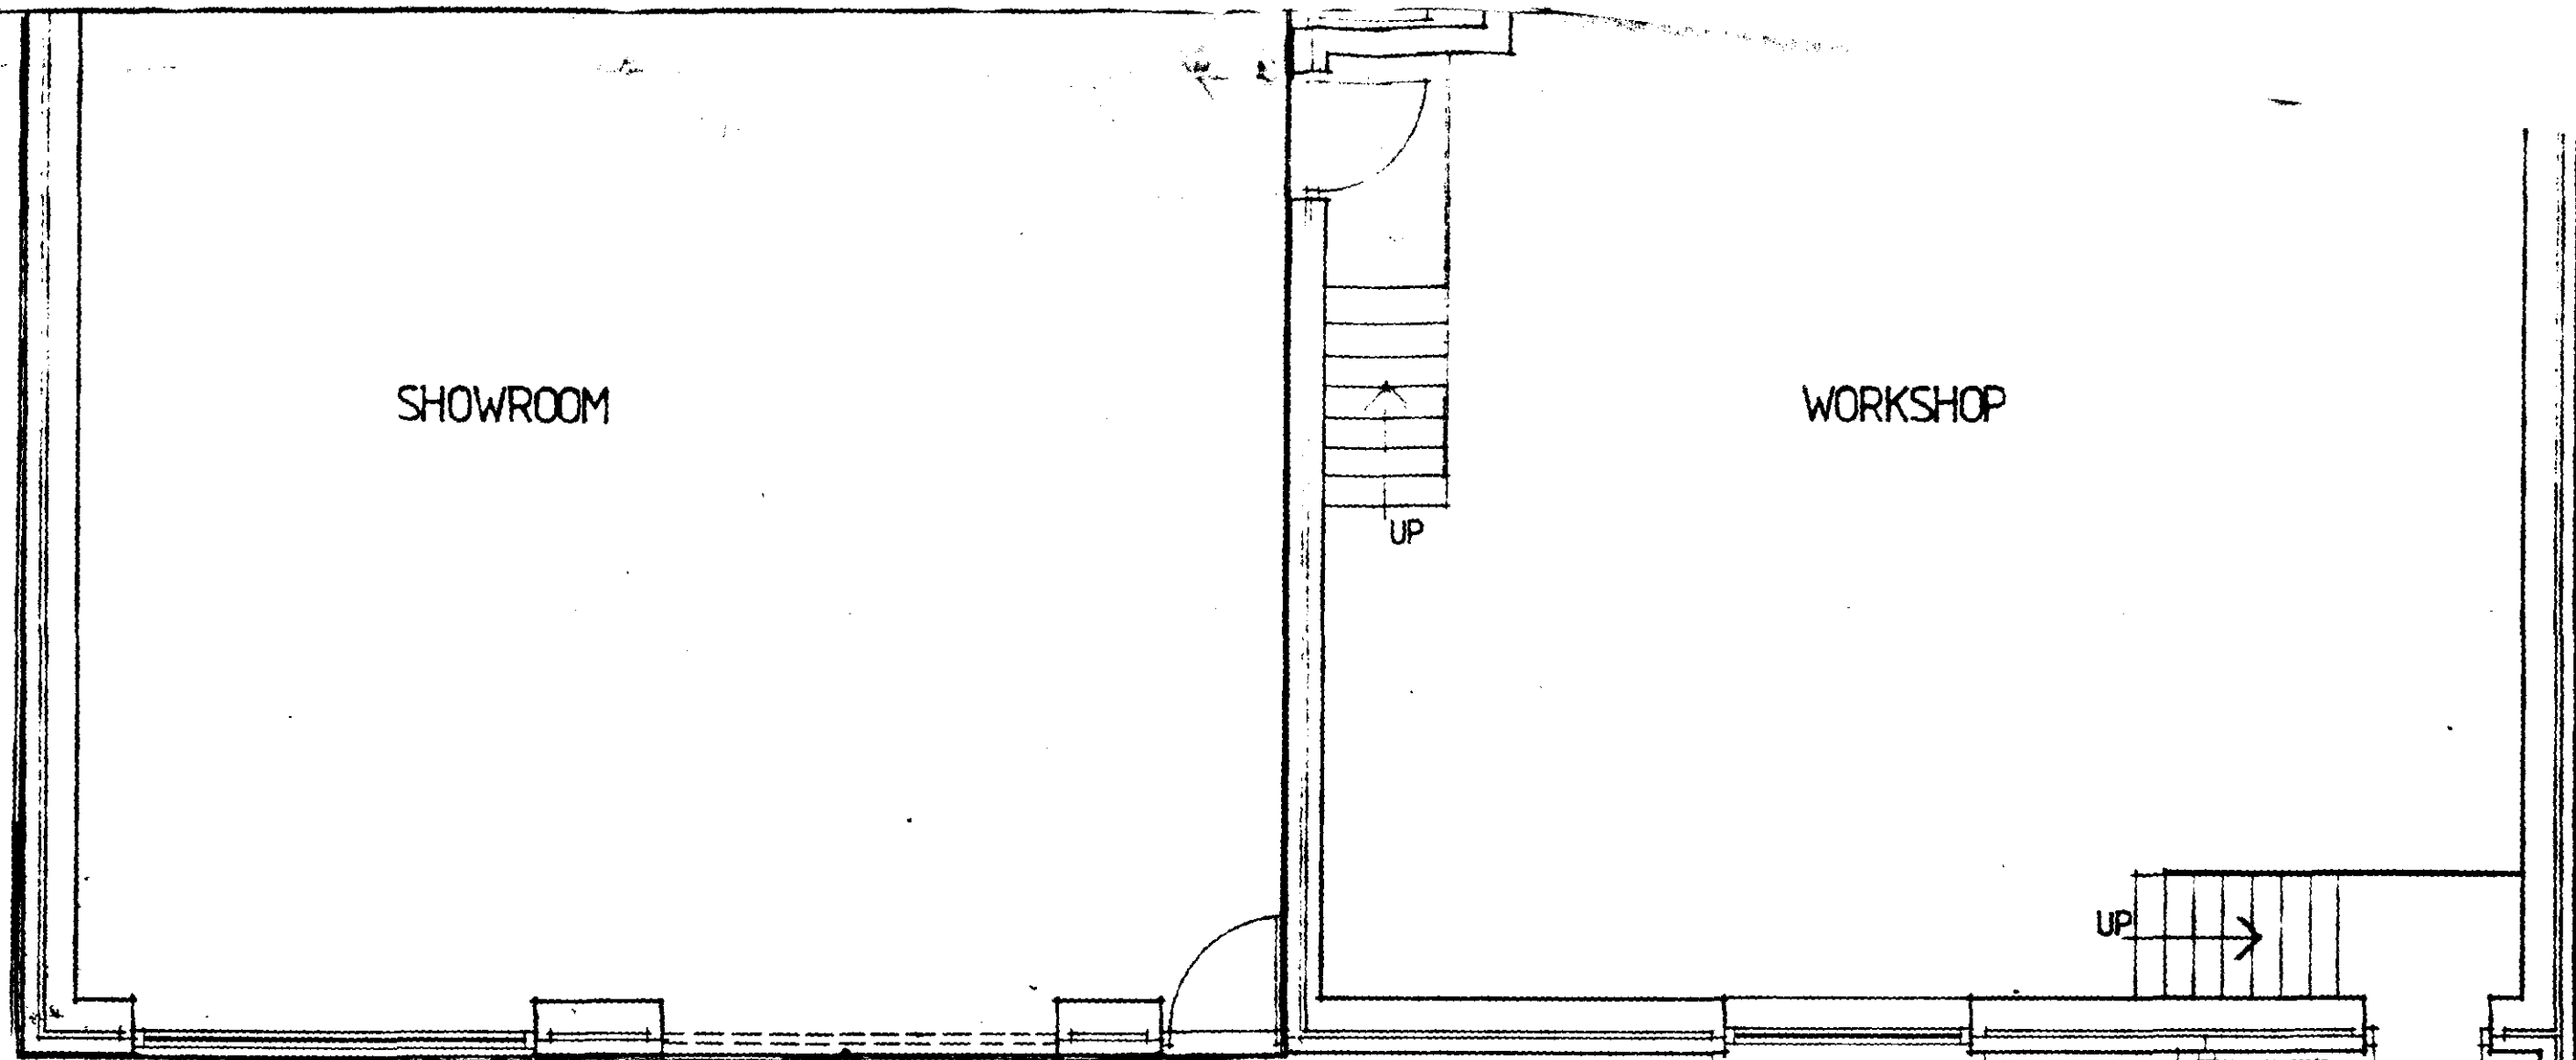

FLOOR PLAN 1:50

PROPOSED CAR SHOWROOM AND WORKSHOP
 AT DOZENS BANK POLE HOLE, N^o SPALDING,
 Lincs, FOR
 Mr. F. KIRBY.

SHARED
 ACCESS

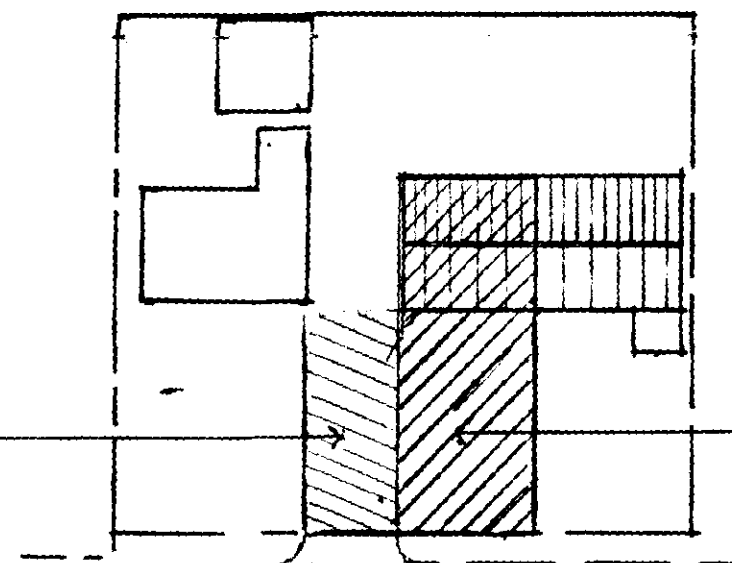


LOCATION PLAN 1:500


PARKING
 AREA

DETERMINED
 PLAN

74

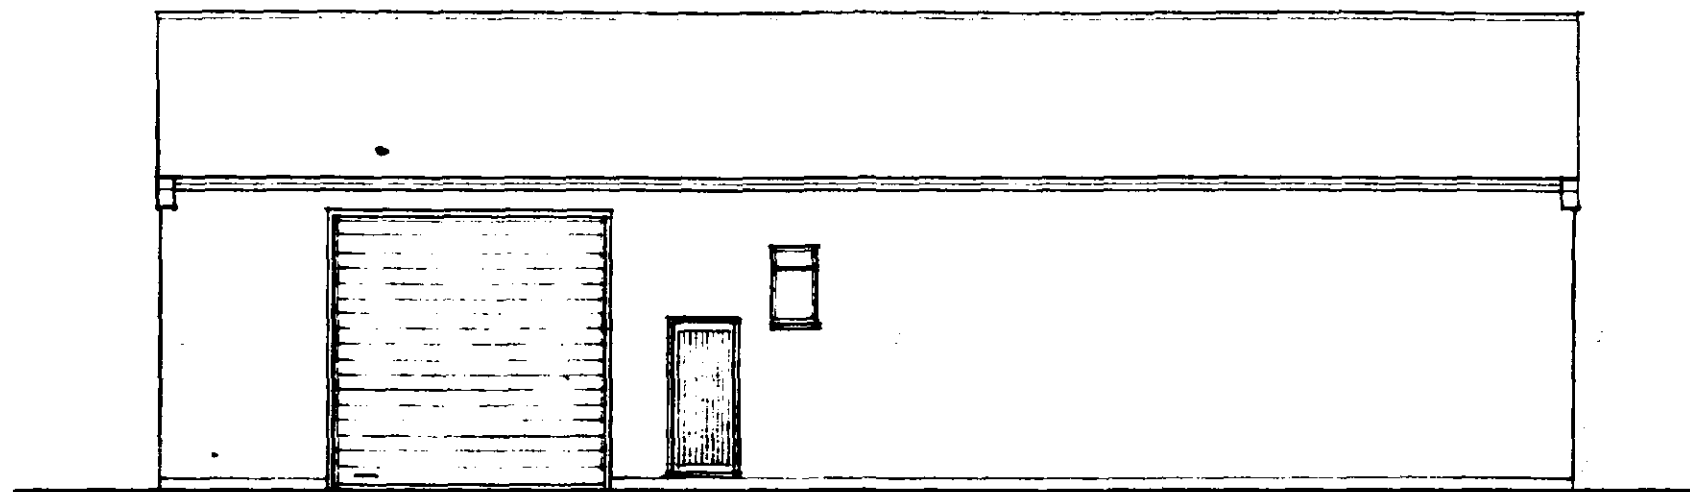


REAR ELEVATION

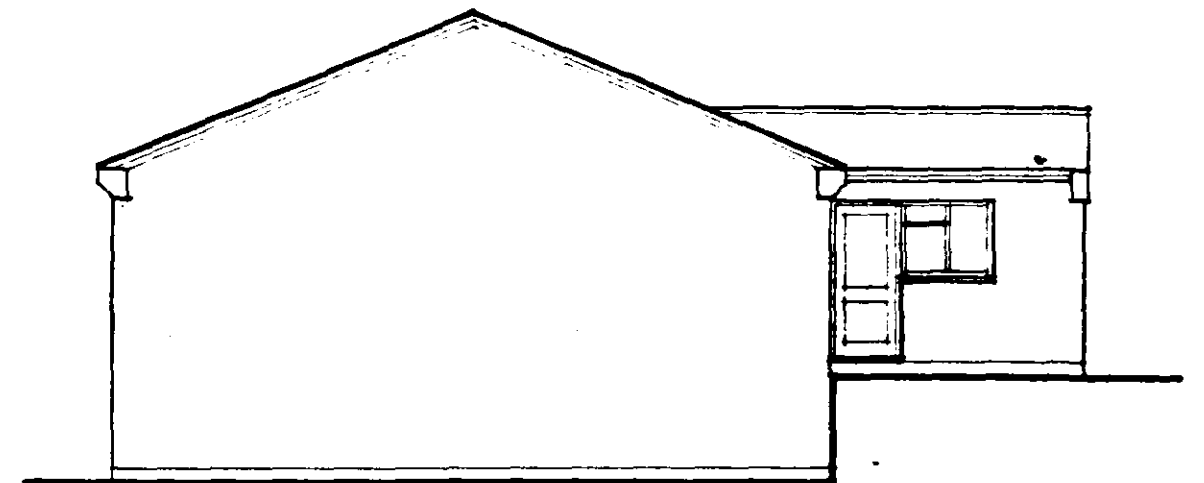

SIDE ELEVATION



FRONT ELEVATION 1:100

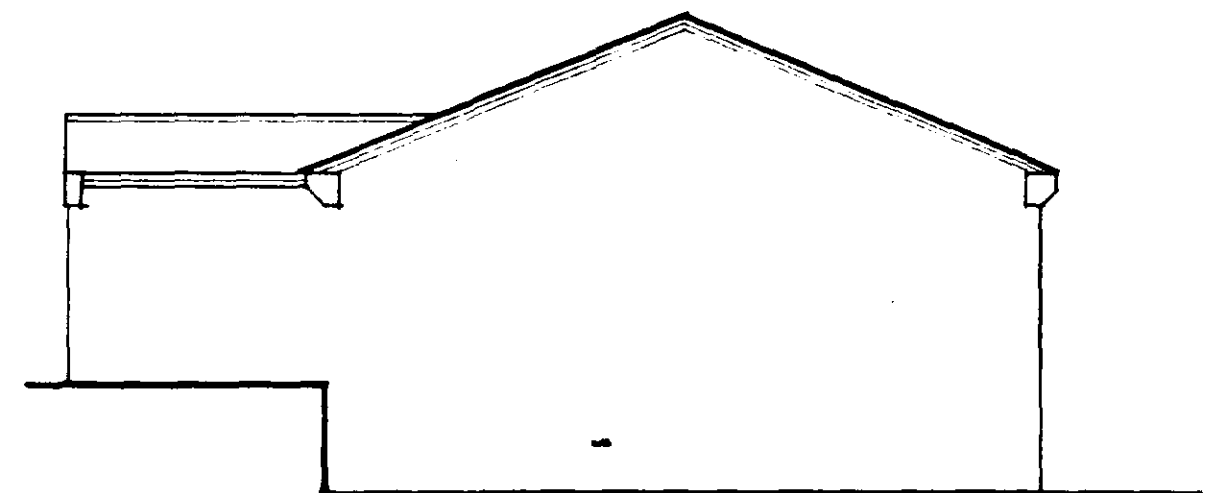

SIDE ELEVATION

