
Do not scale off this drawing

All site dimensions to be checked before work commences.

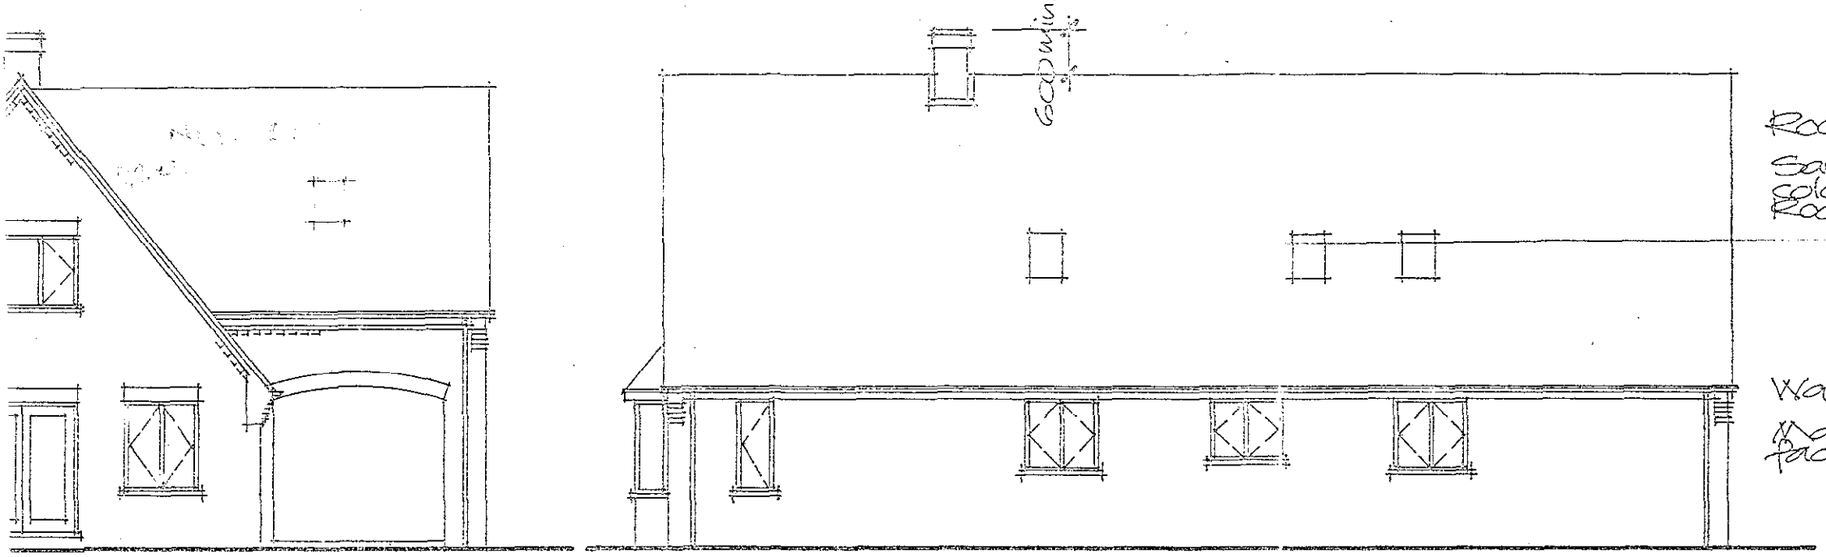

Roof finish:
Sandtoft Old English Pantile
Colour natural red.
Roof pitch 50°.

Walls:
Marshalls Flemish Blend
facing brickwork

EVATION

EAST ELEVATION

AMENDED PLAN
Ref. A5

SOUTH HOLLAND CUSTOMER SERVICES
RECEIVED BY CS
07 FEB 2006
TRUE COPY

SHDC
PLANNING & DEVELOPMENT
- 7 FEB 2006
Ref. 0796/04

